


STREET SCENE 3

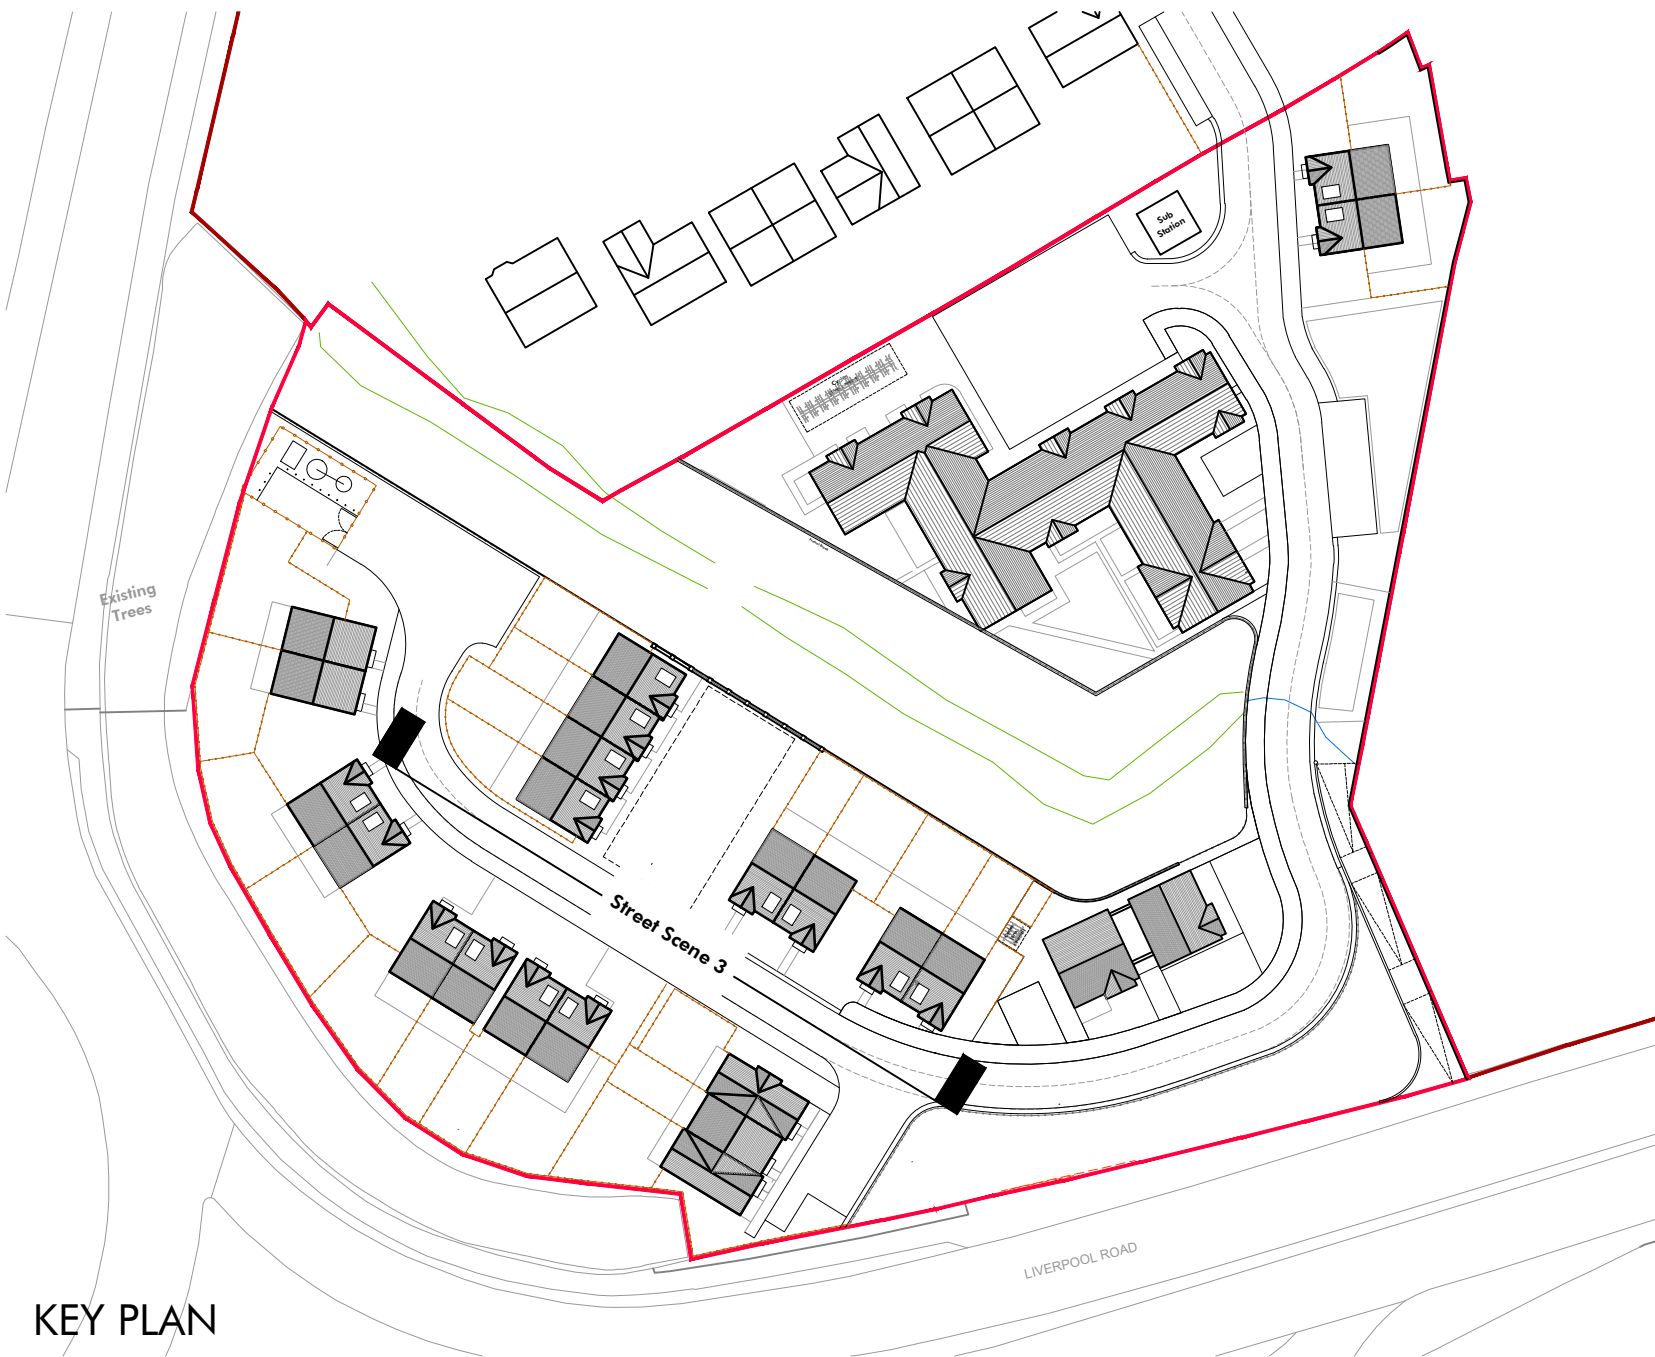

KEY PLAN



DYE HOUSE, PRESCOT

STREET SCENE 3

Group D Architects Ltd
4 St Paul's Sq
Liverpool
L3 9SJ
T: 0151 542 5027

DWG: GDD2020-GDA-ZZ-XX-DR-A-2430-P01
DATE: 17.08.22
SCALE: 1:100 @ A1 DRAWN: PT