


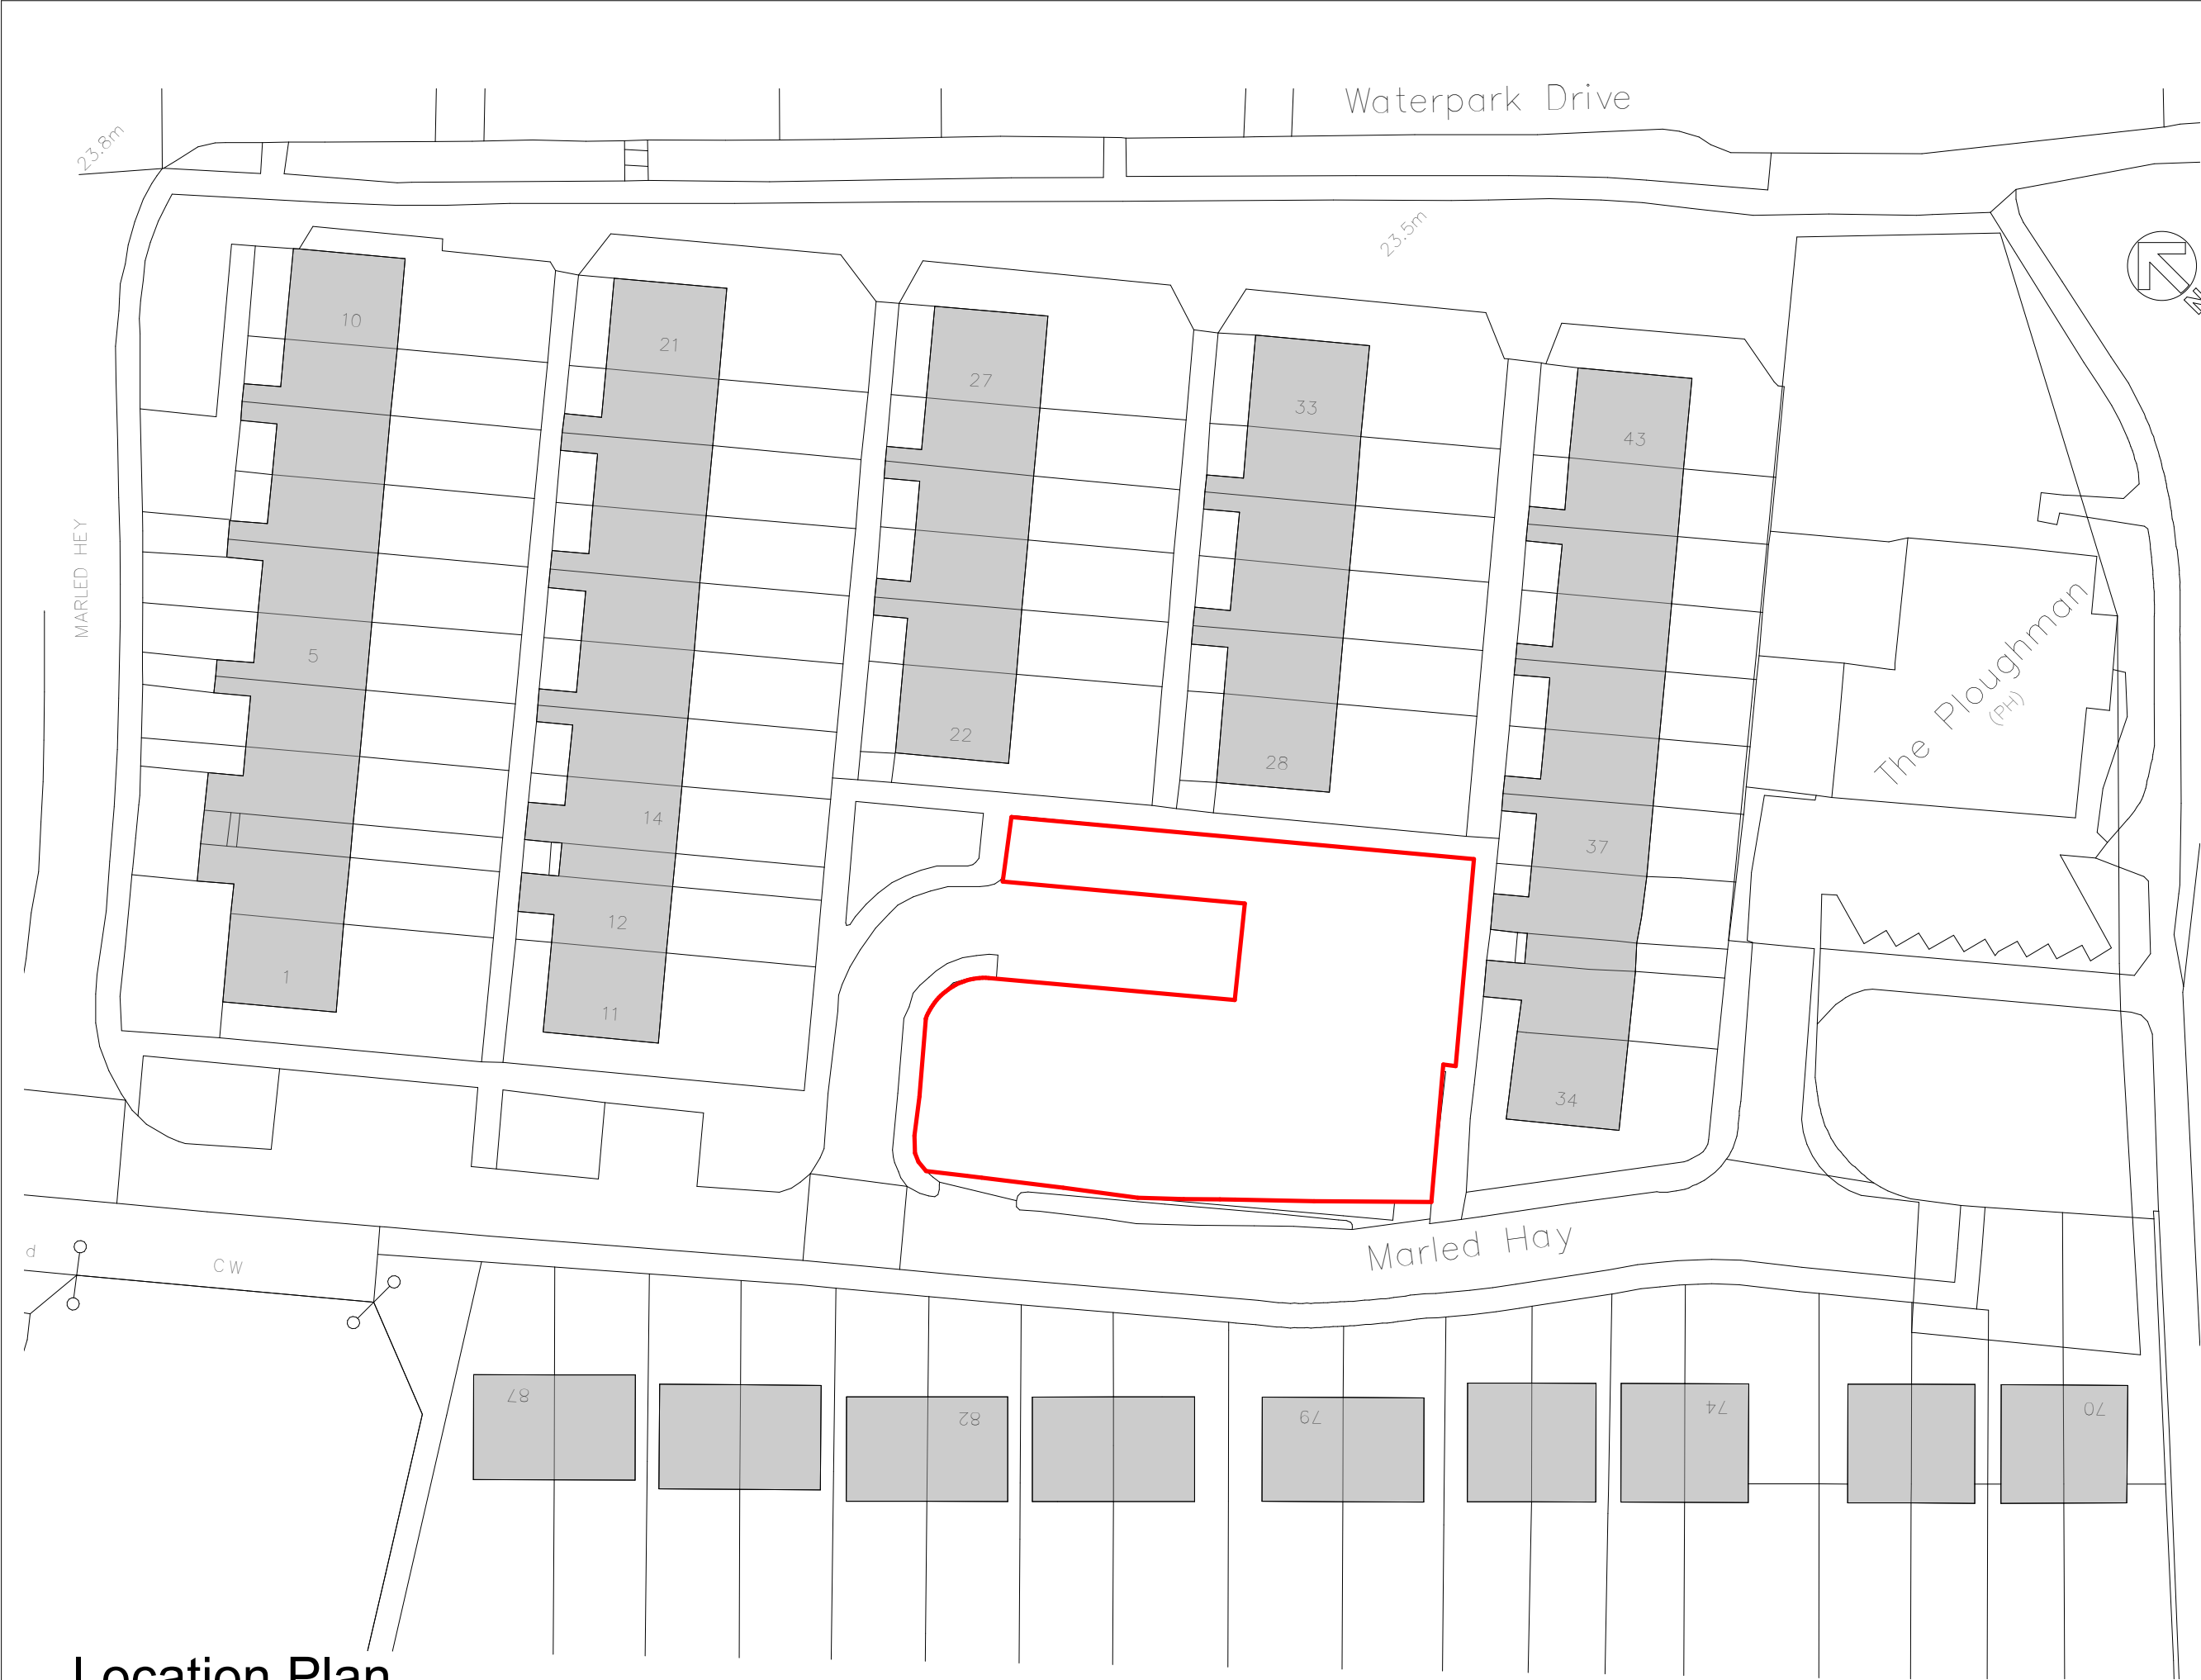

MARLED HEY

Waterpark Drive

23.5m


23.8m



The Ploughman
(PH)

Marled Hey

CW

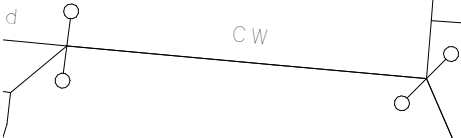

Location Plan
1 : 500

Notes

Jennings Design Associates take no responsibility for any dimensions obtained by scaling from this drawing. If no dimension is shown the recipient must ascertain the dimension specifically from the Architect or by site measurement. Supplying this drawing in digital form is solely for convenience and no reliance may be placed on digital data. All data must be checked against hard copy. Dimensions must be checked on site. Any discrepancies must be reported to the Architect immediately. This drawing is copyright of Jennings Design Associates

P7	Planning Submission	28/02/25	ST
P6	Red line boundary amended to include parking spaces	16/12/24	
P5	JDA DLM error	11/09/24	
P4	Issued for planning	22/03/23	
P3	JDA DLM error	27/02/23	
P2	JDA DLM error	27/02/23	
P1	Initial Issue	-	-
Rev	Description	Date	By
Revision Schedule			

jda

jda architects

info@jda-architects.com
www.jda-architects.com

manchester: 0161 336 5011
liverpool: 0151 665 0112

Project Details:						
0934 - Marled Hay, Stockbridge Village						
Client: ForViva						
RIBA Workstage: Stage 3 - Planning					Status/Suitability Code: S2	
Scale: 1 : 500	@ Original Size: A3	Date: 15/02/23	Drawn by: TDY	Chk by: TK		
Project Code	Originator	VolsSys	Level	Type	Role	Number
0934-JDA-XX-XX-DR-A-0001						
Description: Location Plan						Rev: P7

Z:\934 - Marled Hay, Stockbridge Village\BIM\1-WIP\BIM_Models\0934-JDA-ZZ-MR-A-Site.rvt