



Proposed Streetscene - South-West (Frontage)



Proposed Streetscene - North-East

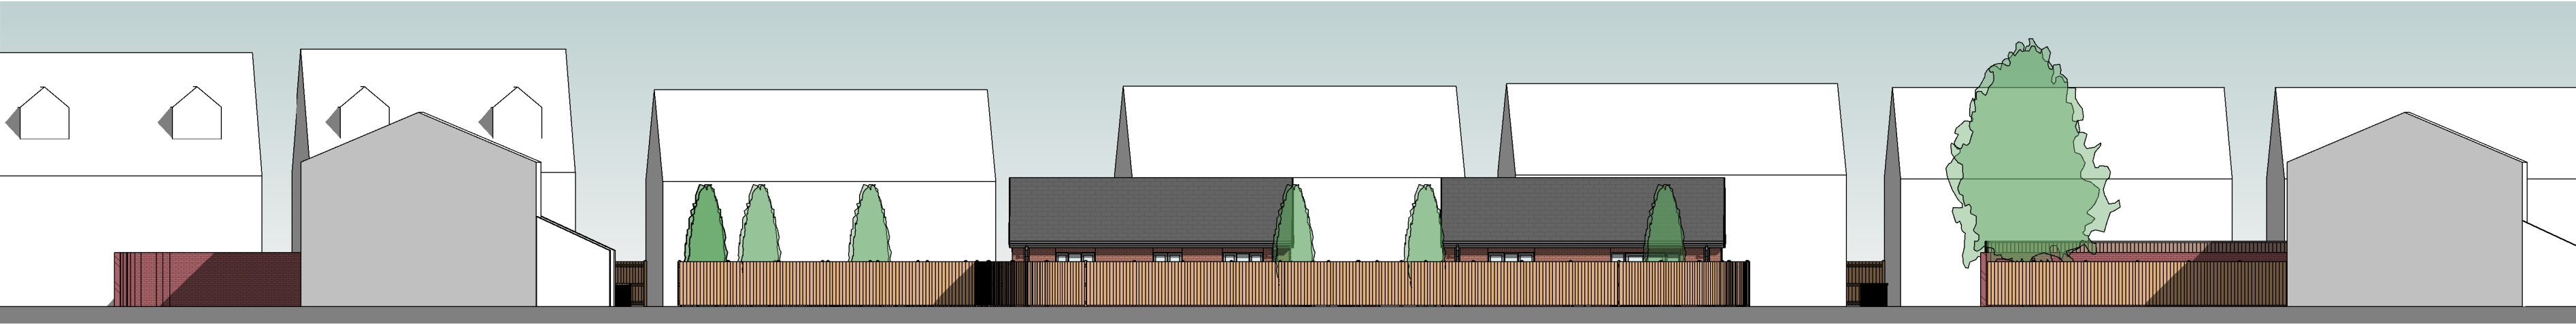

Proposed Street Scene - North-East

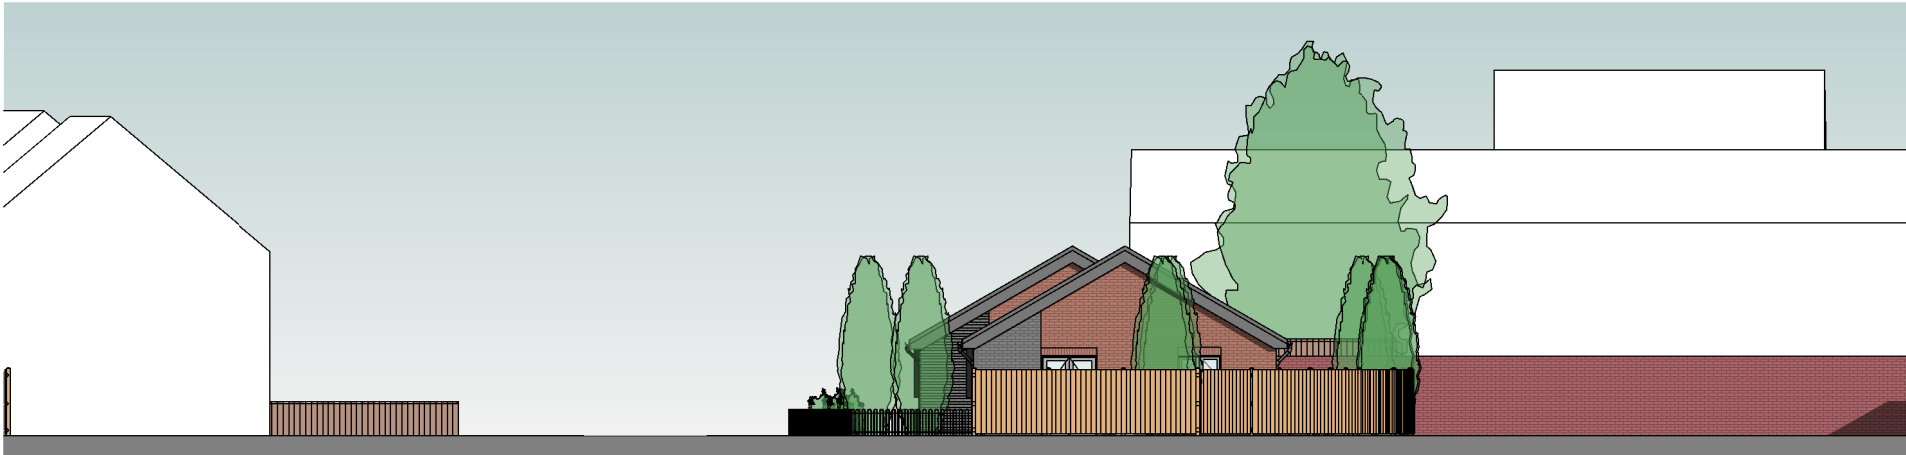

Proposed Streetscene - South-East



3D View 01



3D View 02



3D Front

P7	Planning Submission	28/02/25	ST
P6	Issue update	15/01/25	DD
P5	Semi option	20/11/23	
P4	Z2 amended to 3B4P house type following client's comments	22/03/23	
	- Issued for planning		
P3	JDA DLM error	27/02/23	
P2	JDA DLM error	27/02/23	
P1	Initial Issue	-	
Rev	Description	Date	By
Revision Schedule			

jda architects

info@jda-architects.com
www.jda-architects.com

manchester: 0161 336 5011
liverpool: 0151 665 0112

Project Details:			
0934 - Marled Hay, Stockbridge Village			
Client: ForViva			
RIBA Workstage:		Status/Suitability Code:	
Stage 3 - Planning		S2	
Scale:	@ Original size	Date:	Drawn by: Checked By:
1 : 200	@A2	16/02/23	TDY TK

Project Code	Originator	Vol/Sys	Level	Type	Role	Number
0934-JDA-XX-XX-DR-A-0004						
Description						Rev
Streetscene - Proposed						P7