

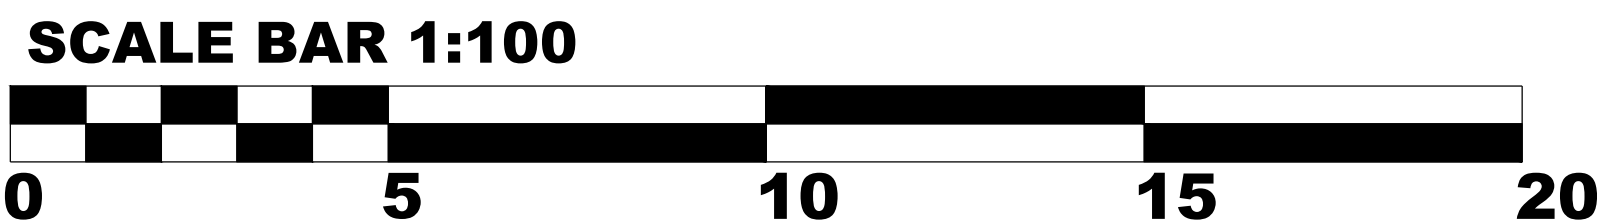


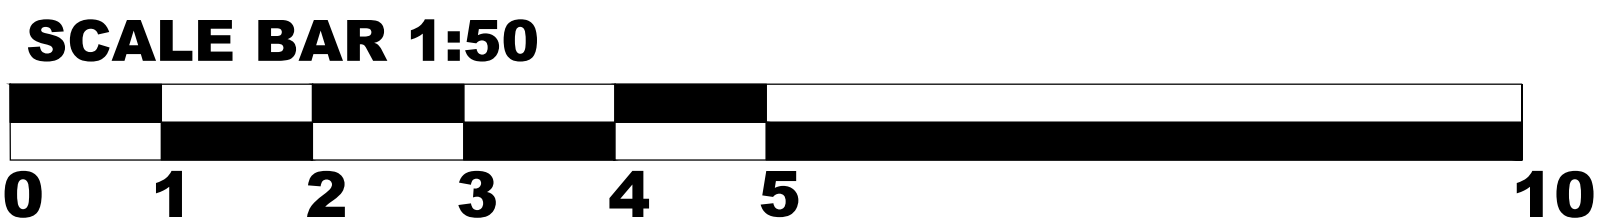


EXISTING BLOCK PLAN @ 1:100


PROPOSED BLOCK PLAN @ 1:100

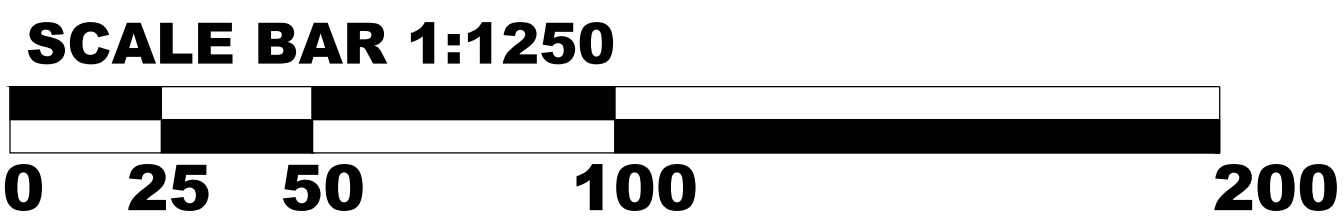

 Extension Area

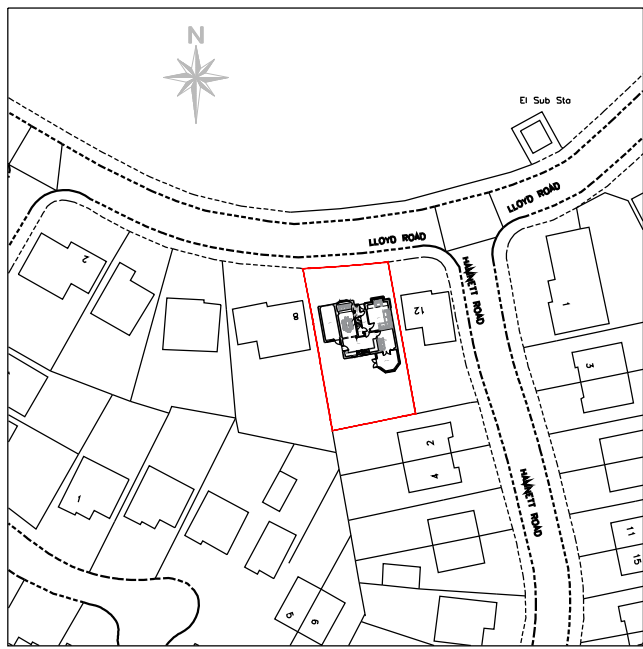

EXISTING LOCATION
PLAN @ 1:1250

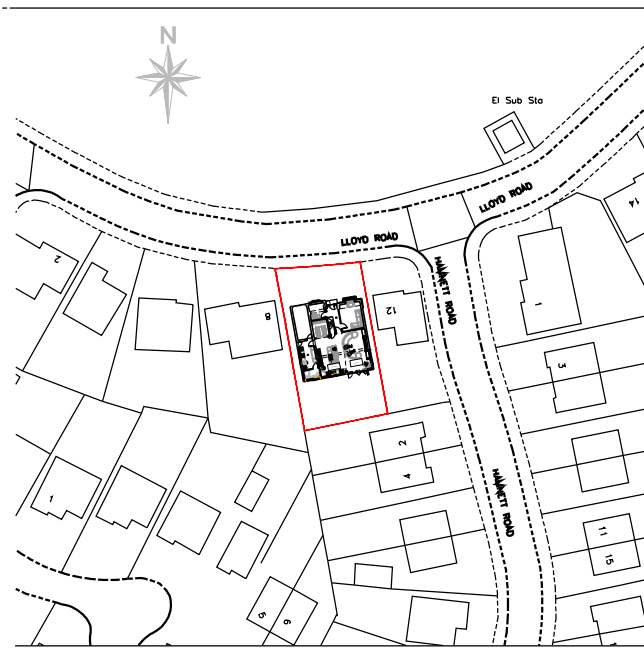

PROPOSED LOCATION
PLAN @ 1:1250

ISSUED FOR CONSTRUCTION

01	Feb25	Revised CF plan added that includes roof lights and SVP location		JS	JS
REV	DATE	DESCRIPTION		DRAWN	CHECKED
ORIGINAL SIZE		SCALE		DATE	
A1		1:100		Feb 2025	
CLIENT	Jay & Laura Siadankay 10 Lloyd Road, Prescott, L34 6LG ---				
LOCATION	10 Lloyd Road Prescot, Knowsley, L34 6LG				
DRAWING TITLE	EXISTING AND PROPOSED BLOCK PLANS				
DRAWING NUMBER	LloydRd/Ext/T/06/Con			REVISION	10/01
Jay Siadankay 10 Lloyd Road, Prescott, Knowsley, L34 6LG MOB: 07843164132 - E-Mail: j.siadankay@btinternet.com					