

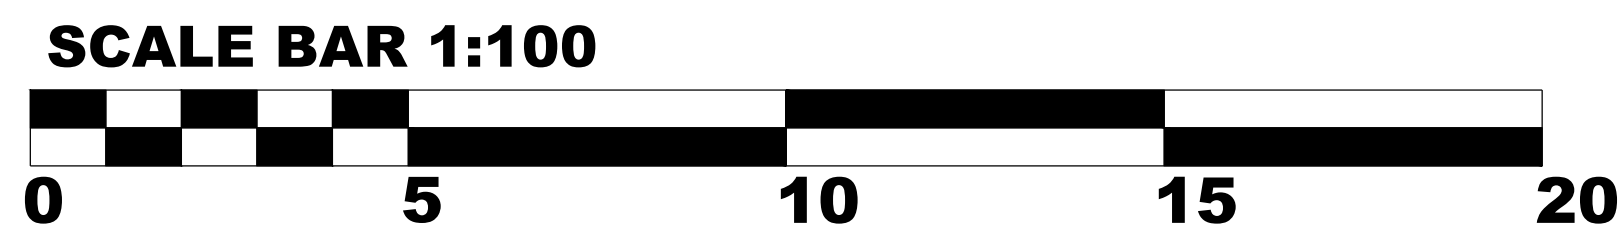


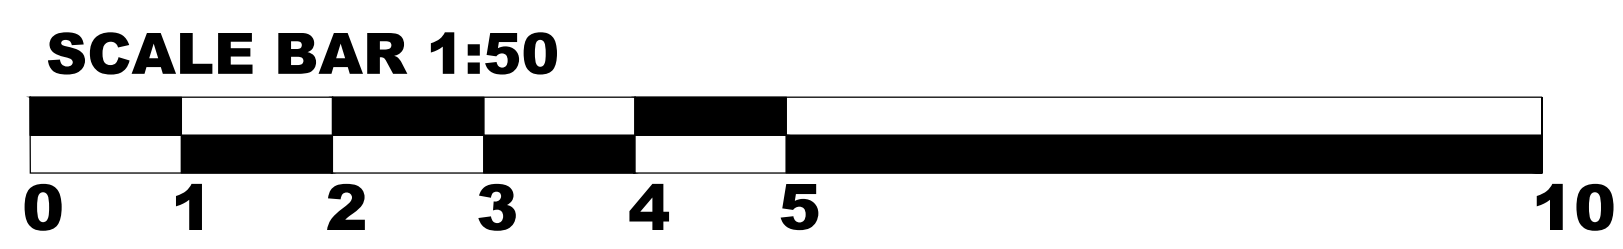


NOTES

EXISTING BLOCK PLAN @ 1:100


PROPOSED BLOCK PLAN @ 1:100

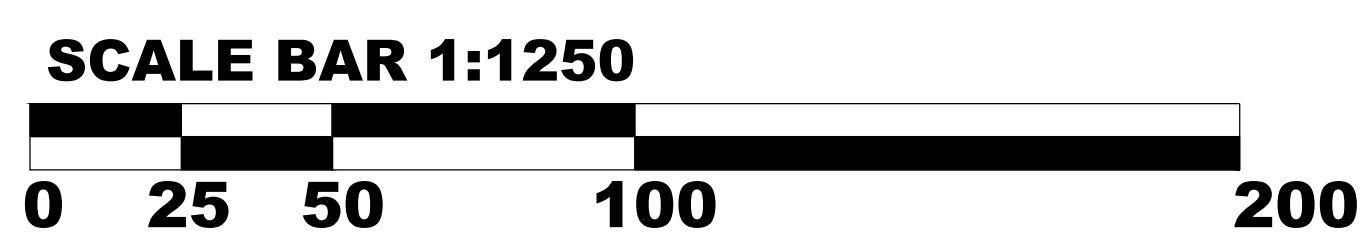

- Manhole Chamber
- Private Combined drainage
- Private Surface Water ACO drainage
- Shared Combined drainage

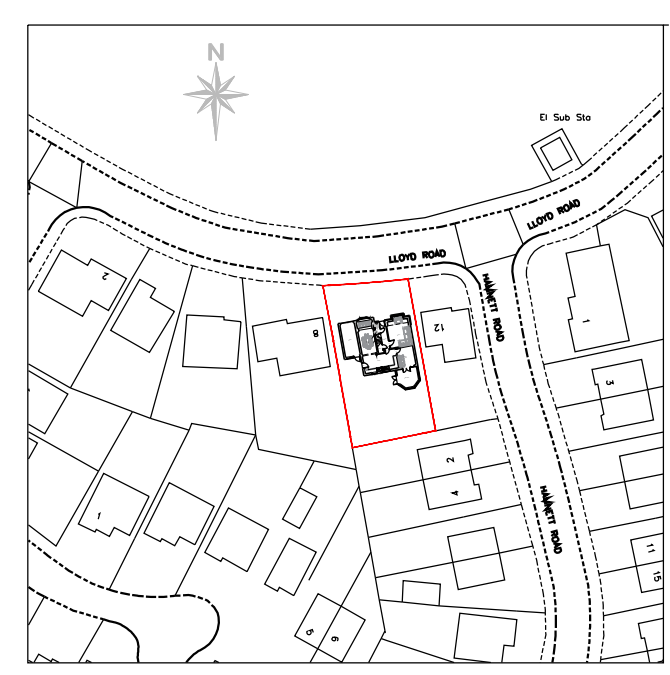

EXISTING LOCATION
PLAN @ 1:1250

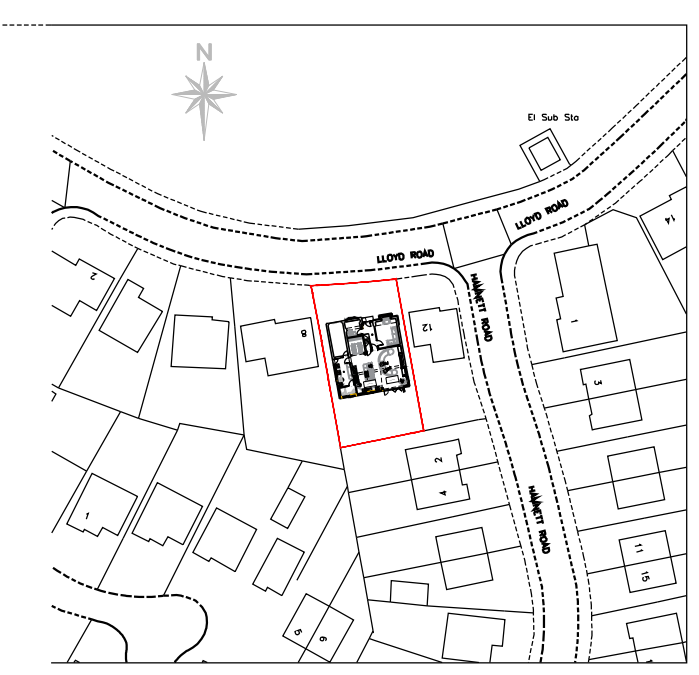

PROPOSED LOCATION
PLAN @ 1:1250

ISSUED FOR CONSTRUCTION

01	--	--		JS	JS	
REV	DATE	DESCRIPTION			DRAWN	CHECKED
ORIGINAL SIZE		A1	SCALE	1:100	DATE	Feb 2025
CLIENT		Jay & Laura Siadankay 10 Lloyd Road, Prescott, L34 6LG --				
LOCATION		10 Lloyd Road Prescot, Knowsley, L34 6LG				
DRAWING TITLE		EXISTING AND PROPOSED EXTERNAL DRAINAGE				
DRAWING NUMBER		LloydRd/Ext/T/09/Con			REVISION	##
Jay Siadankay 10 Lloyd Road, Prescott, Knowsley, L34 6LG MOB: 07843164132 - E-Mail: j.siadankay@btinternet.com						