




Front Elevation

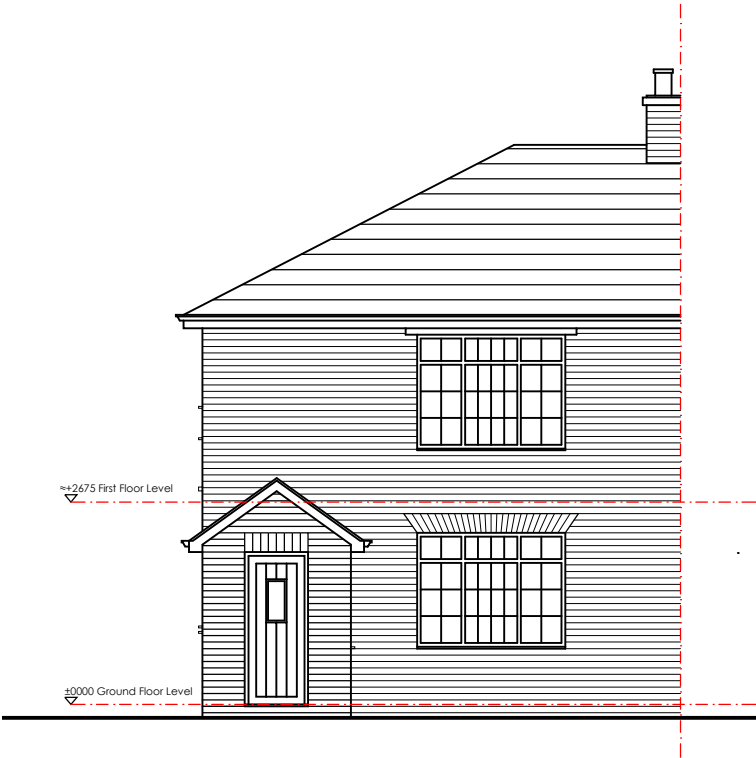


Left Side Elevation

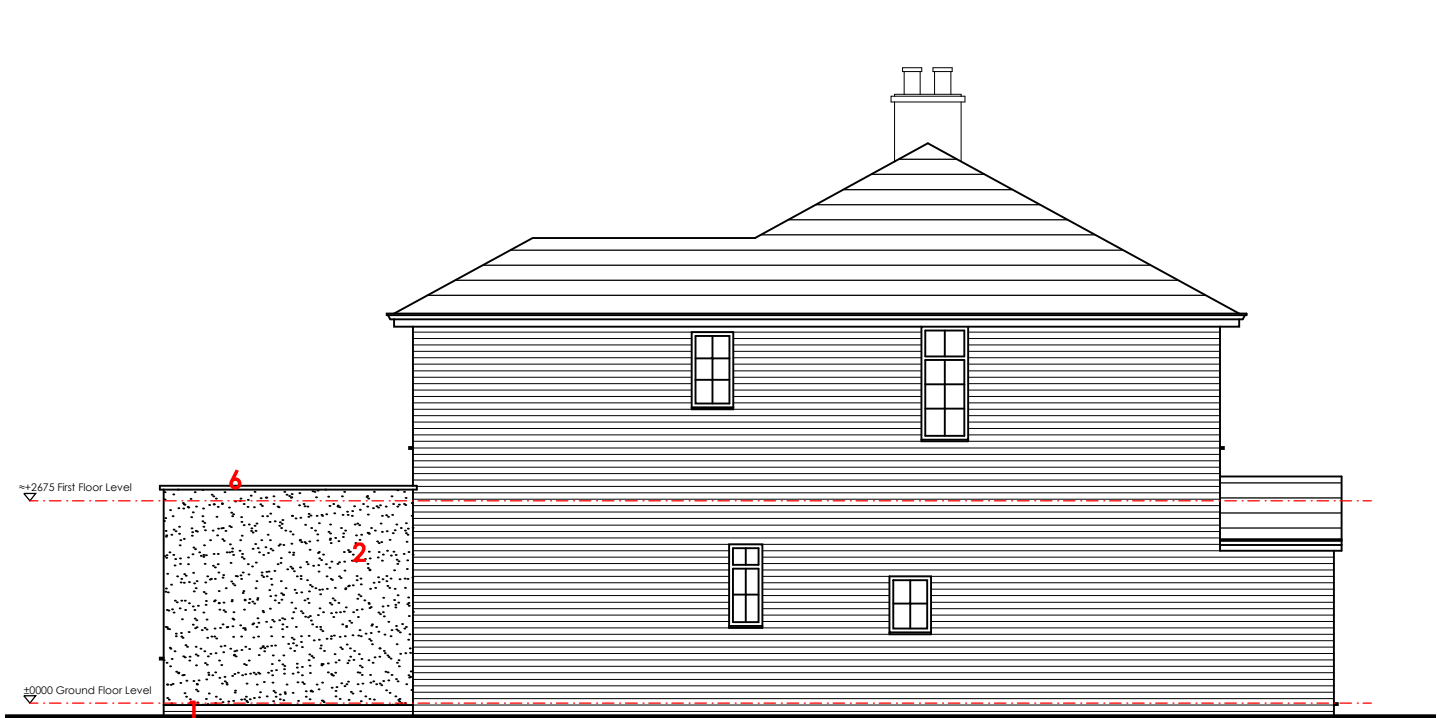

Rear Elevation

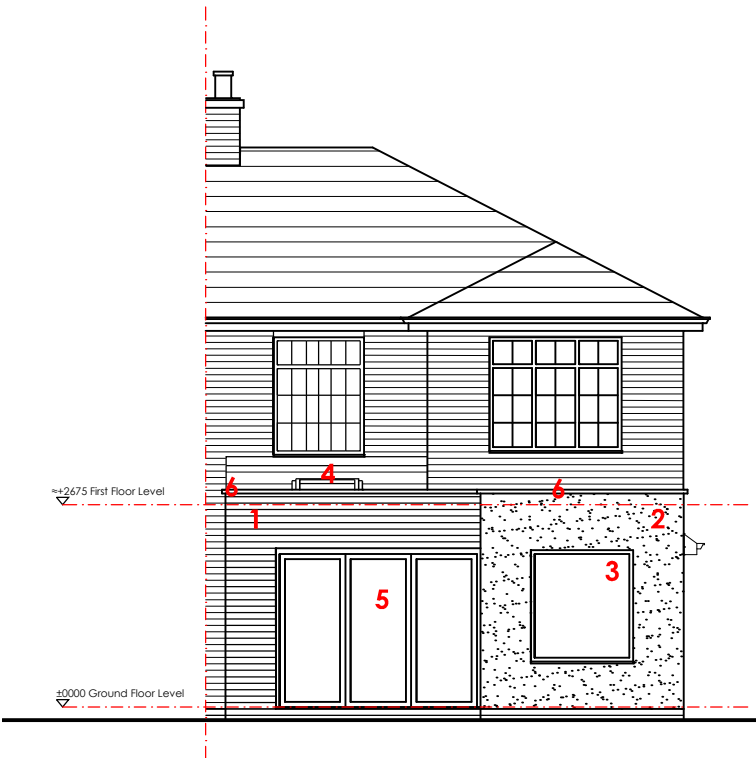

Right Side Elevation

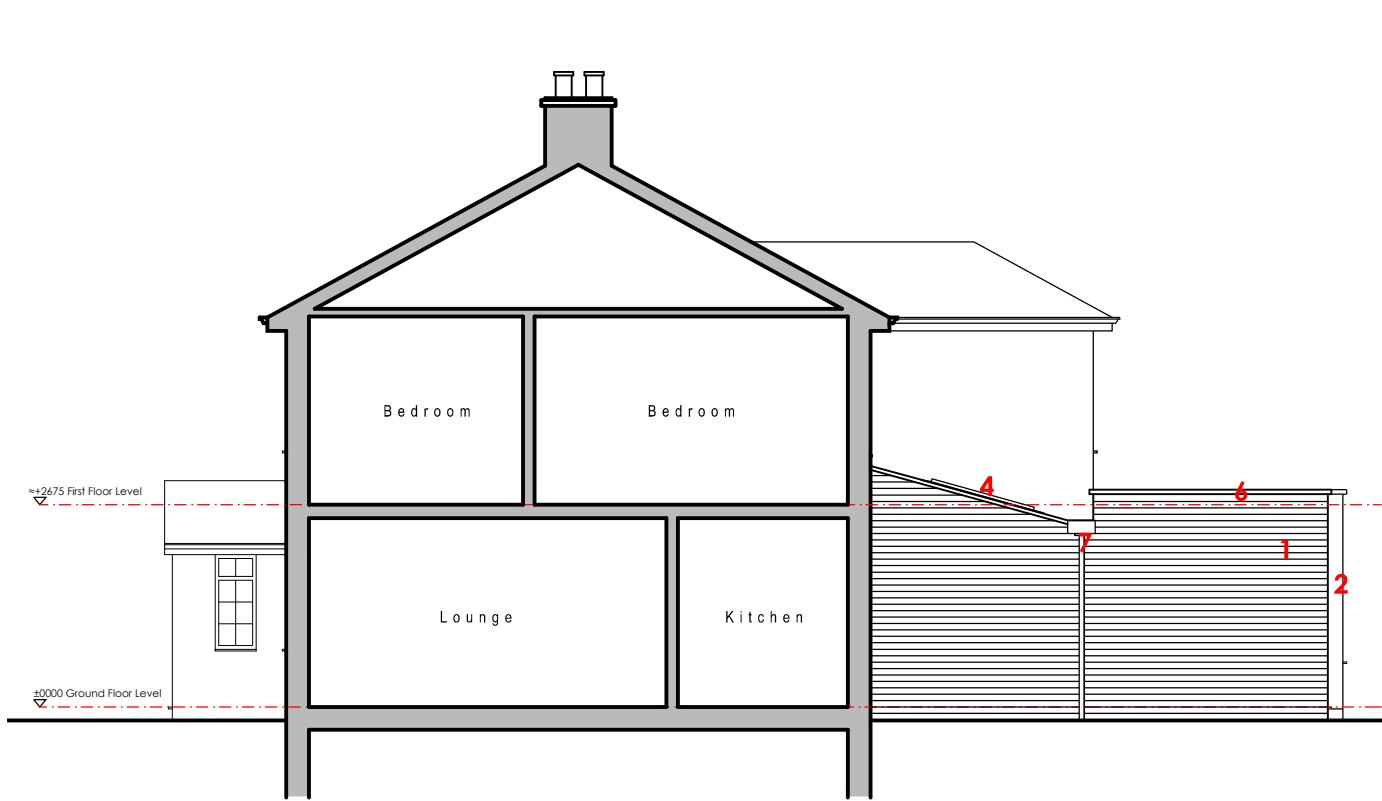

Materials

- 1 Red/Brown multi facing brickwork
- 2 Off white render finish
- 3 Dark Grey aluminium picture window
- 4 Velux rooflight
- 5 Dark grey aluminium bi-fold door set
- 6 Dark grey aluminium capping
- 7 Black rainwater hopper & downspout