





SIDE

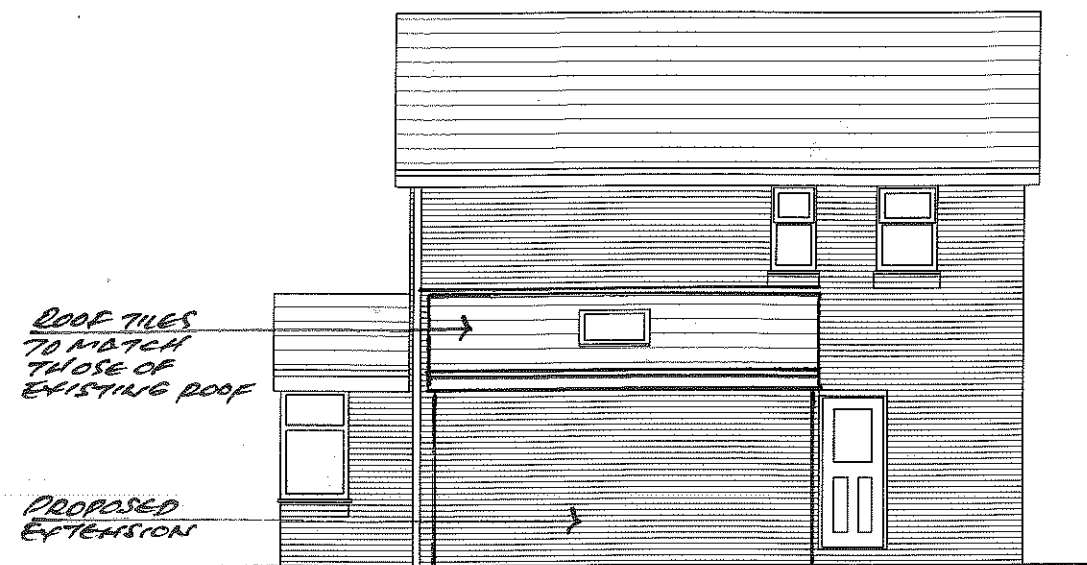

FRONT

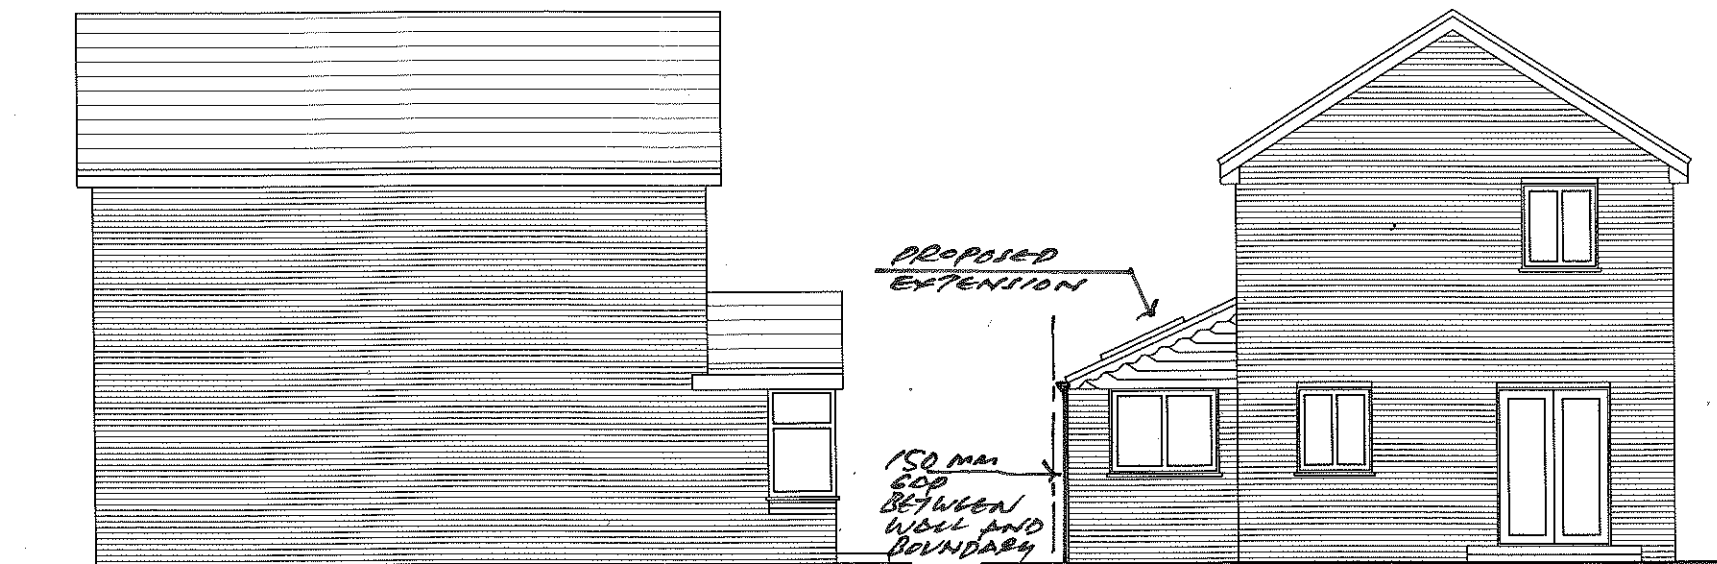

SIDE

REAR

0 1 2 3 4 5
METRES

PROPOSED ELEVATIONS

Notes

Issue

Client

Structural Engineer

Project Manager

Building Contractor

QS

Fire Officer

Planning

Building Control

Revisions

Contract

PROPOSED EXTENSION TO 6 WILLASTON DRIVE,
LIVERPOOL L26 9YN

Drawing Title

PROPOSED ELEVATIONS

John J. White Architect
B.A. Dip. Arch. A.R.B.
39 Mersey Road Liverpool L17 6AG
Tel/Fax 0151 474 4701 Mob 07711 506988
Email john.white39@blueyonder.co.uk

Scale

1:100

Date

AUG
2021

Drawing number

5

revision