
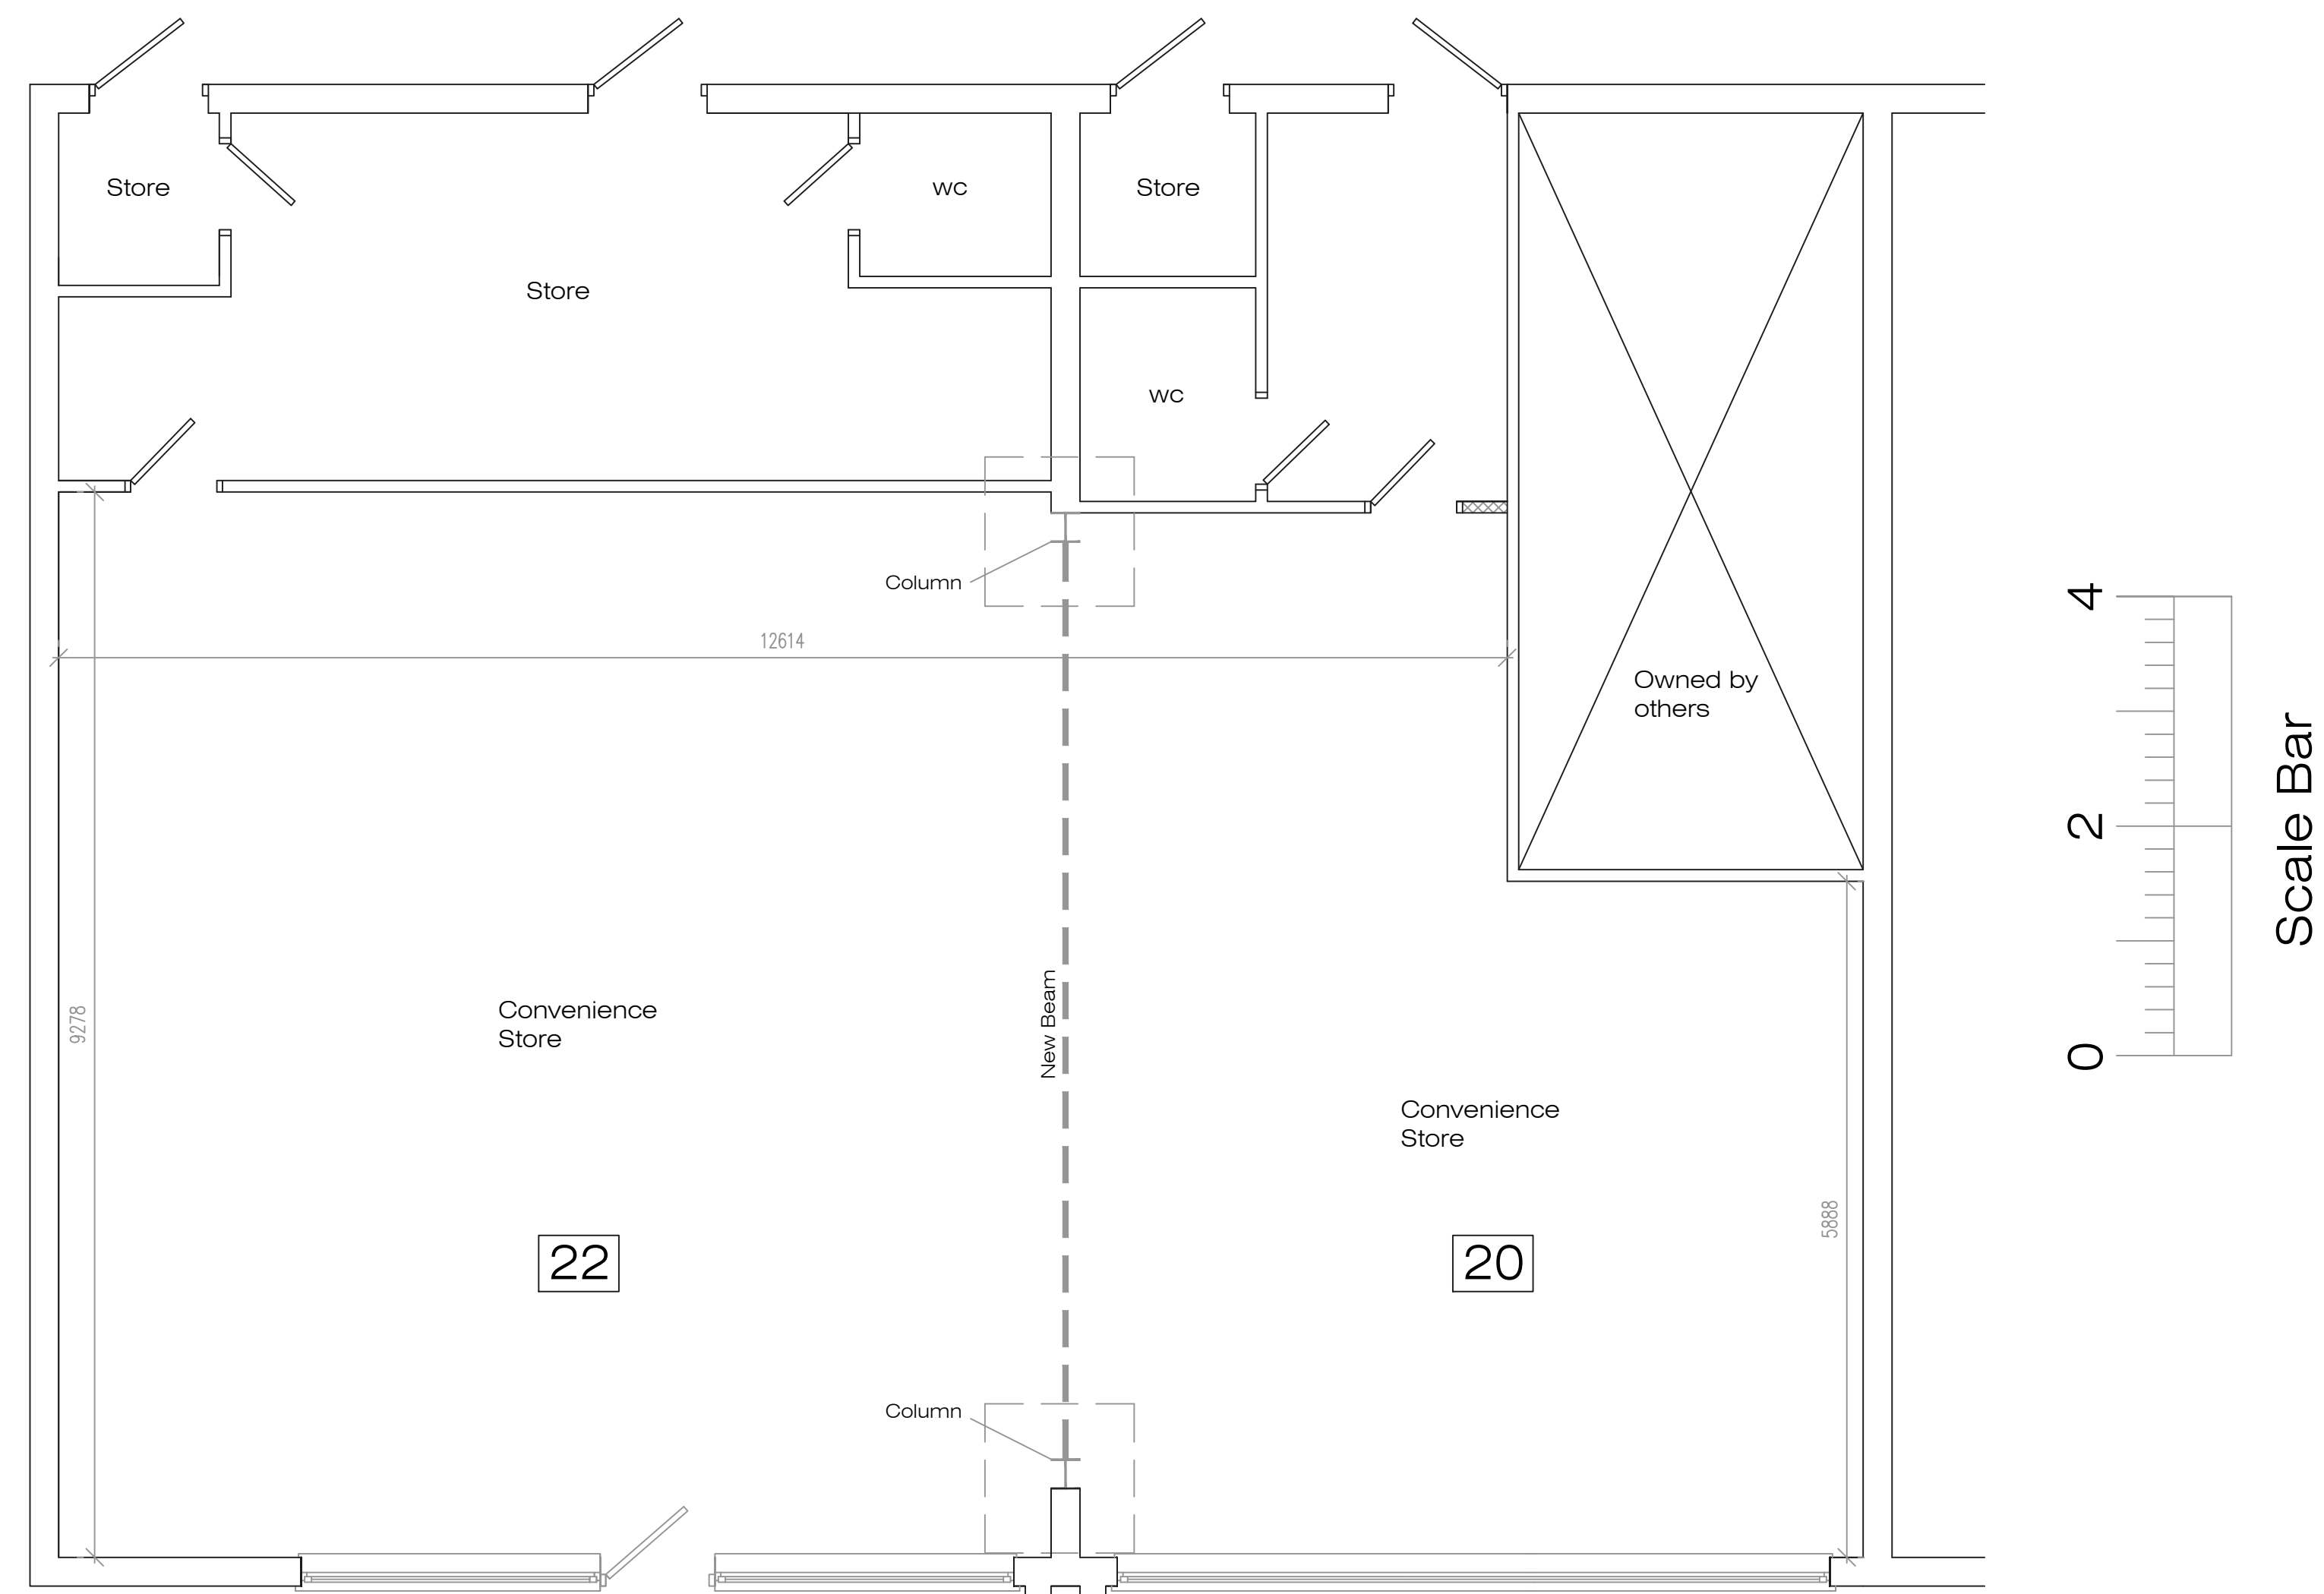


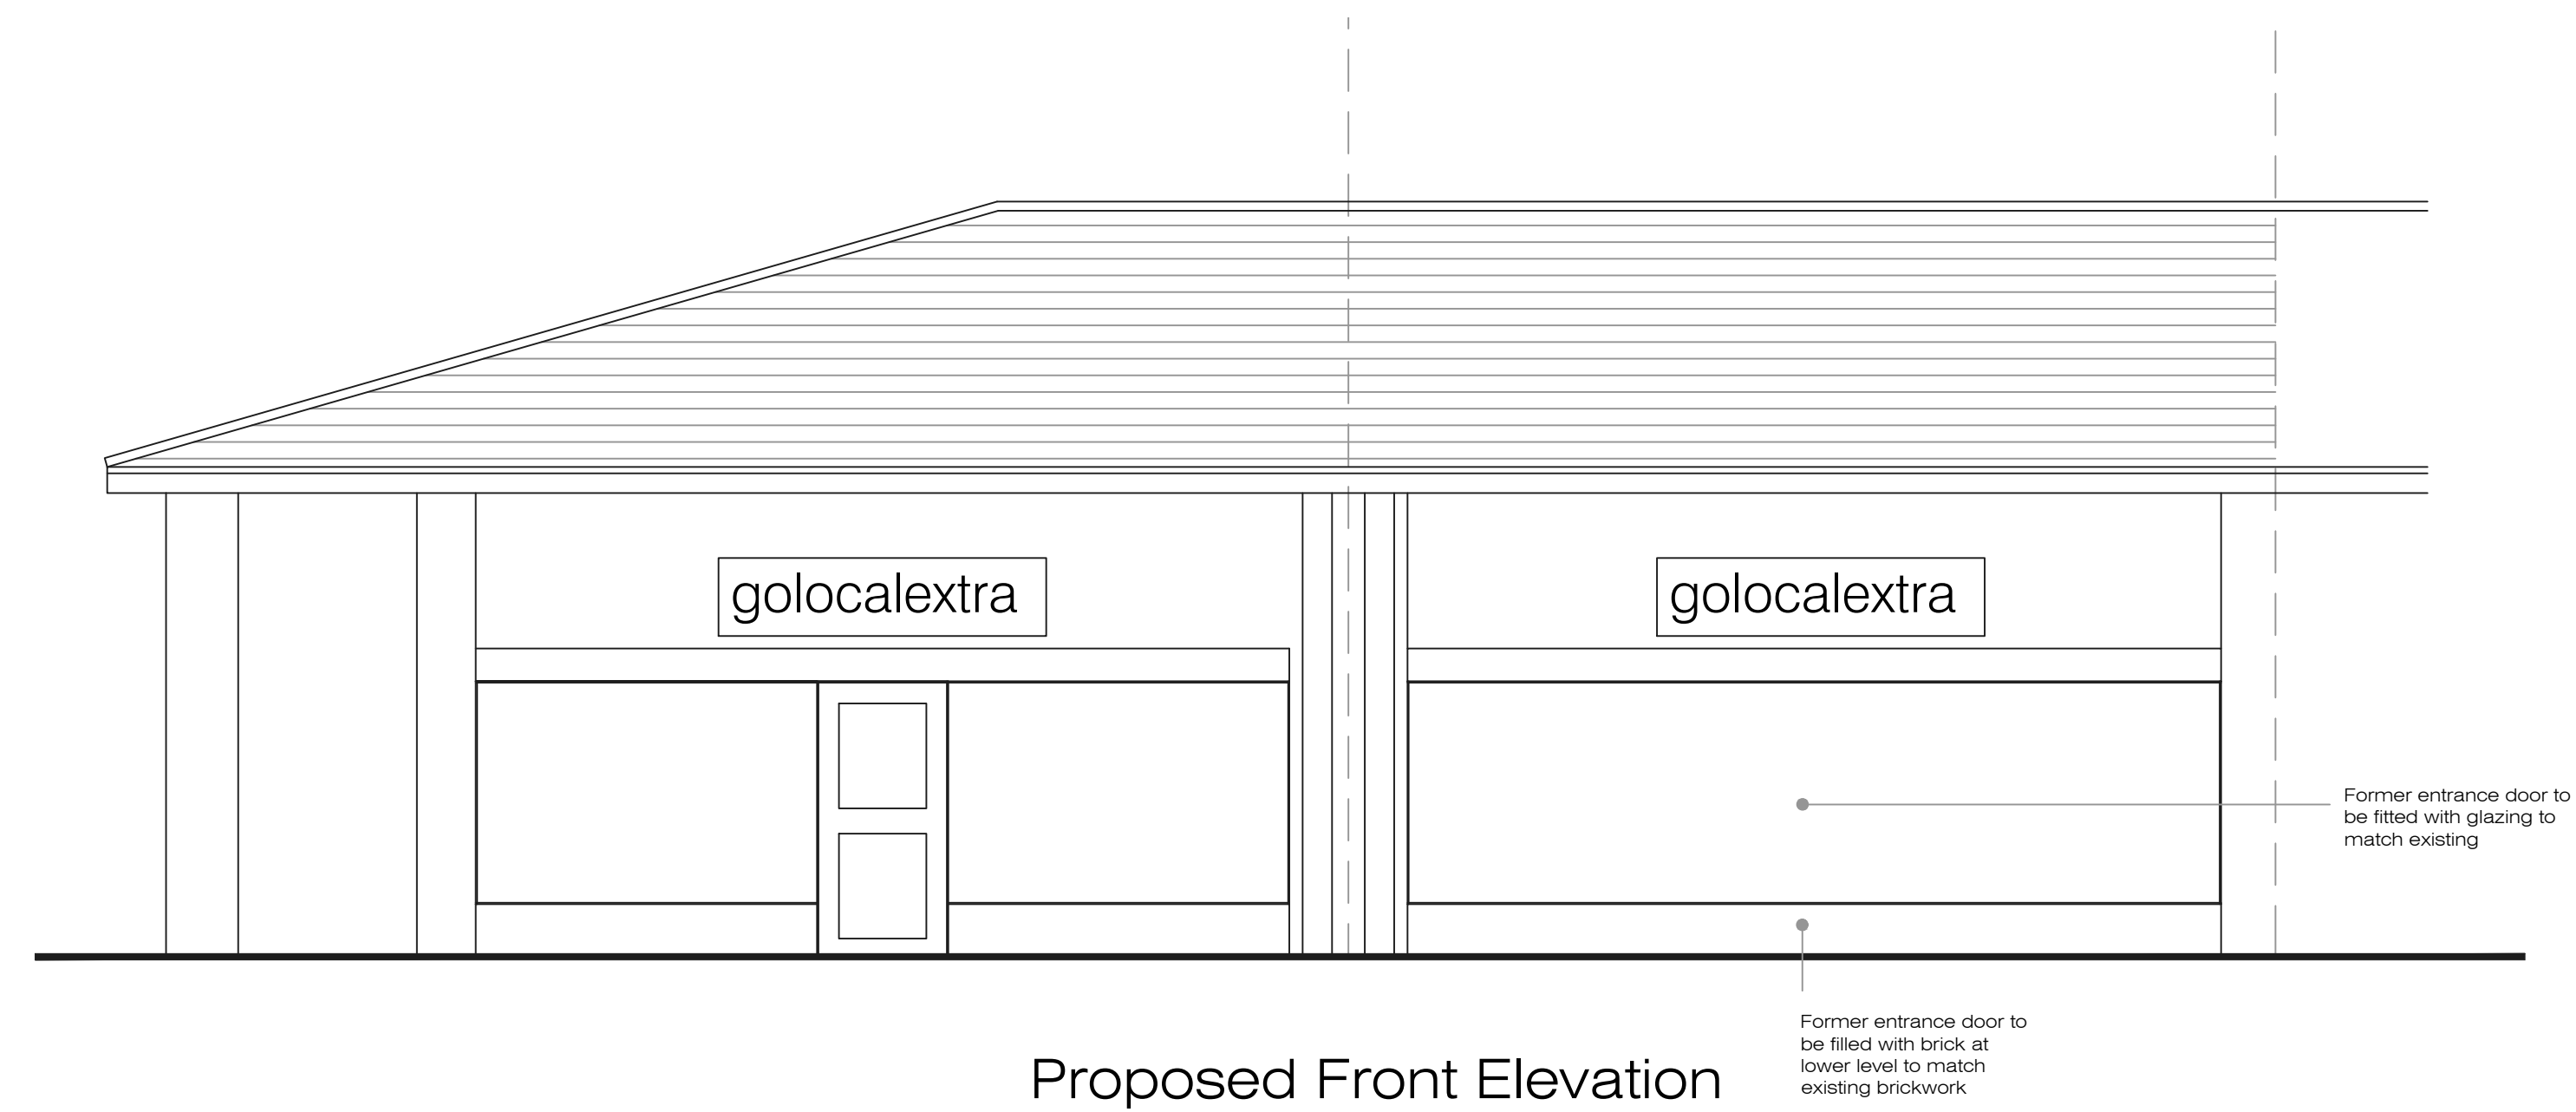

|   |       |         |           |         |  |
|---|-------|---------|-----------|---------|--|
| Address   |       |         |           |         |  |
| 20/22 Camberley Drive, L25   |       |         |           |         |  |
| Job Title   |       |         |           |         |  |
| Amalgamation of Nos. 20 and 22 Camberley Drive to form a single retail unit (Use Class E) including associated alterations to the existing shop front |       |         |           |         |  |
| Drawing title   |       |         |           |         |  |
| Proposed Plans   |       |         |           |         |  |
| Chkd   | Appvd | date    | scale     | Dwg No. |  |
|   |       | Sep '26 | 1:50 @ A1 | 002     |  |