



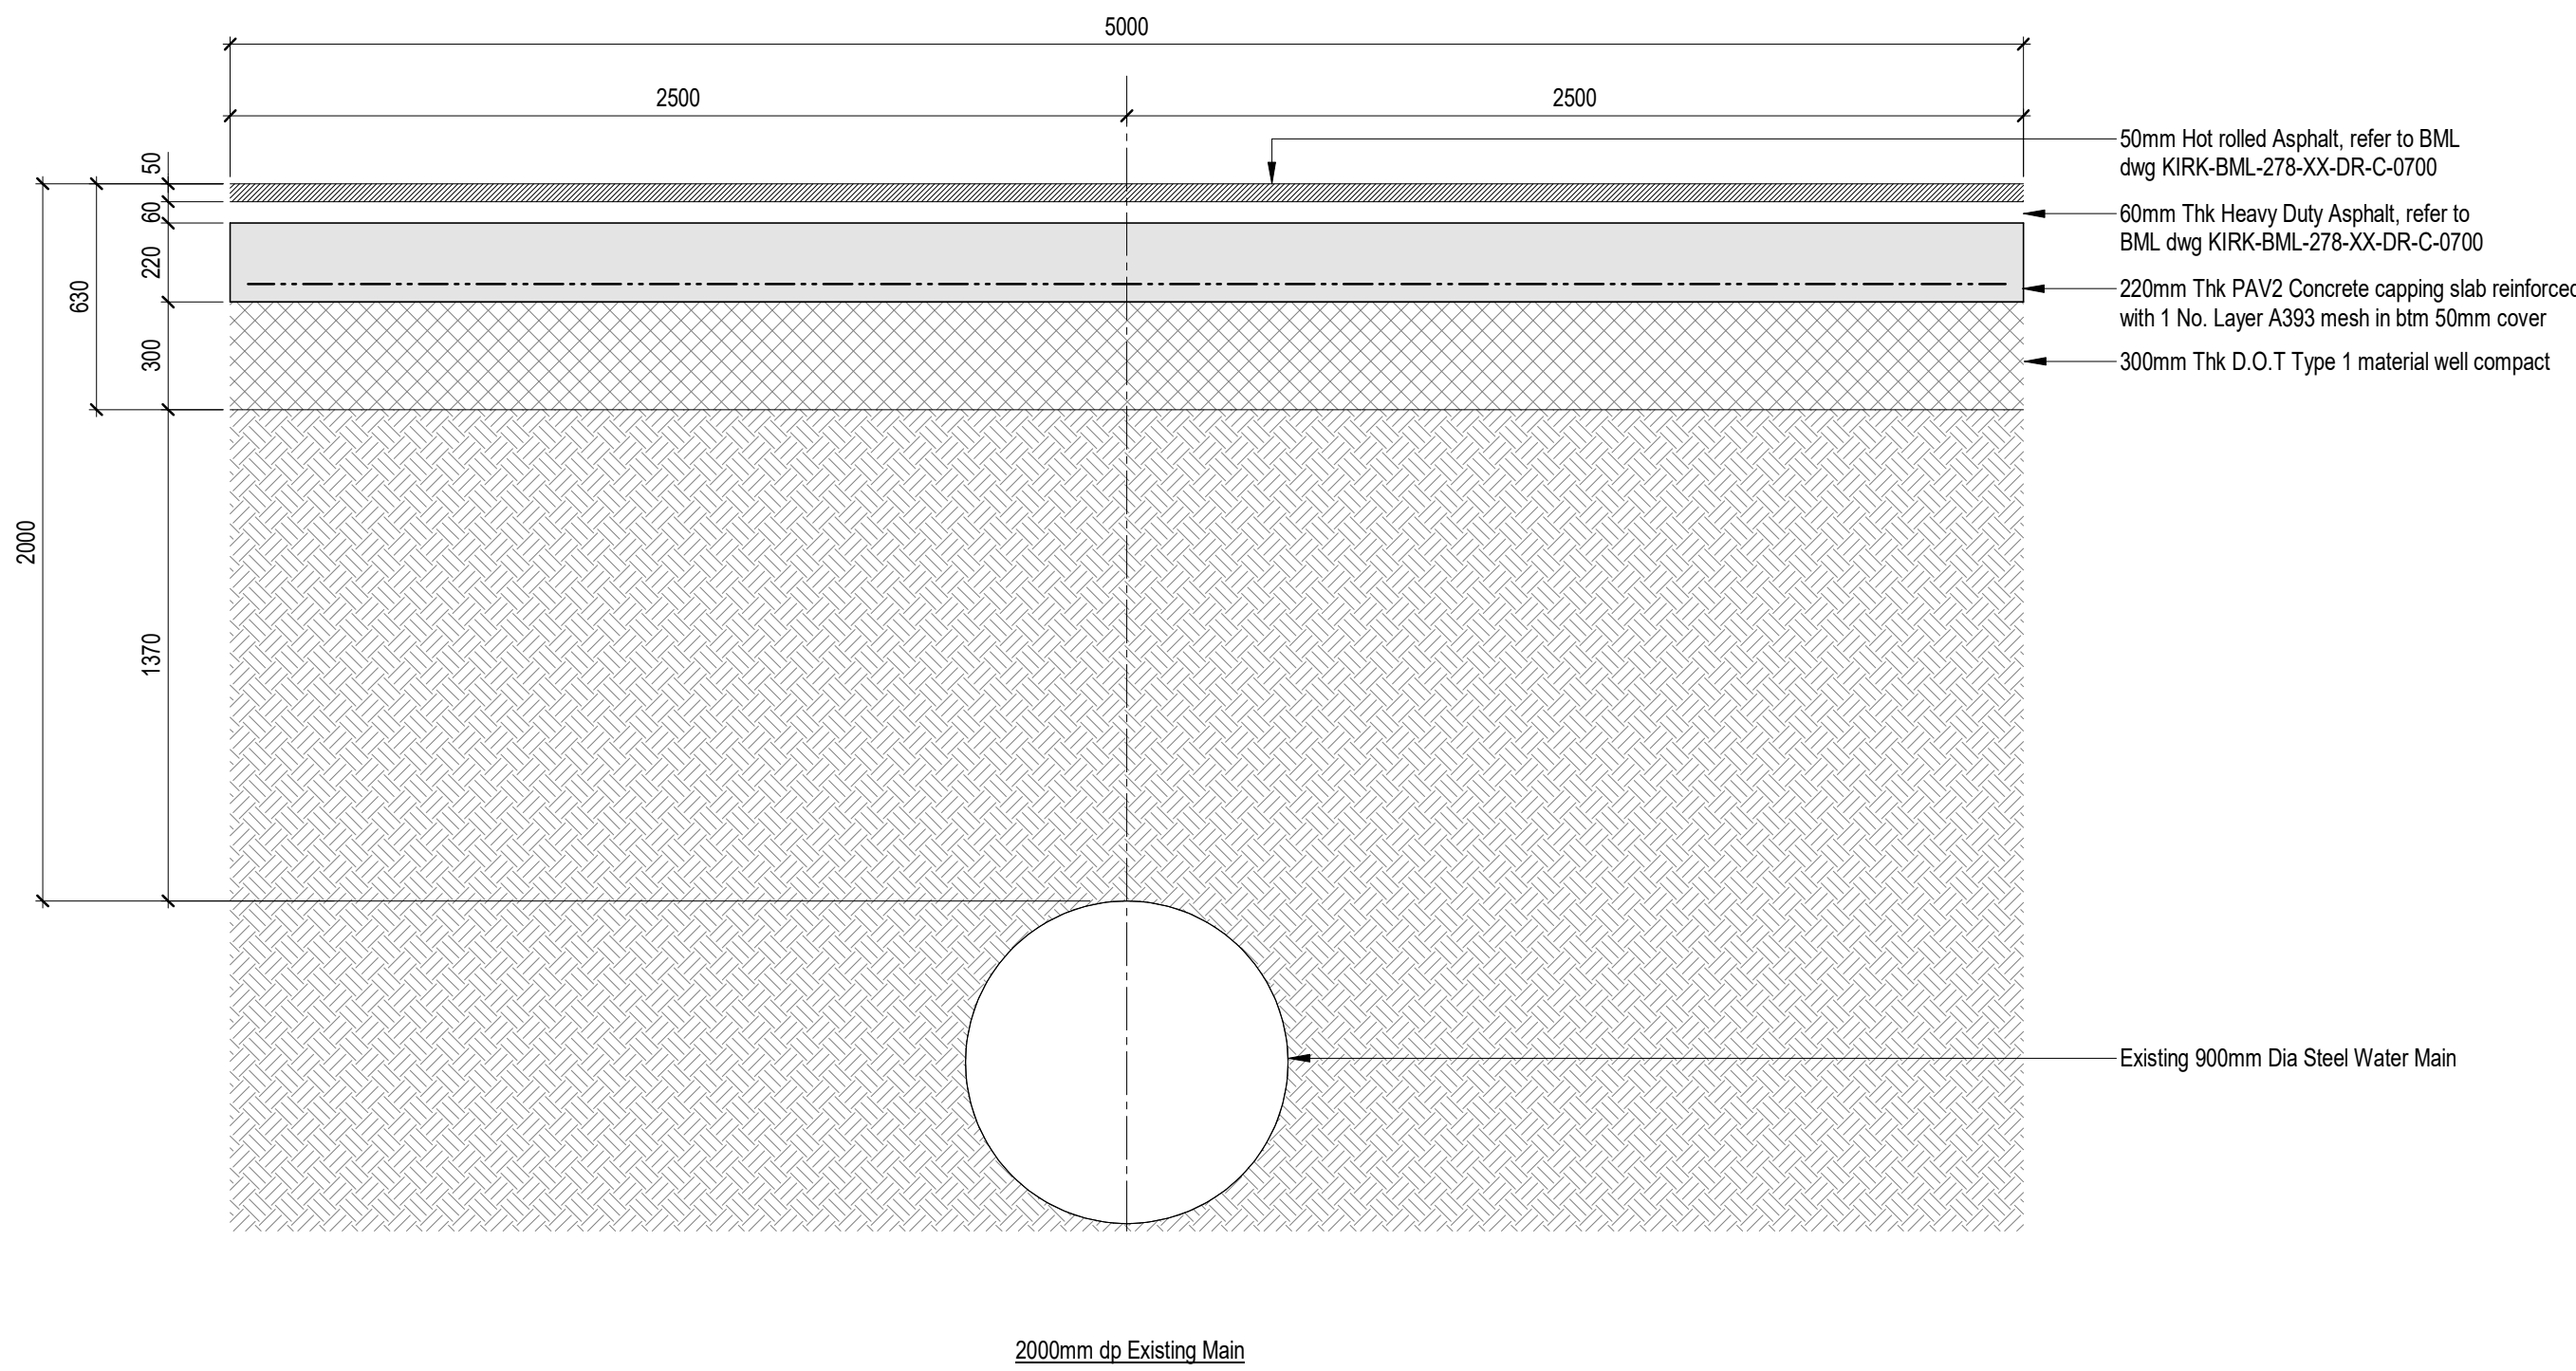

Capping Slab Details

1 : 20

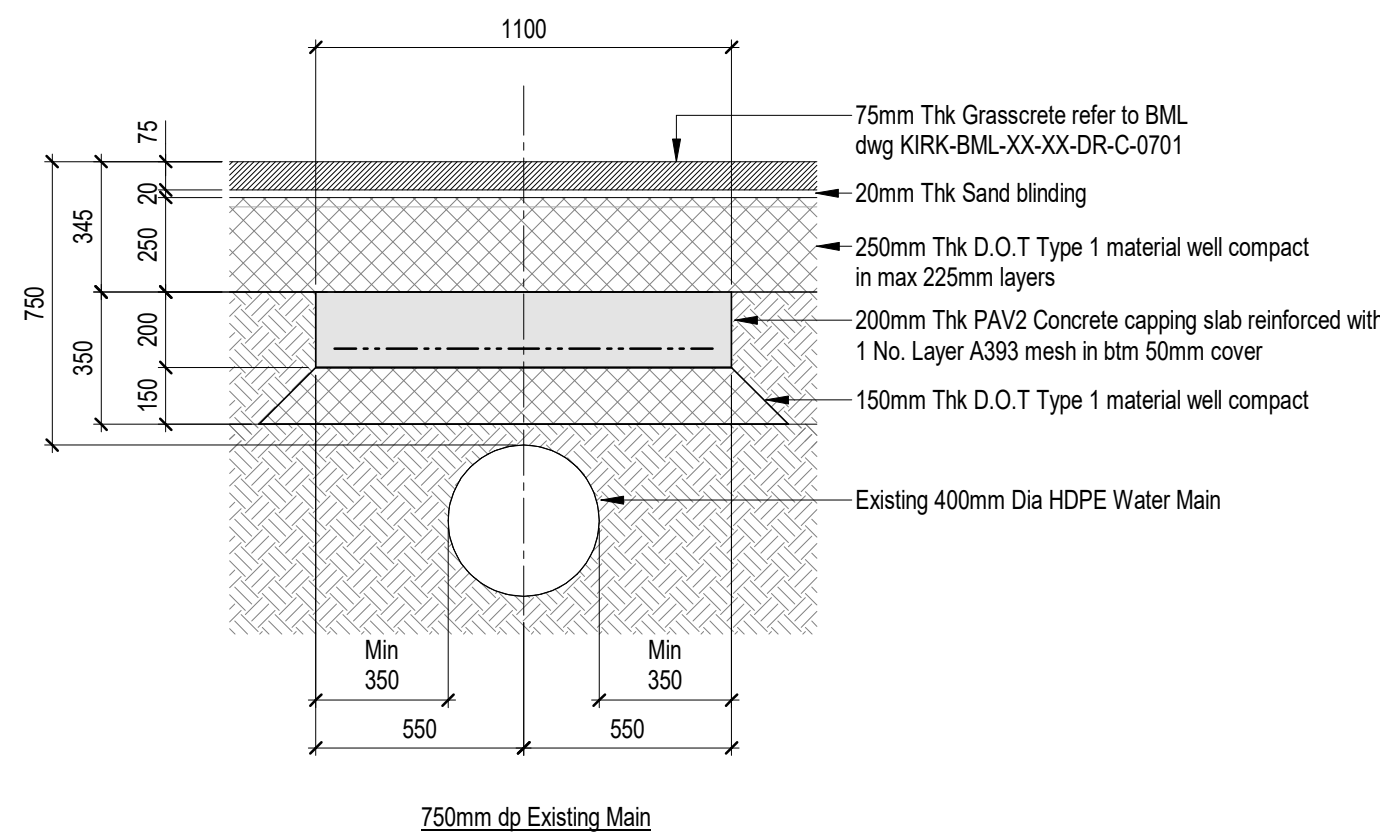

Safety, Health & Environmental Information:

In addition to the hazards and risks normally associated with the types of work detailed on this drawing, please note the significant hazards identified by this symbol, and described below:



Construction:

Maintenance / Cleaning / Operation:

Demolition:

General Notes

- Do not scale from this drawing.
- All dimensions are in millimetres (mm), all levels in metres (m) unless noted otherwise.
- Discrepancies or omissions are to be reported to the Engineer prior to work commencing.
- Materials and workmanship are to comply in all respects with current British Standard Specifications, Codes of Practice, and Building Regulations Approved Documents.
- The copyright of this drawing is vested in the Engineer and must not be copied or reproduced without written consent.
- The Contractor is to check and verify all building and site dimensions, levels and sewer invert levels at connection points before work commences.
- This drawing is to be read in conjunction with all relevant specifications and drawings issued by the Engineer, Architect and other Specialists.
- For any discrepancies between the Structural Specification and the drawing, then the Structural Specification shall take precedence.

P01	JD / NU	23.04.26	Capping Slab detail added
Revision	By / CHK'd	Date	Description

PRELIMINARY DRAWING
This drawing is not to be used for construction

Client **High Voltage Grid Services**

BarnsleyMarshall Limited
4 & 5 Prior Wharf,
Harris Business Park,
Stoke Prior,
Worcestershire, B60 4FG
Tel: 01905 330550
Email: design@barnsleymarshall.co.uk
Web: www.barnsleymarshall.co.uk



Project **Battery Energy Storage System,
Kirkby Substation, Coopers Lane,
Liverpool, L33 7TT**

Drawing

Cover Slab Details

Drawn by JD Date 23.04.26

Drawing No. **KIRK-BML-SW-XX-DR-S-0141** Revision **P01**

BML Job No. **1126-01** Status

Drawing Scale at A1: As indicated

Revit Version: 2024

RVT File Path: Y:\Projects\1126-01 Omnia Projects Kirkby\04 - Working Information\07 - RVT\KIRK-BML-XX-XX-M3-0010 - Site Model.rvt