

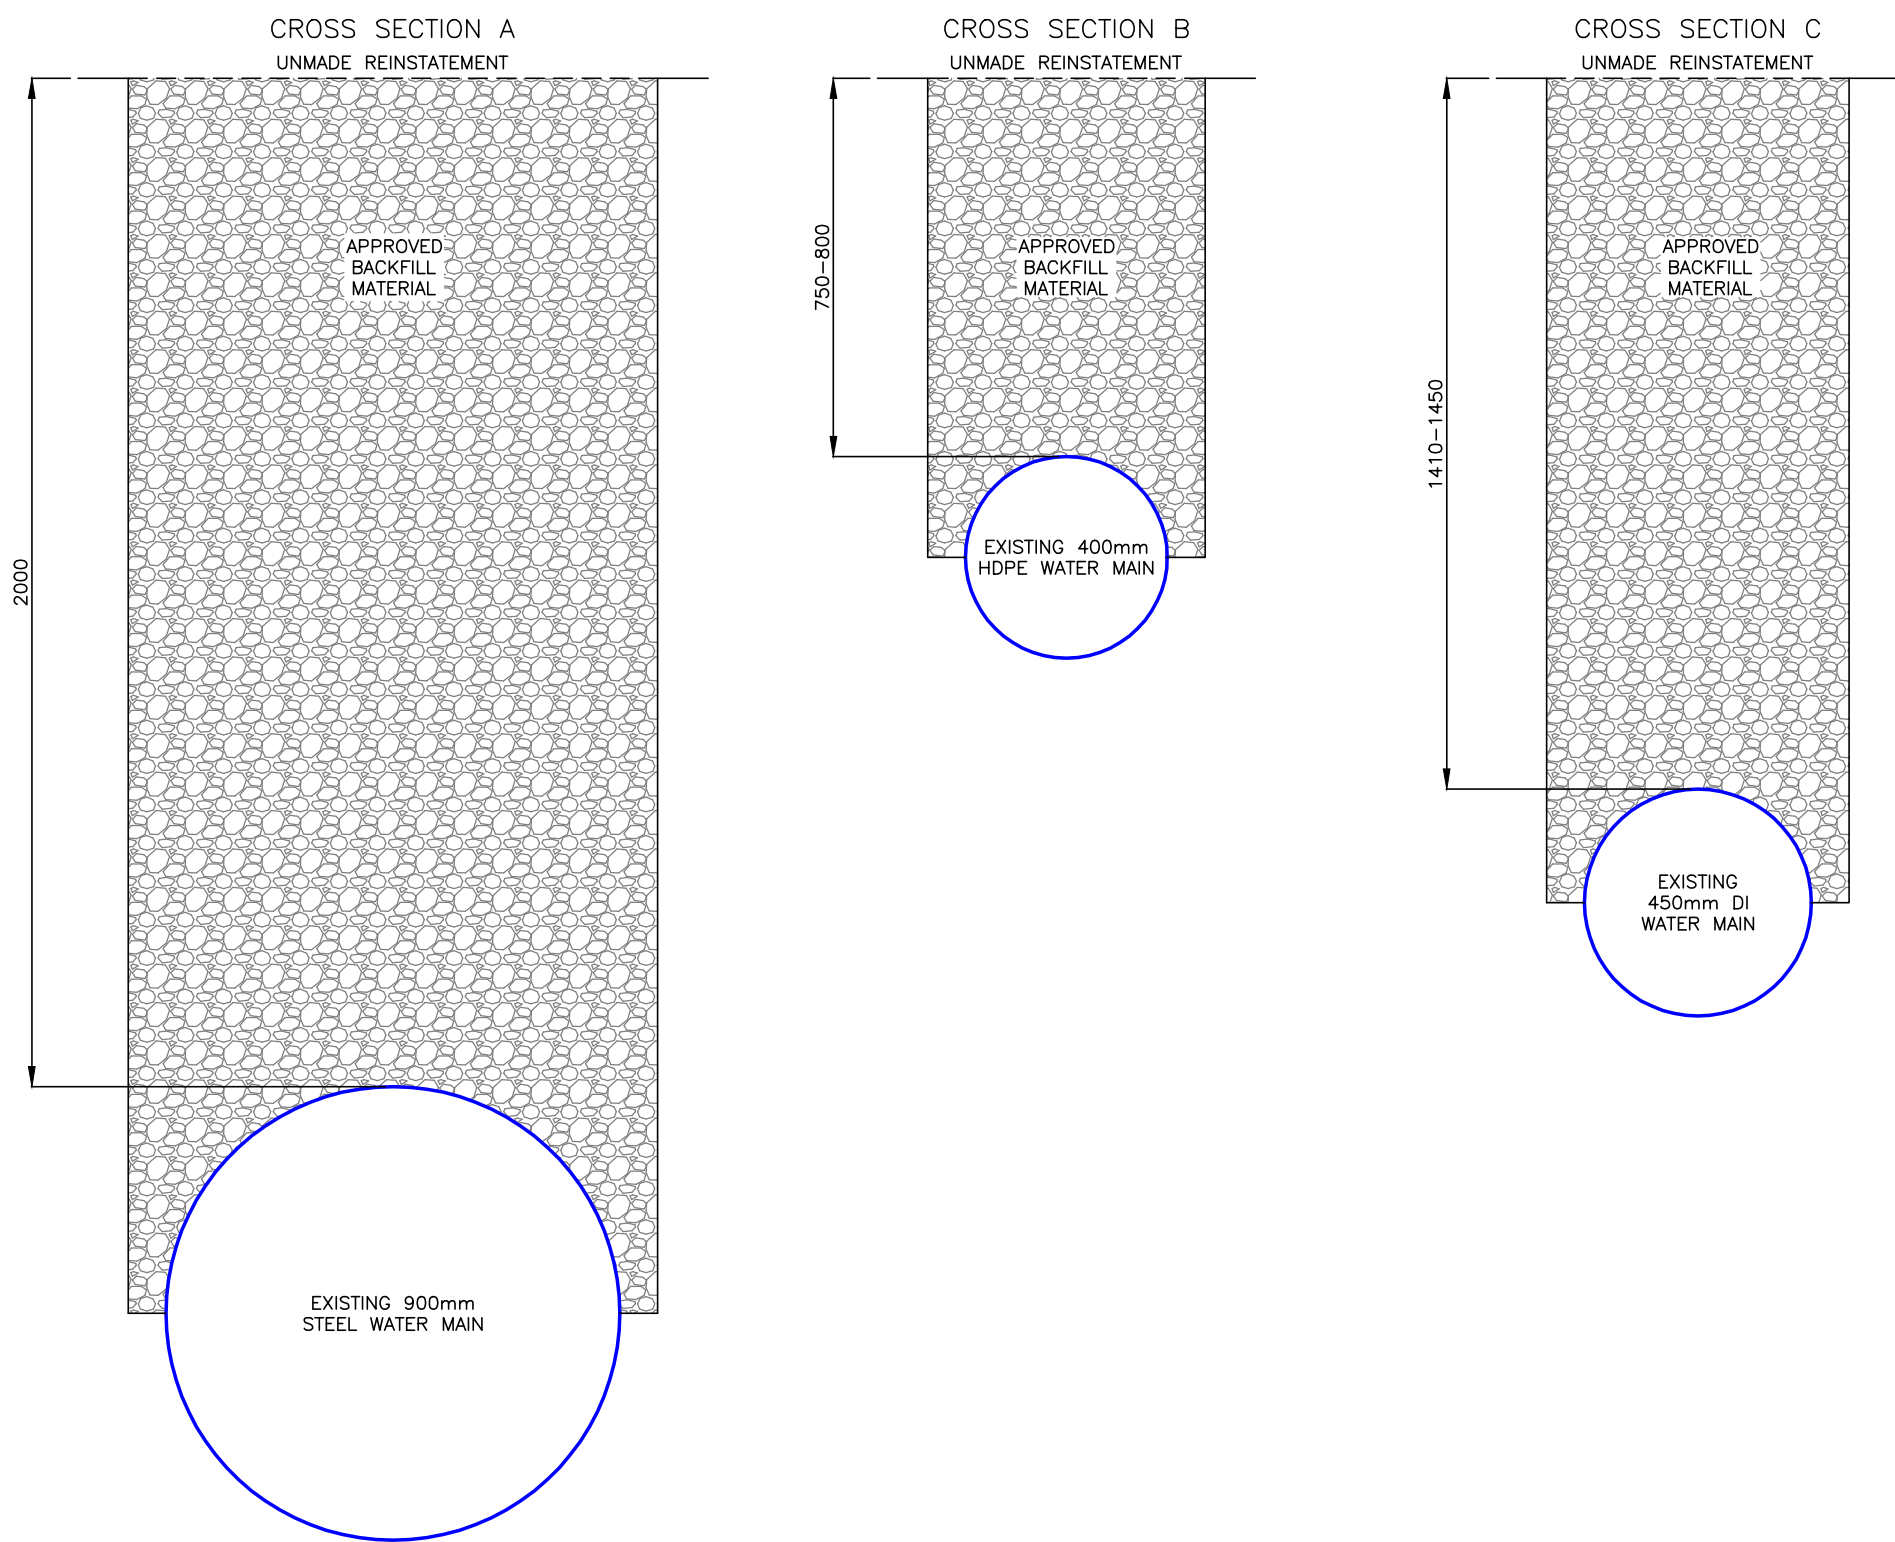


MAPPING REPRODUCED WITH KIND PERMISSION OF ORDNANCE SURVEY. © CROWN COPYRIGHT. LICENCE NUMBER: 1000048523. LICENSEE: MATRIX ABC LTD.

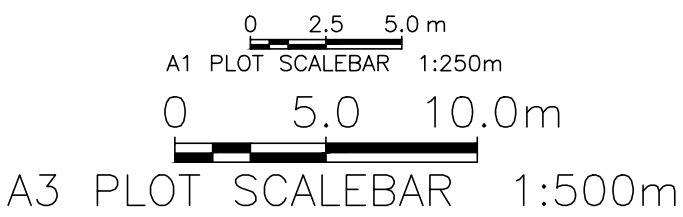

EXISTING UTILITY DRAWING
Supplied by Matrix ABC Limited
Office 29 (A Block), Duxley Hill Business Centre,
Knowles Lane, Bradford, West Yorkshire, BD4 9SW. www.matrixabc.co.uk
Tel: 01274 723447
SURVEYOR: BEN HOWE **CONTACT No:** 07786738298

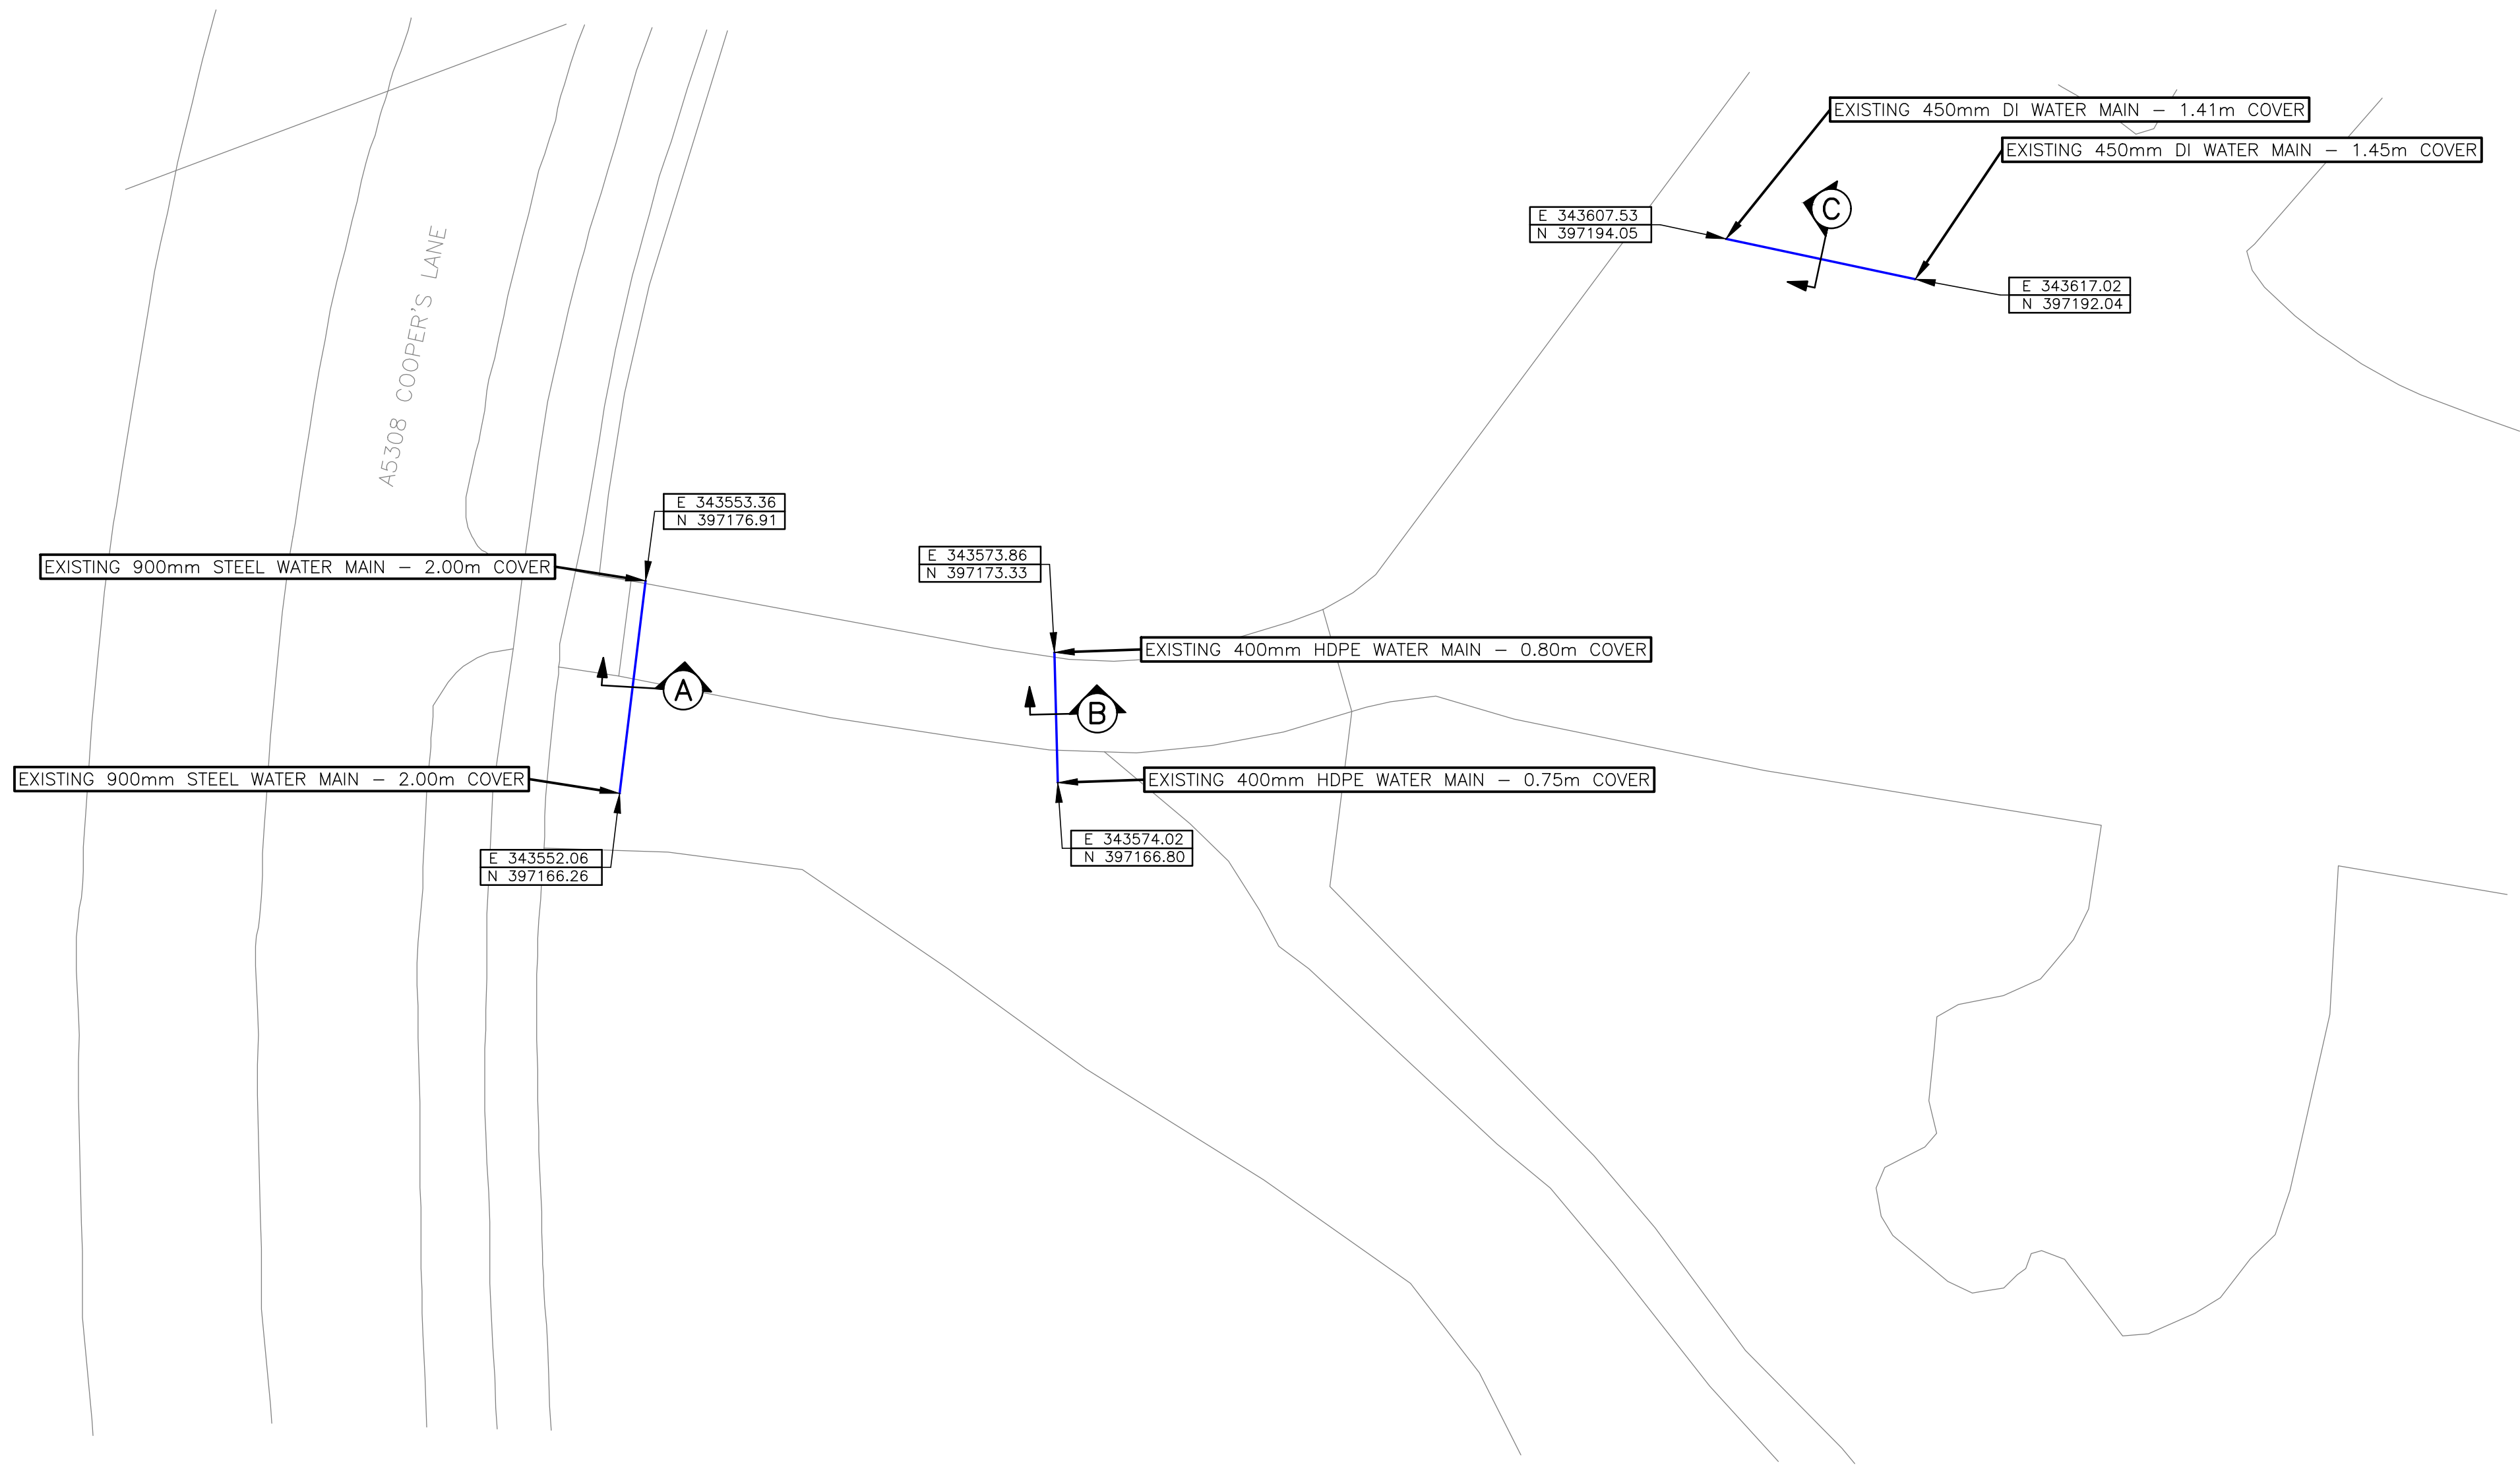

Rev.	Description/Details	Rev. Date	Rev. by
A	FIRST ISSUE.	02.03.26	JAH



Project / Site Name. **MAC Project Manager. J. PENNINGTON**
KIRKBY GRID
BESS SITE
COOPER'S LANE, LIVERPOOL
EXISTING WATER PIPE LOCATIONS

Drawing Status. EXISTING WATER				
MAC Ref. MC1605		Asset Owner Ref. —		
Dwg.No. MAC—MC1605—TH—01				
Designed by —	Drawn by JAH	Checked by BAH	Approved by JP	Sheet 1 of 1
Scale 1:250		Orig.Size A1		Date drawn 02.03.2026
				Revision A