


new flat roof system construction over single storey part of rear extension with GRP system roof covering, eaves at rear project min 300 for roof gutter formation running to rainwater outlets all to specifications

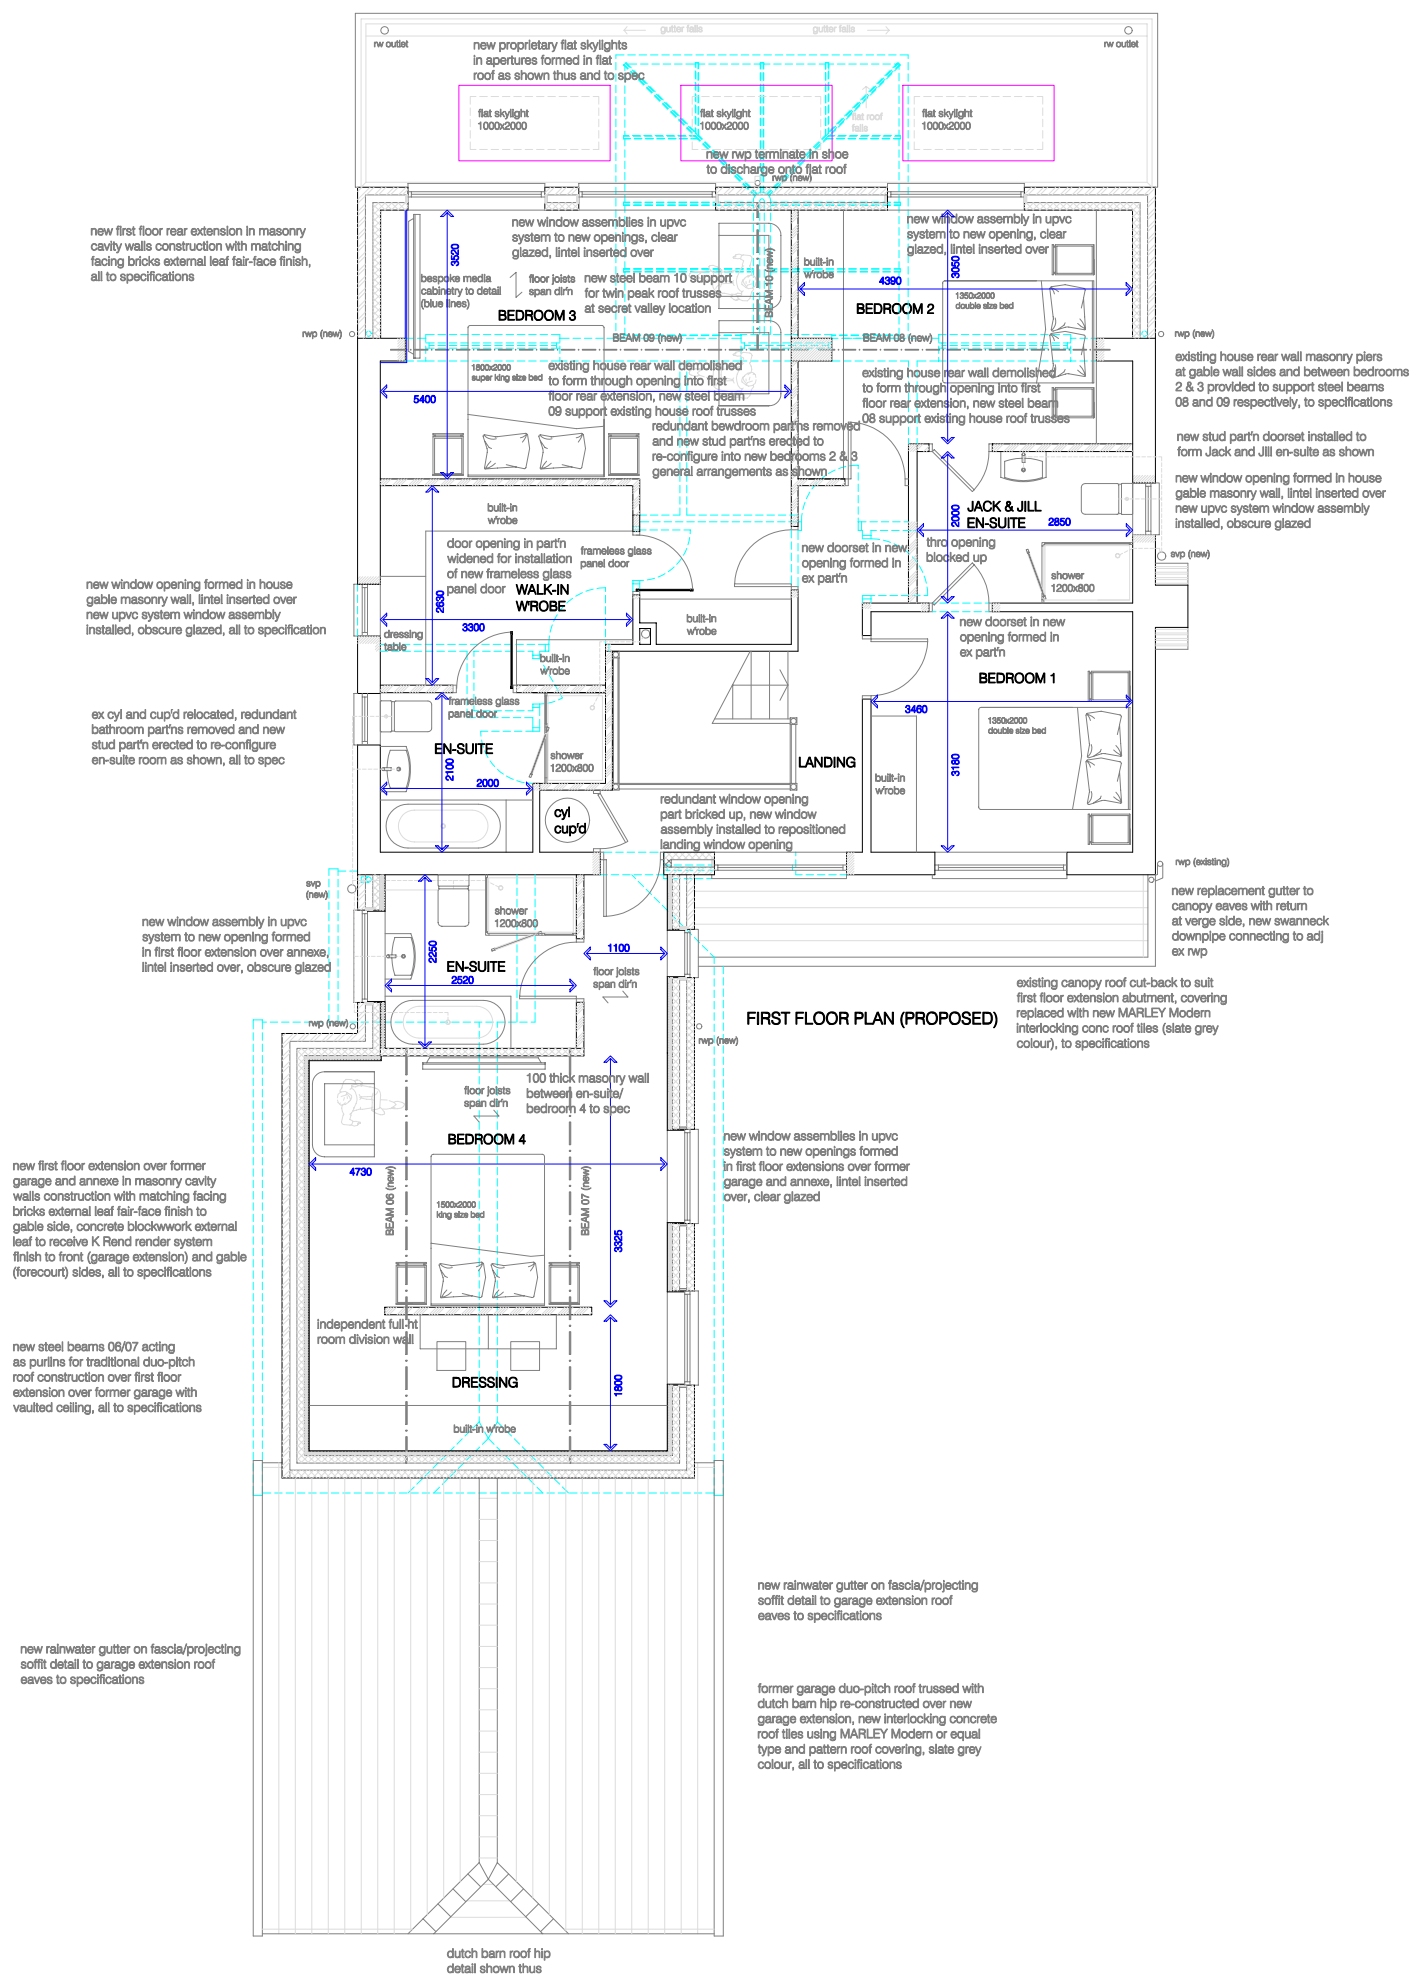

proposed first floor
rear extension 2000


FIRST FLOOR PLAN (PROPOSED)

existing canopy roof cut-back to suit first floor extension abutment, covering replaced with new MARLEY Modern interlocking conc roof tiles (slate grey colour), to specifications

new rainwater gutter on fascia/projecting soffit detail to garage extension roof eaves to specifications

former garage duo-pitch roof trussed with dutch barn hip re-constructed over new garage extension, new interlocking concrete roof tiles using MARLEY Modern or equal type and pattern roof covering, slate grey colour. all to specifications

dutch barn roof hi
detail shown thus

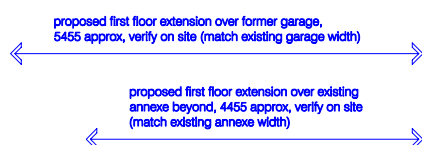

proposed first floor extension over existing annexe beyond, 4455 approx, verify on site (match existing annexe width)

