


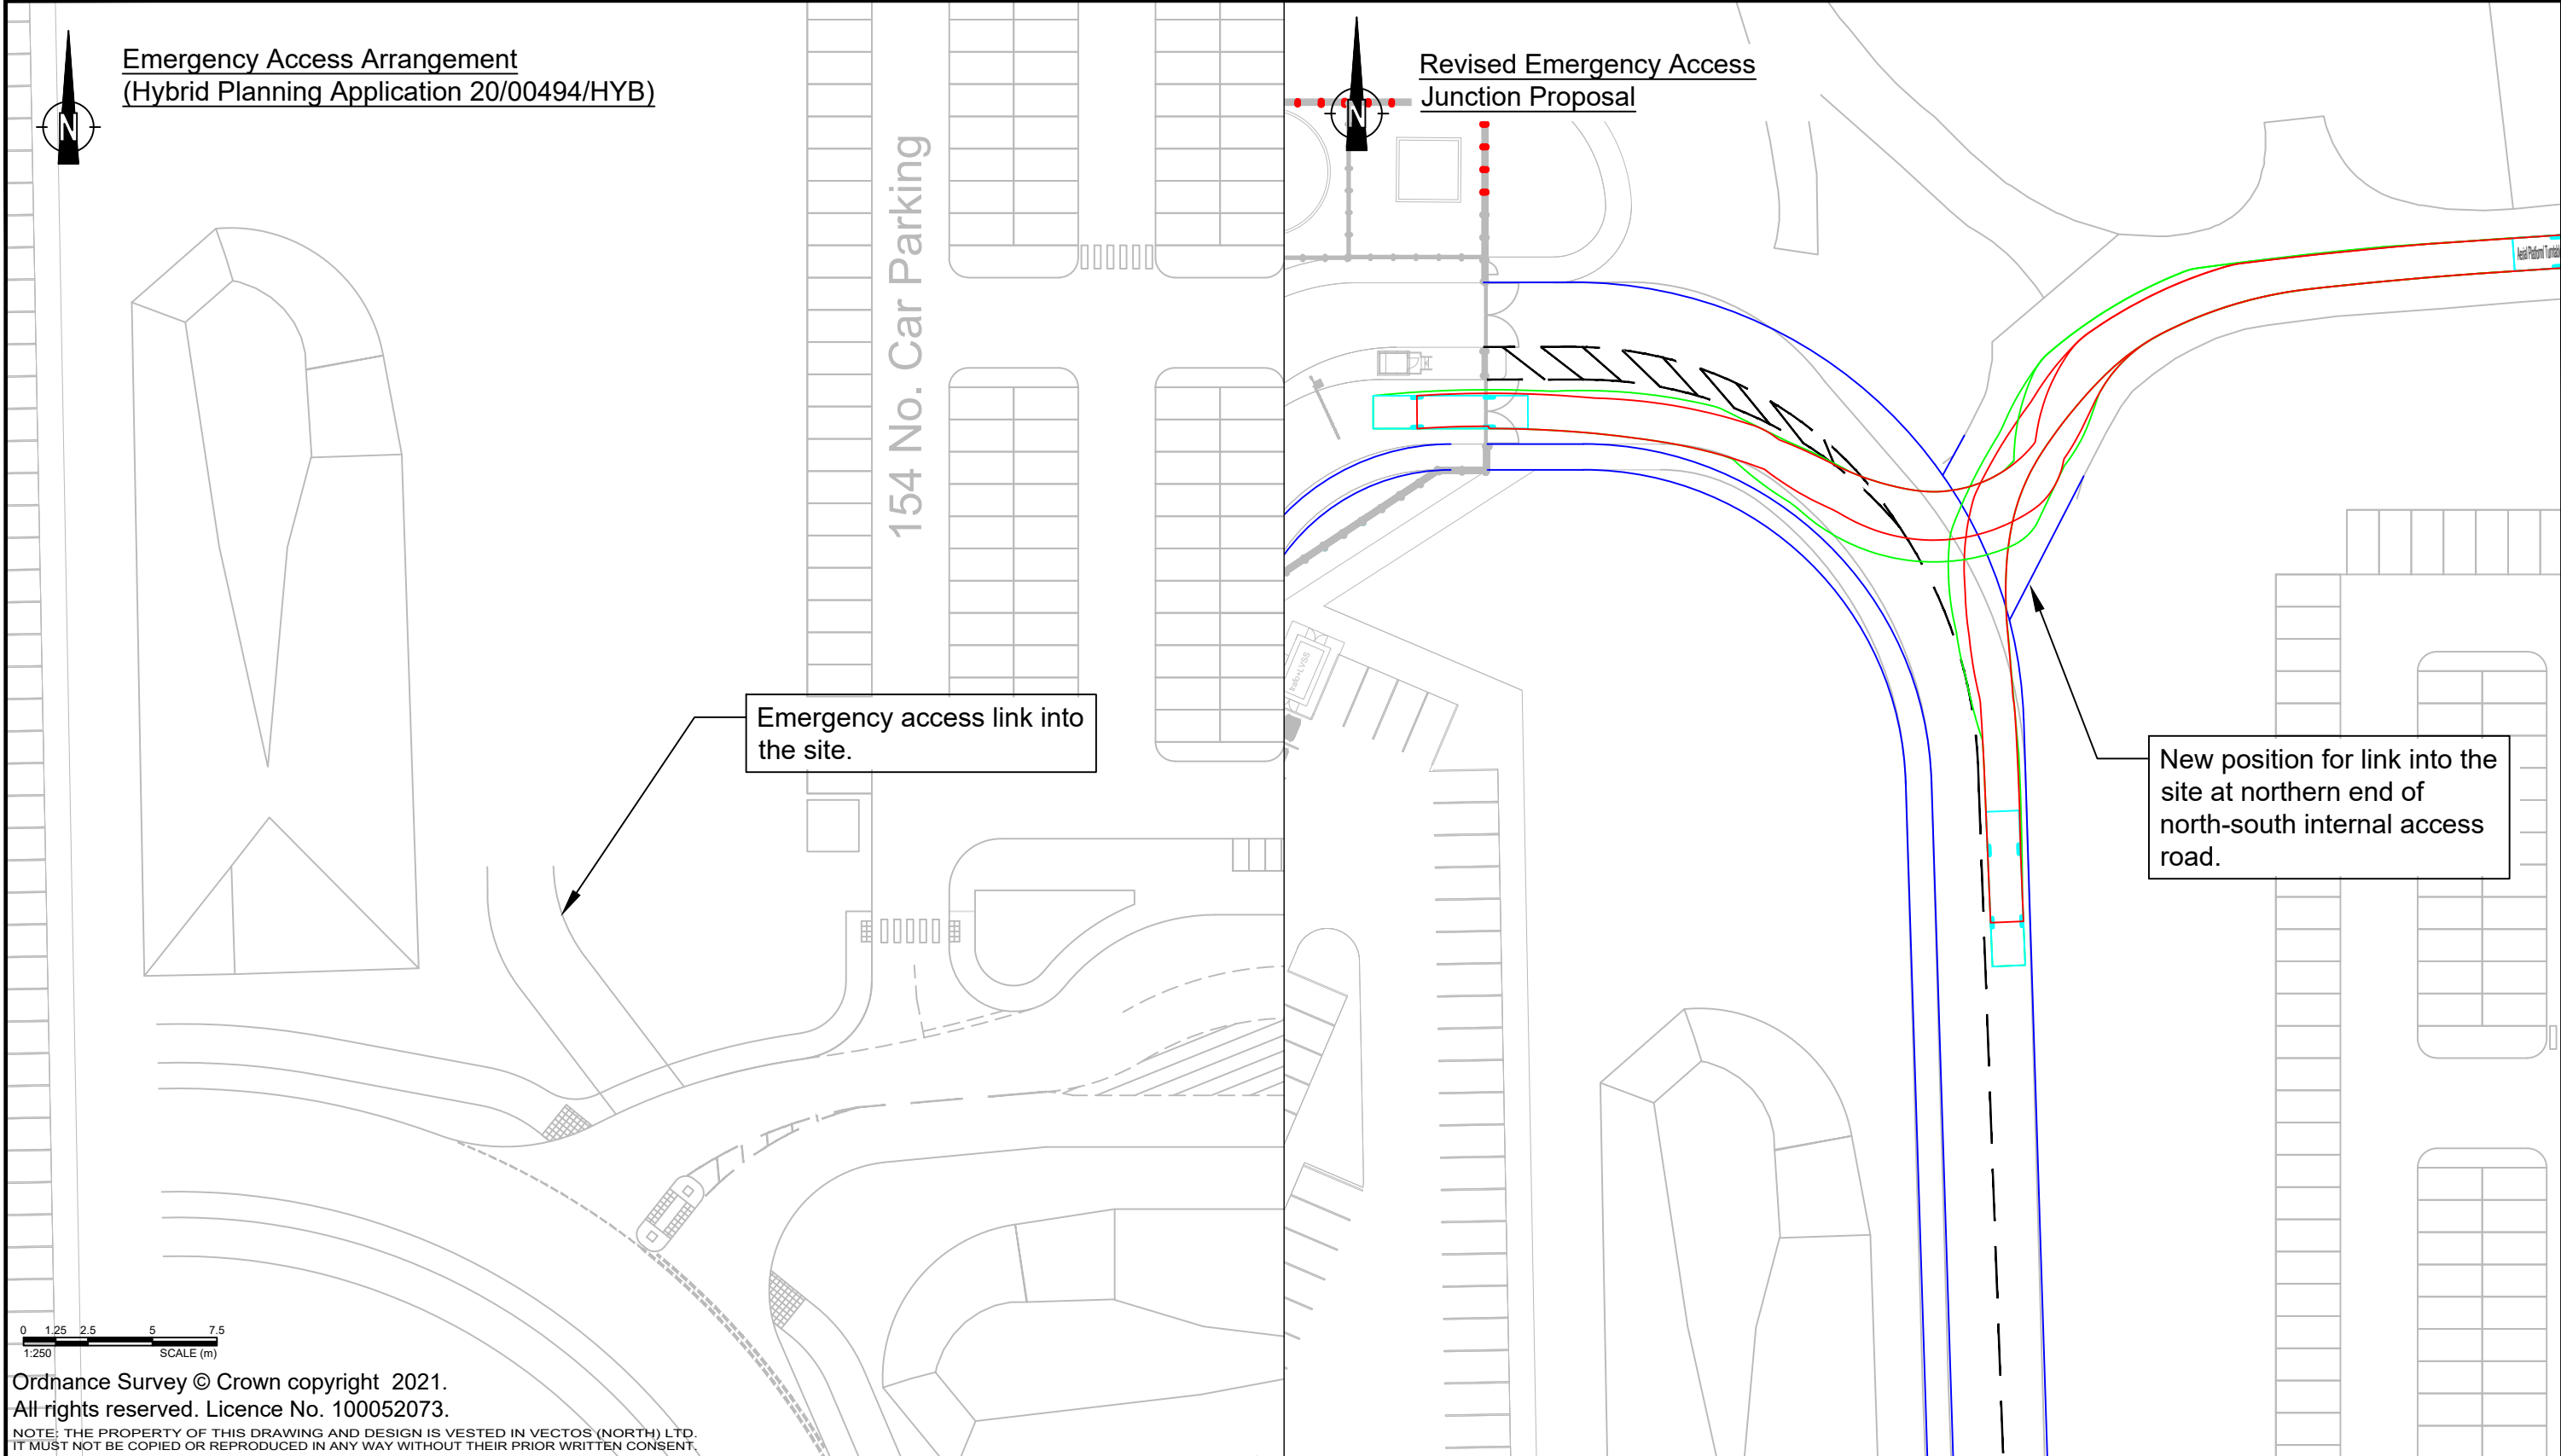

REV.	DETAILS	DRAWN	CHECKED	DATE

Notes:

1. This is not a construction drawing and is intended for illustrative purposes only.
2. White lining is indicative only.

Aerial Platform/ Turntable Ladder/ Special Appliance
Overall Length 12.000m
Overall Width 2.550m
Overall Body Height 4.500m
Min Body Ground Clearance 0.130m
Track Width 2.550m
Lock to lock time 4.00s
Kerb to Kerb Turning Radius 13.750m

Cronton Colliery, Knowsley

Proposed Emergency Access Junction and Previously Approved Emergency Access Junction

DRAWN:	CHECKED:	DATE:	SCALES:
DJR	TR	22.10.21	1:500 at A3

Tritax Symmetry

vectos.

4th Floor Oxford Place, 61 Oxford Street, Manchester, M1 6EQ
0161 228 1008 e: manchester@vectos.co.uk

DRAWING NUMBER:	REVISION:
VN81193-D115	.