



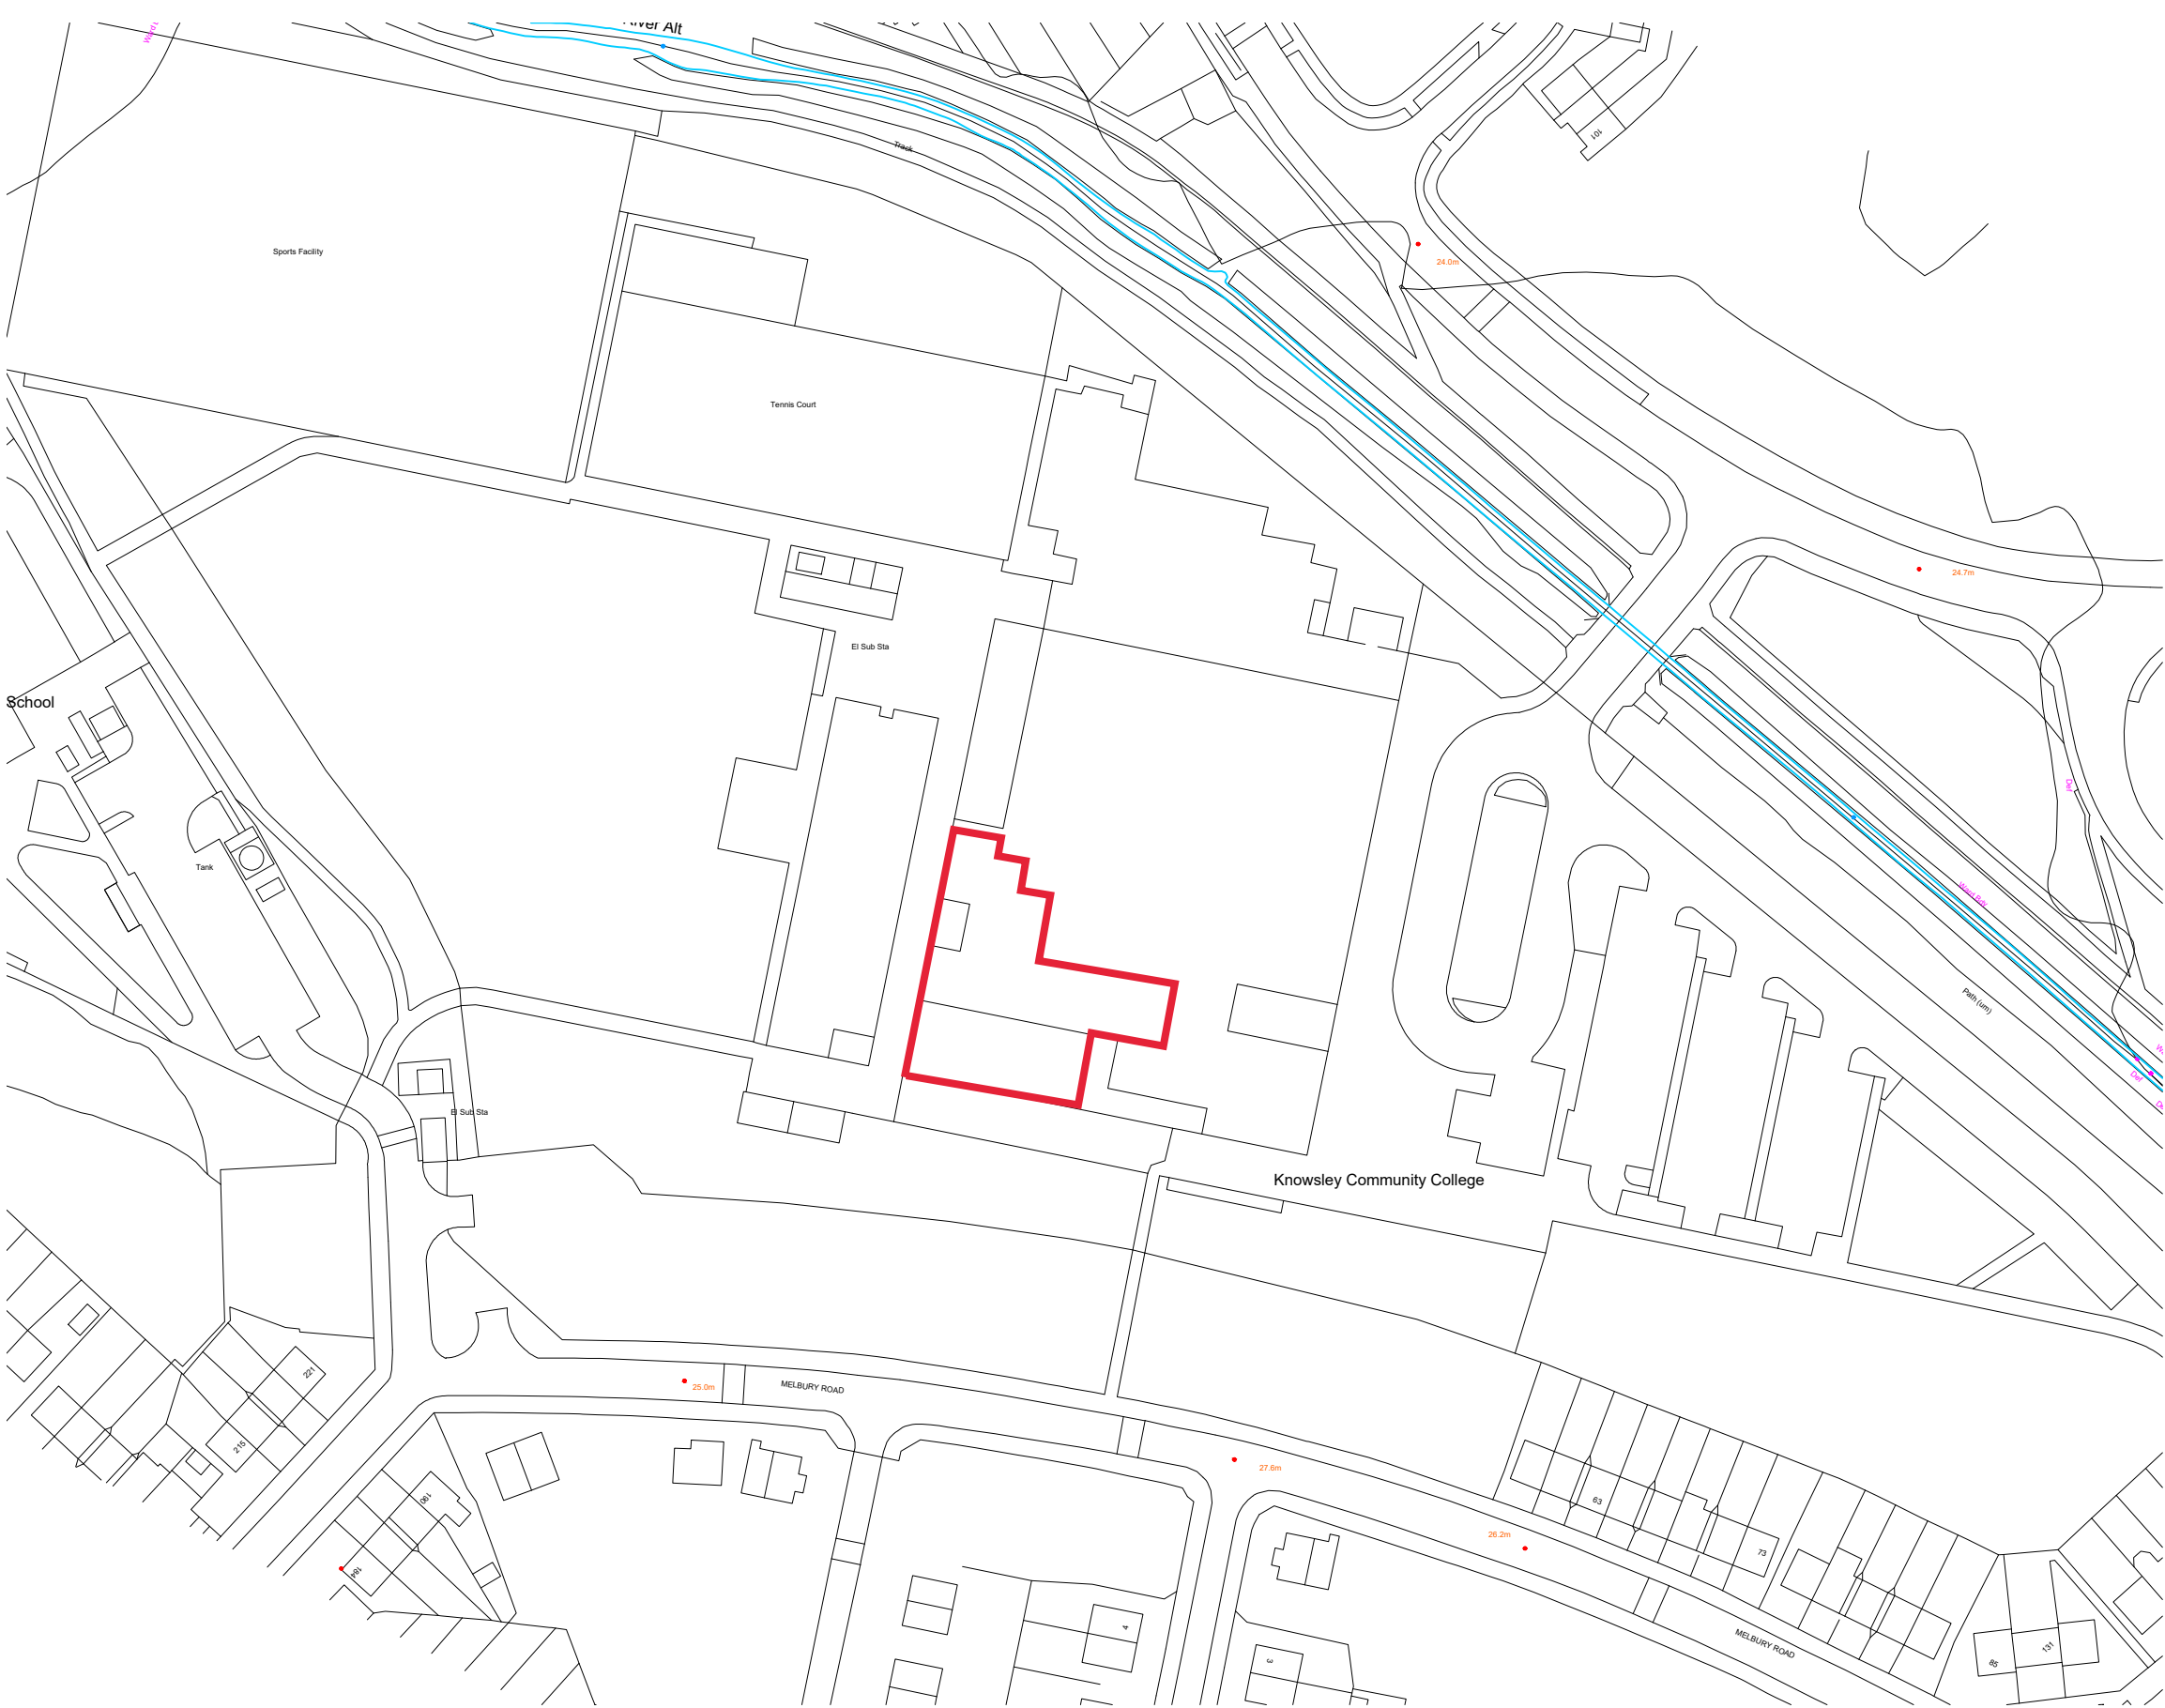

Contractors and consultants are not to scale
dimensions from this drawing

Reproduced by permission of
Ordnance Survey on behalf of HMSO
© CROWN COPYRIGHT and database right 2005
All rights reserved
Ordnance Survey Licence number
AL 1000 17893 Broadway Malyan Limited

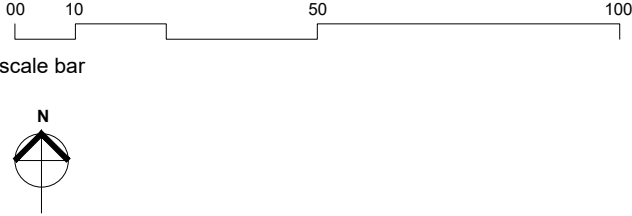

BroadwayMalyan^{BM}

Eastgate, 2 Castle Street
Castlefield, Manchester
M3 4LZ
United Kingdom

T: +44 (0)161 819 2277
F: +44 (0)161 819 2332
E: Man@BroadwayMalyan.com
www.BroadwayMalyan.com

Client
St Helens College

Project
Stockbridge Village 1 NHS Lease

Description
Site Location Plan

Revision	Date	Description
Status Planning		
Scale 1250:@A3	Drawn By ILP	Date 13.04.22
Job Number 35450	Drawing Number SV1-A-DR-90-001	Revision A
Original size 100mm @ A3 Copyright Broadway Malyan Limited		