
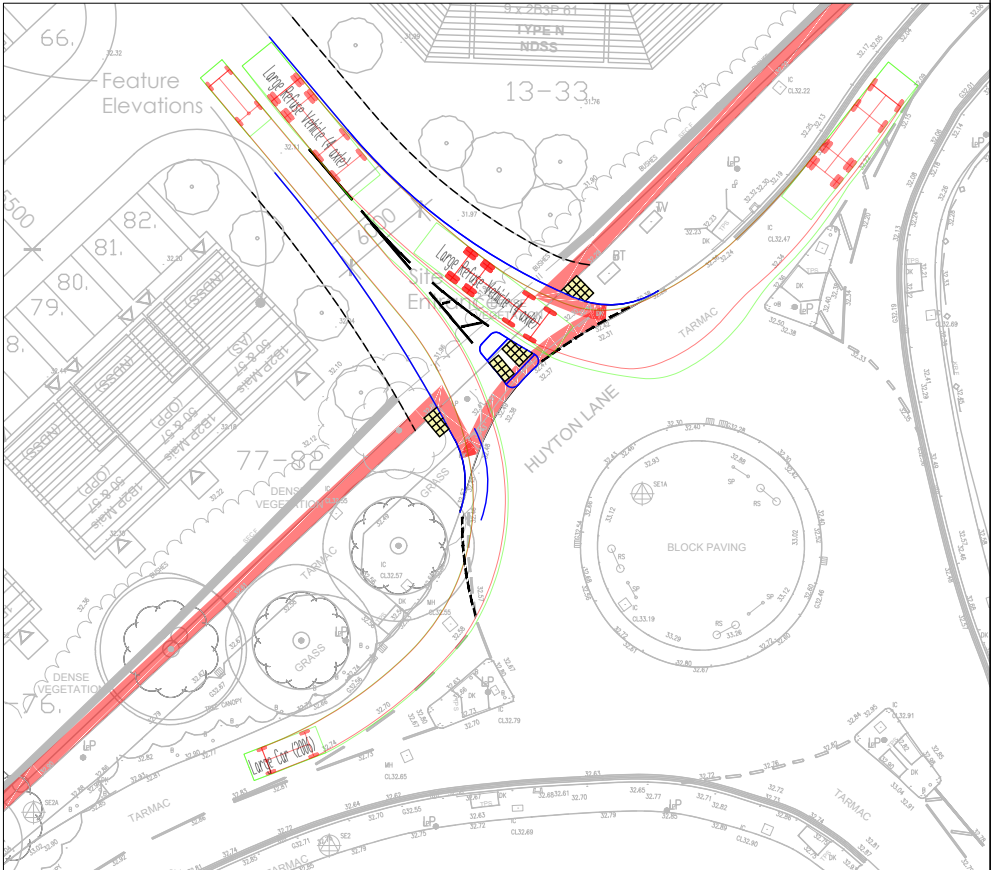
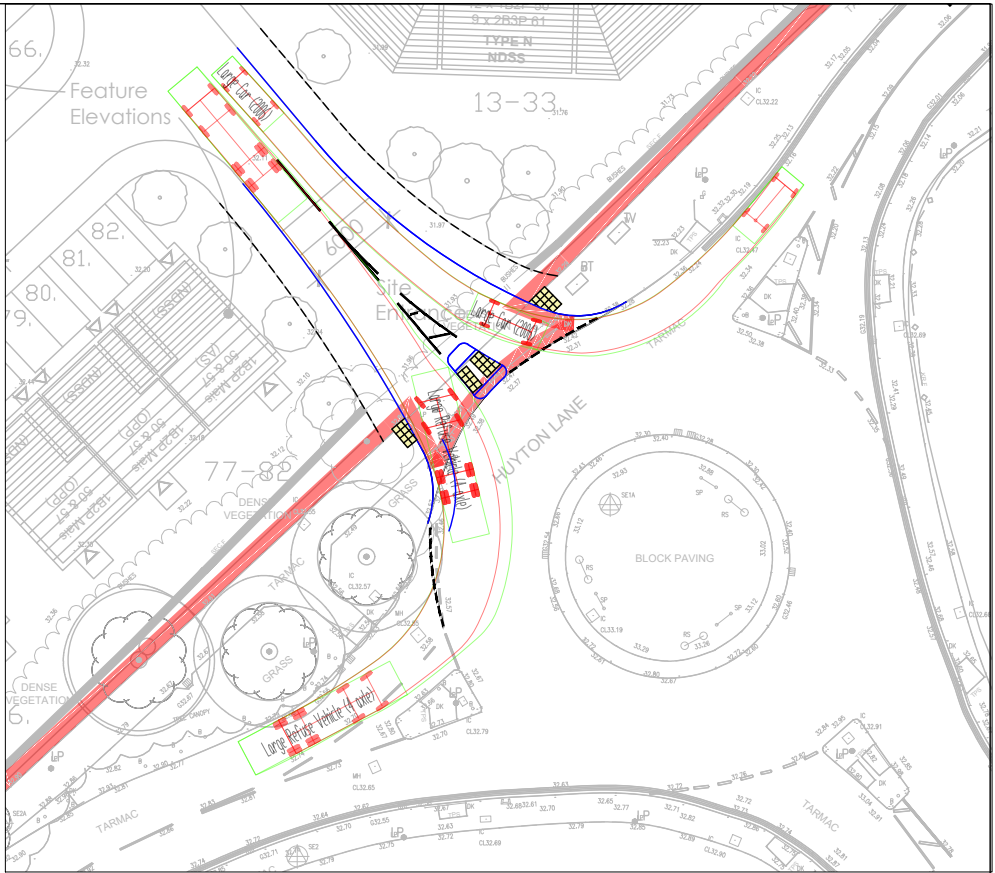


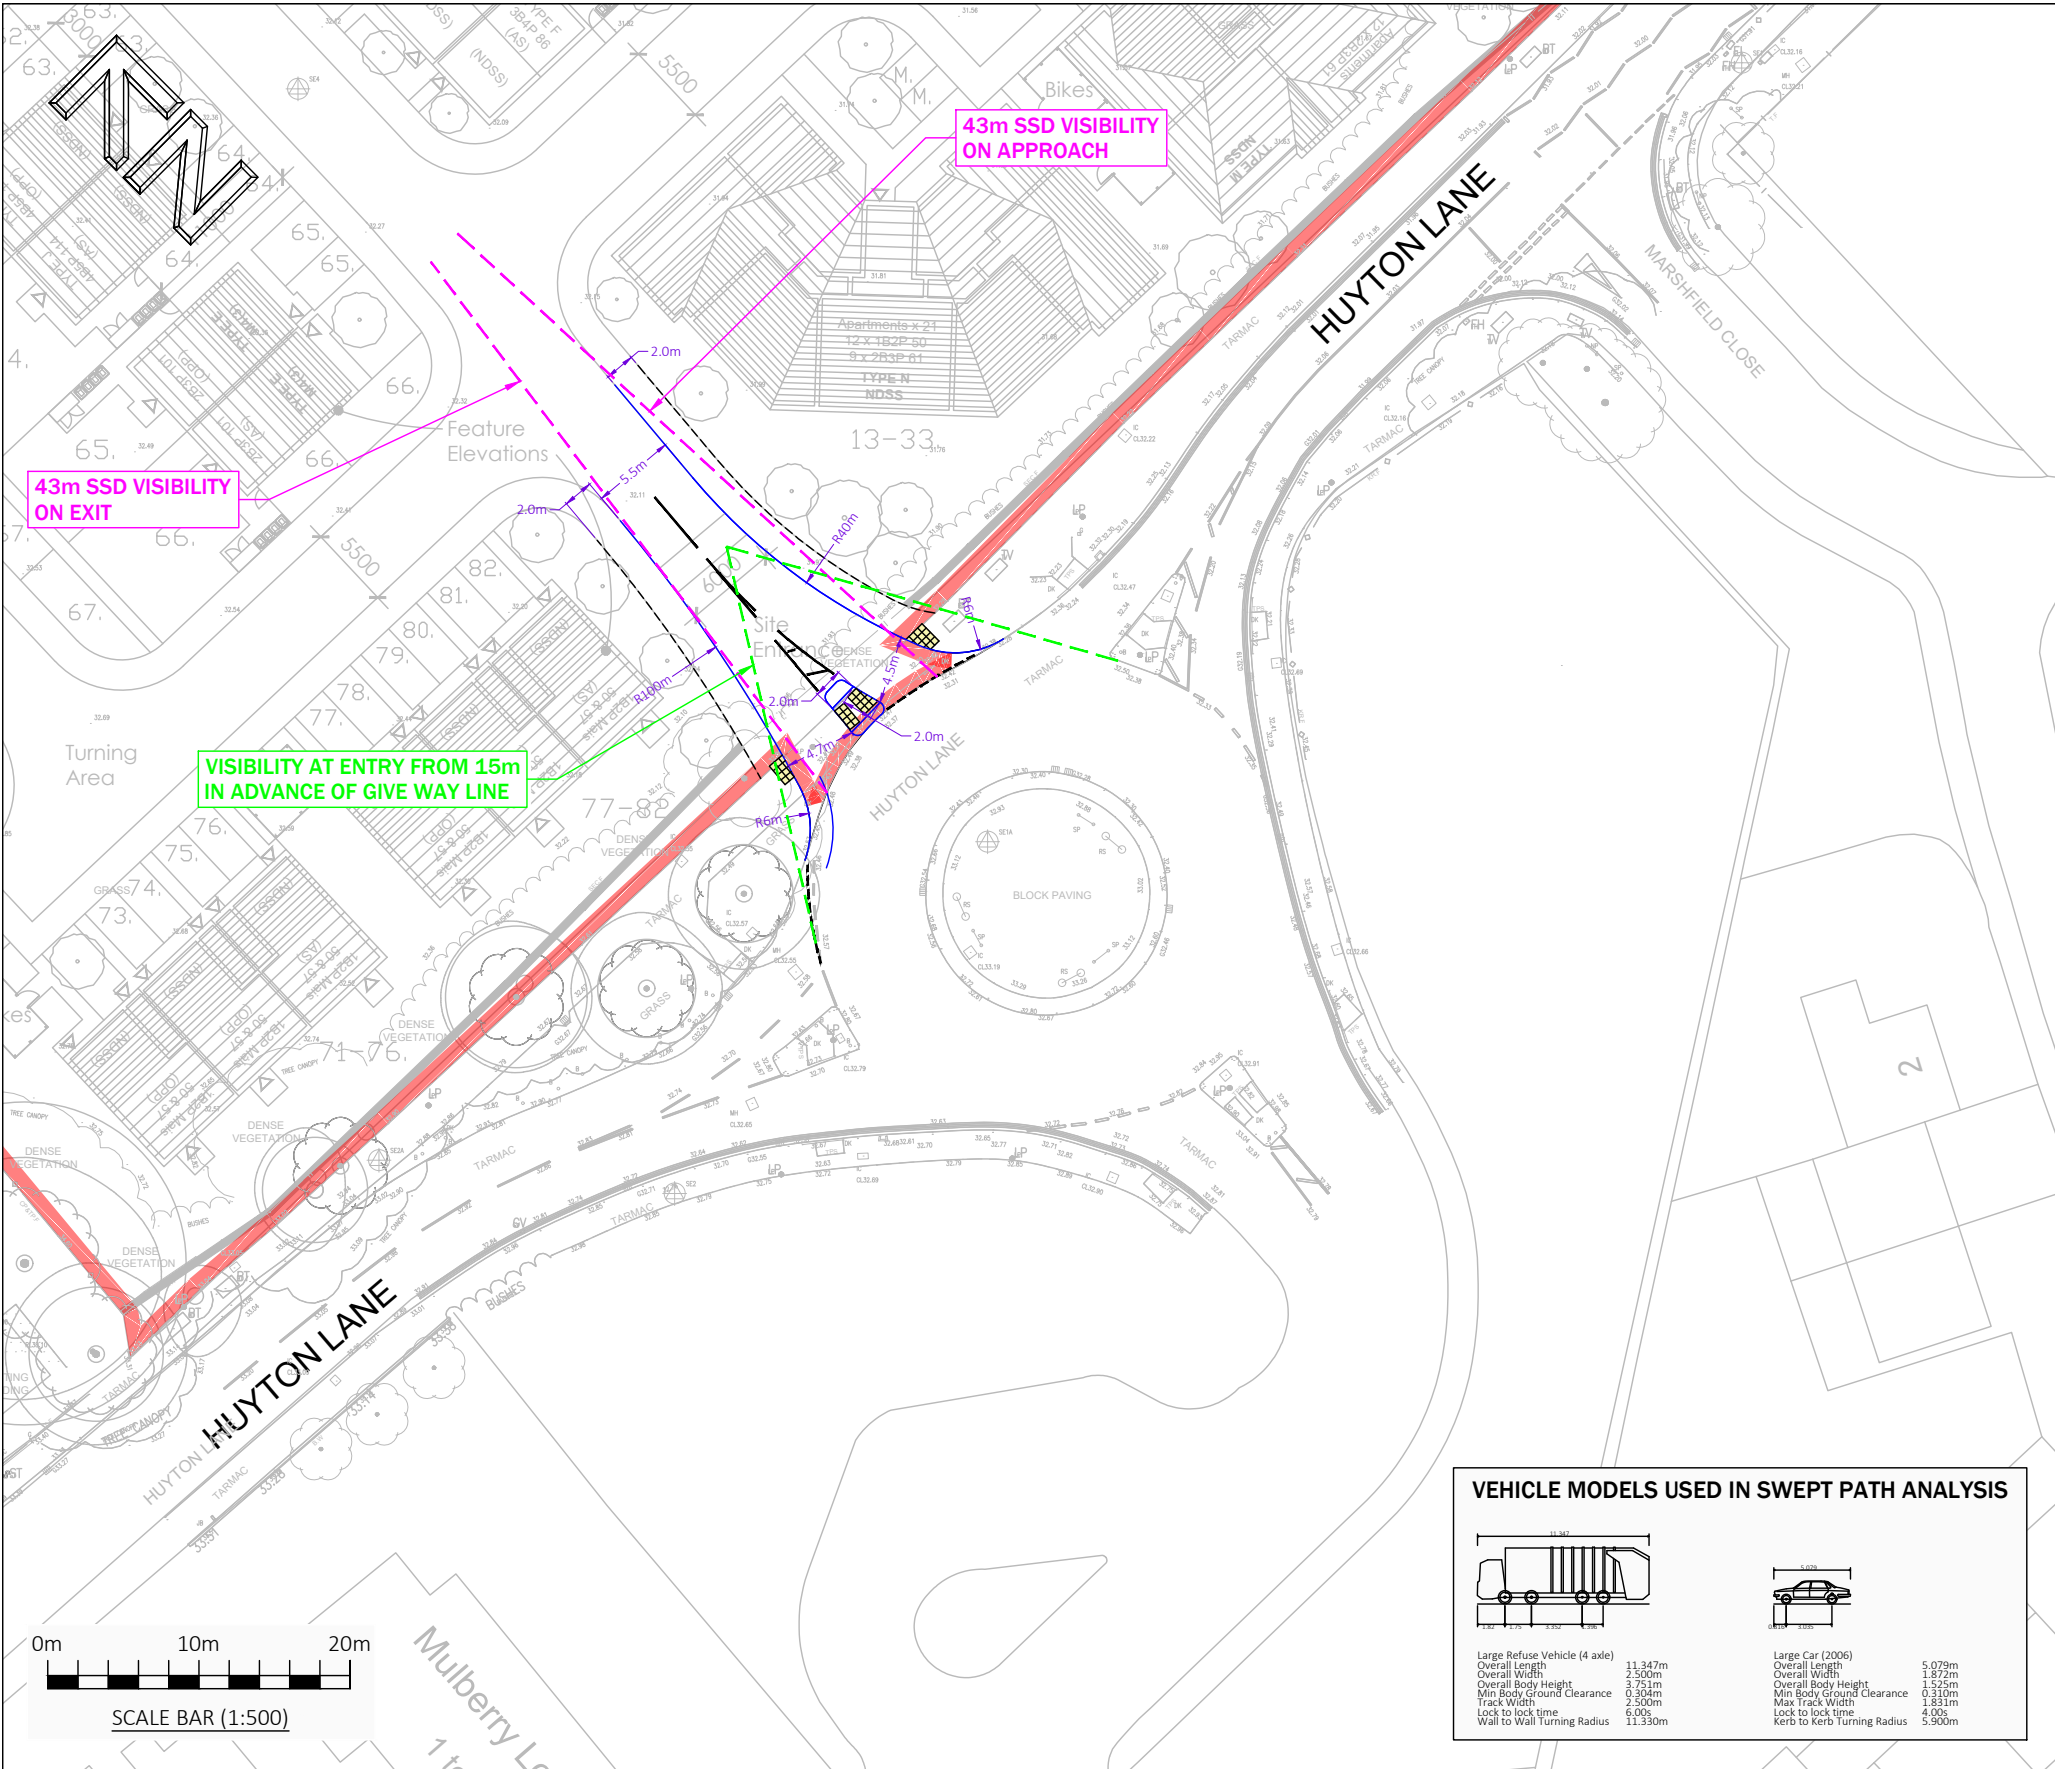

 9 Hurricane Court Liverpool International Business Park Estuary Boulevard Liverpool L24 8RL www.primetp.co.uk 0151 728 1860	D C B A	22/01/26 02/05/25 08/02/25 09/01/25	RO RO RO RO	AMENDED TO LHA COMMENT KERB RADII AMENDED UPDATED TO TOPO SURVEY ROUNDBOUT GEOMETRY UPDATED	Project HUYTON LANE, HUYTON	Drawn by RO	Issue date 13 NOV 2024
	Rev	Date	By	Revision notes		Scale(s) 1:500 @ A3	
	Status				Title PROPOSED SITE ACCESS FROM B5199 HUYTON LANE ROUNDBOUT	Drawing No P24120-001D	
	INFORMATION						