



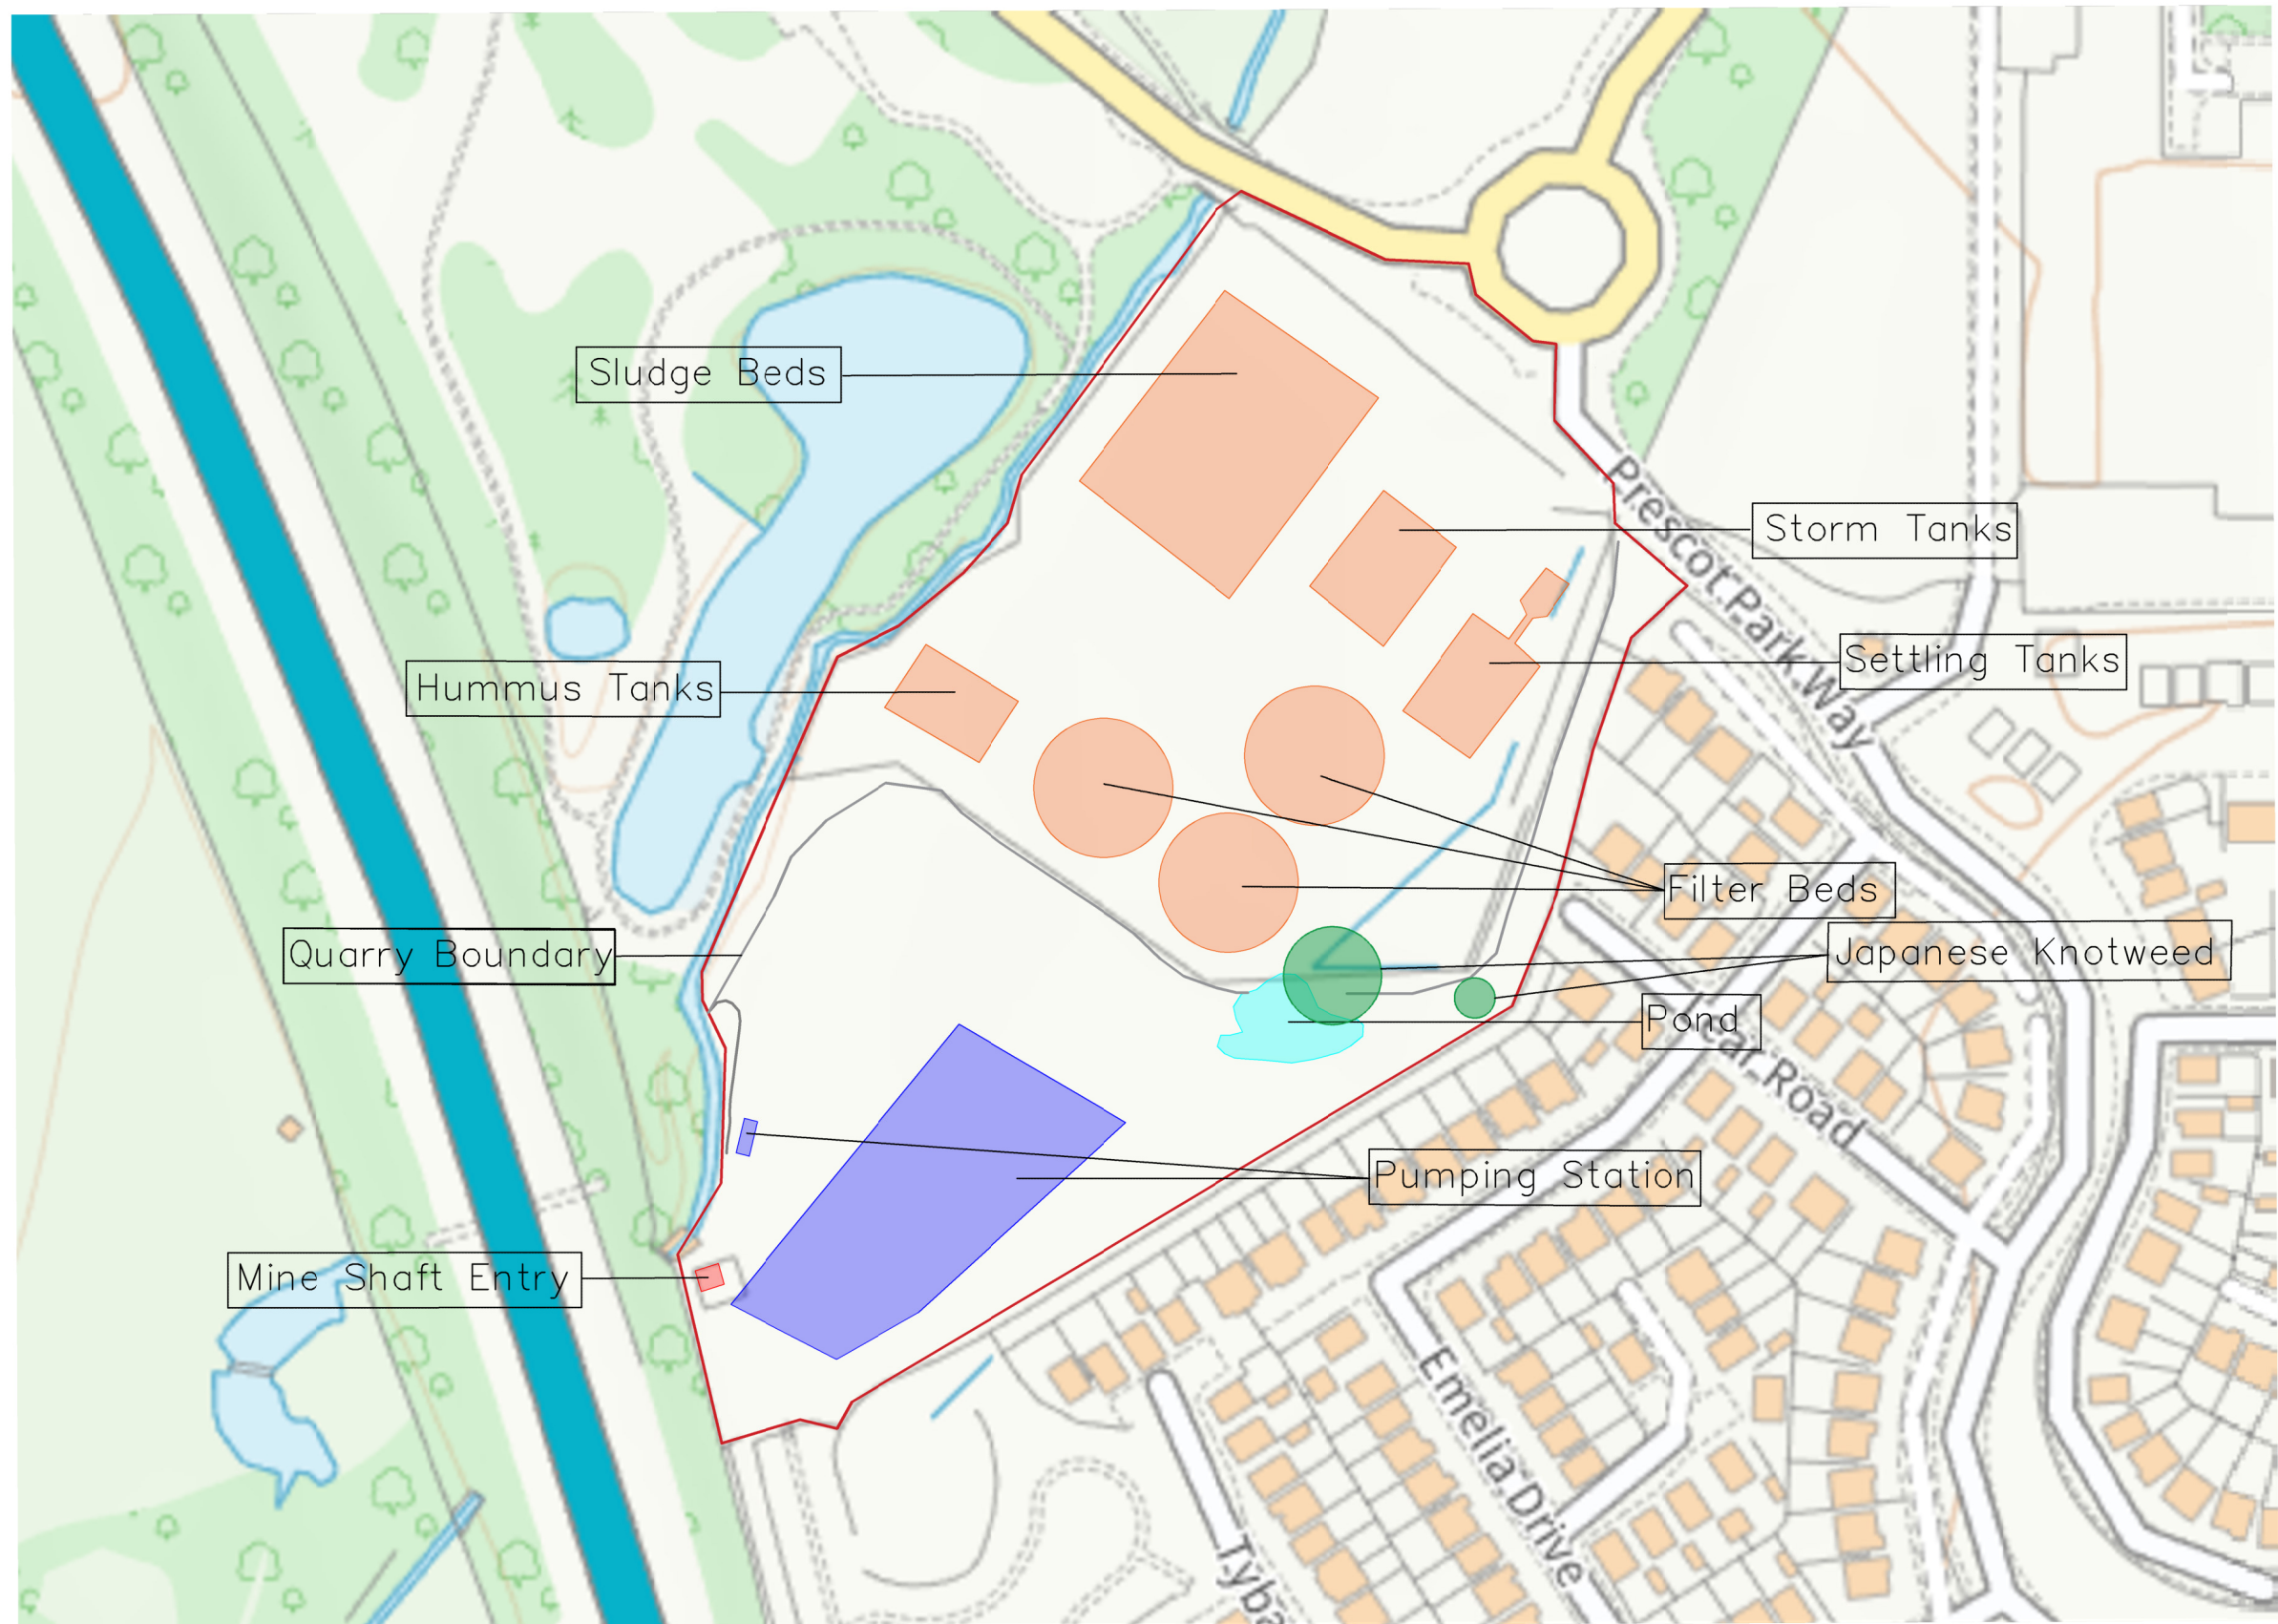

	CLIENT	DATE			Status		Notes
	PARTNER CONSTRUCTION LTD	AUGUST 2023			Preliminary		
	PROJECT TITLE	SCALE			Draft		
	CARR LANE, PRESCOT	NTS			Issued	●	
	PLAN TITLE	PLAN NUMBER			For Comment		
	PRELIMINARY DEVELOPMENT CONSTRAINTS PLAN	GRO-22463-P02	Rev.	Details	Date	Approved	



GROUNDTECH
CONSULTING

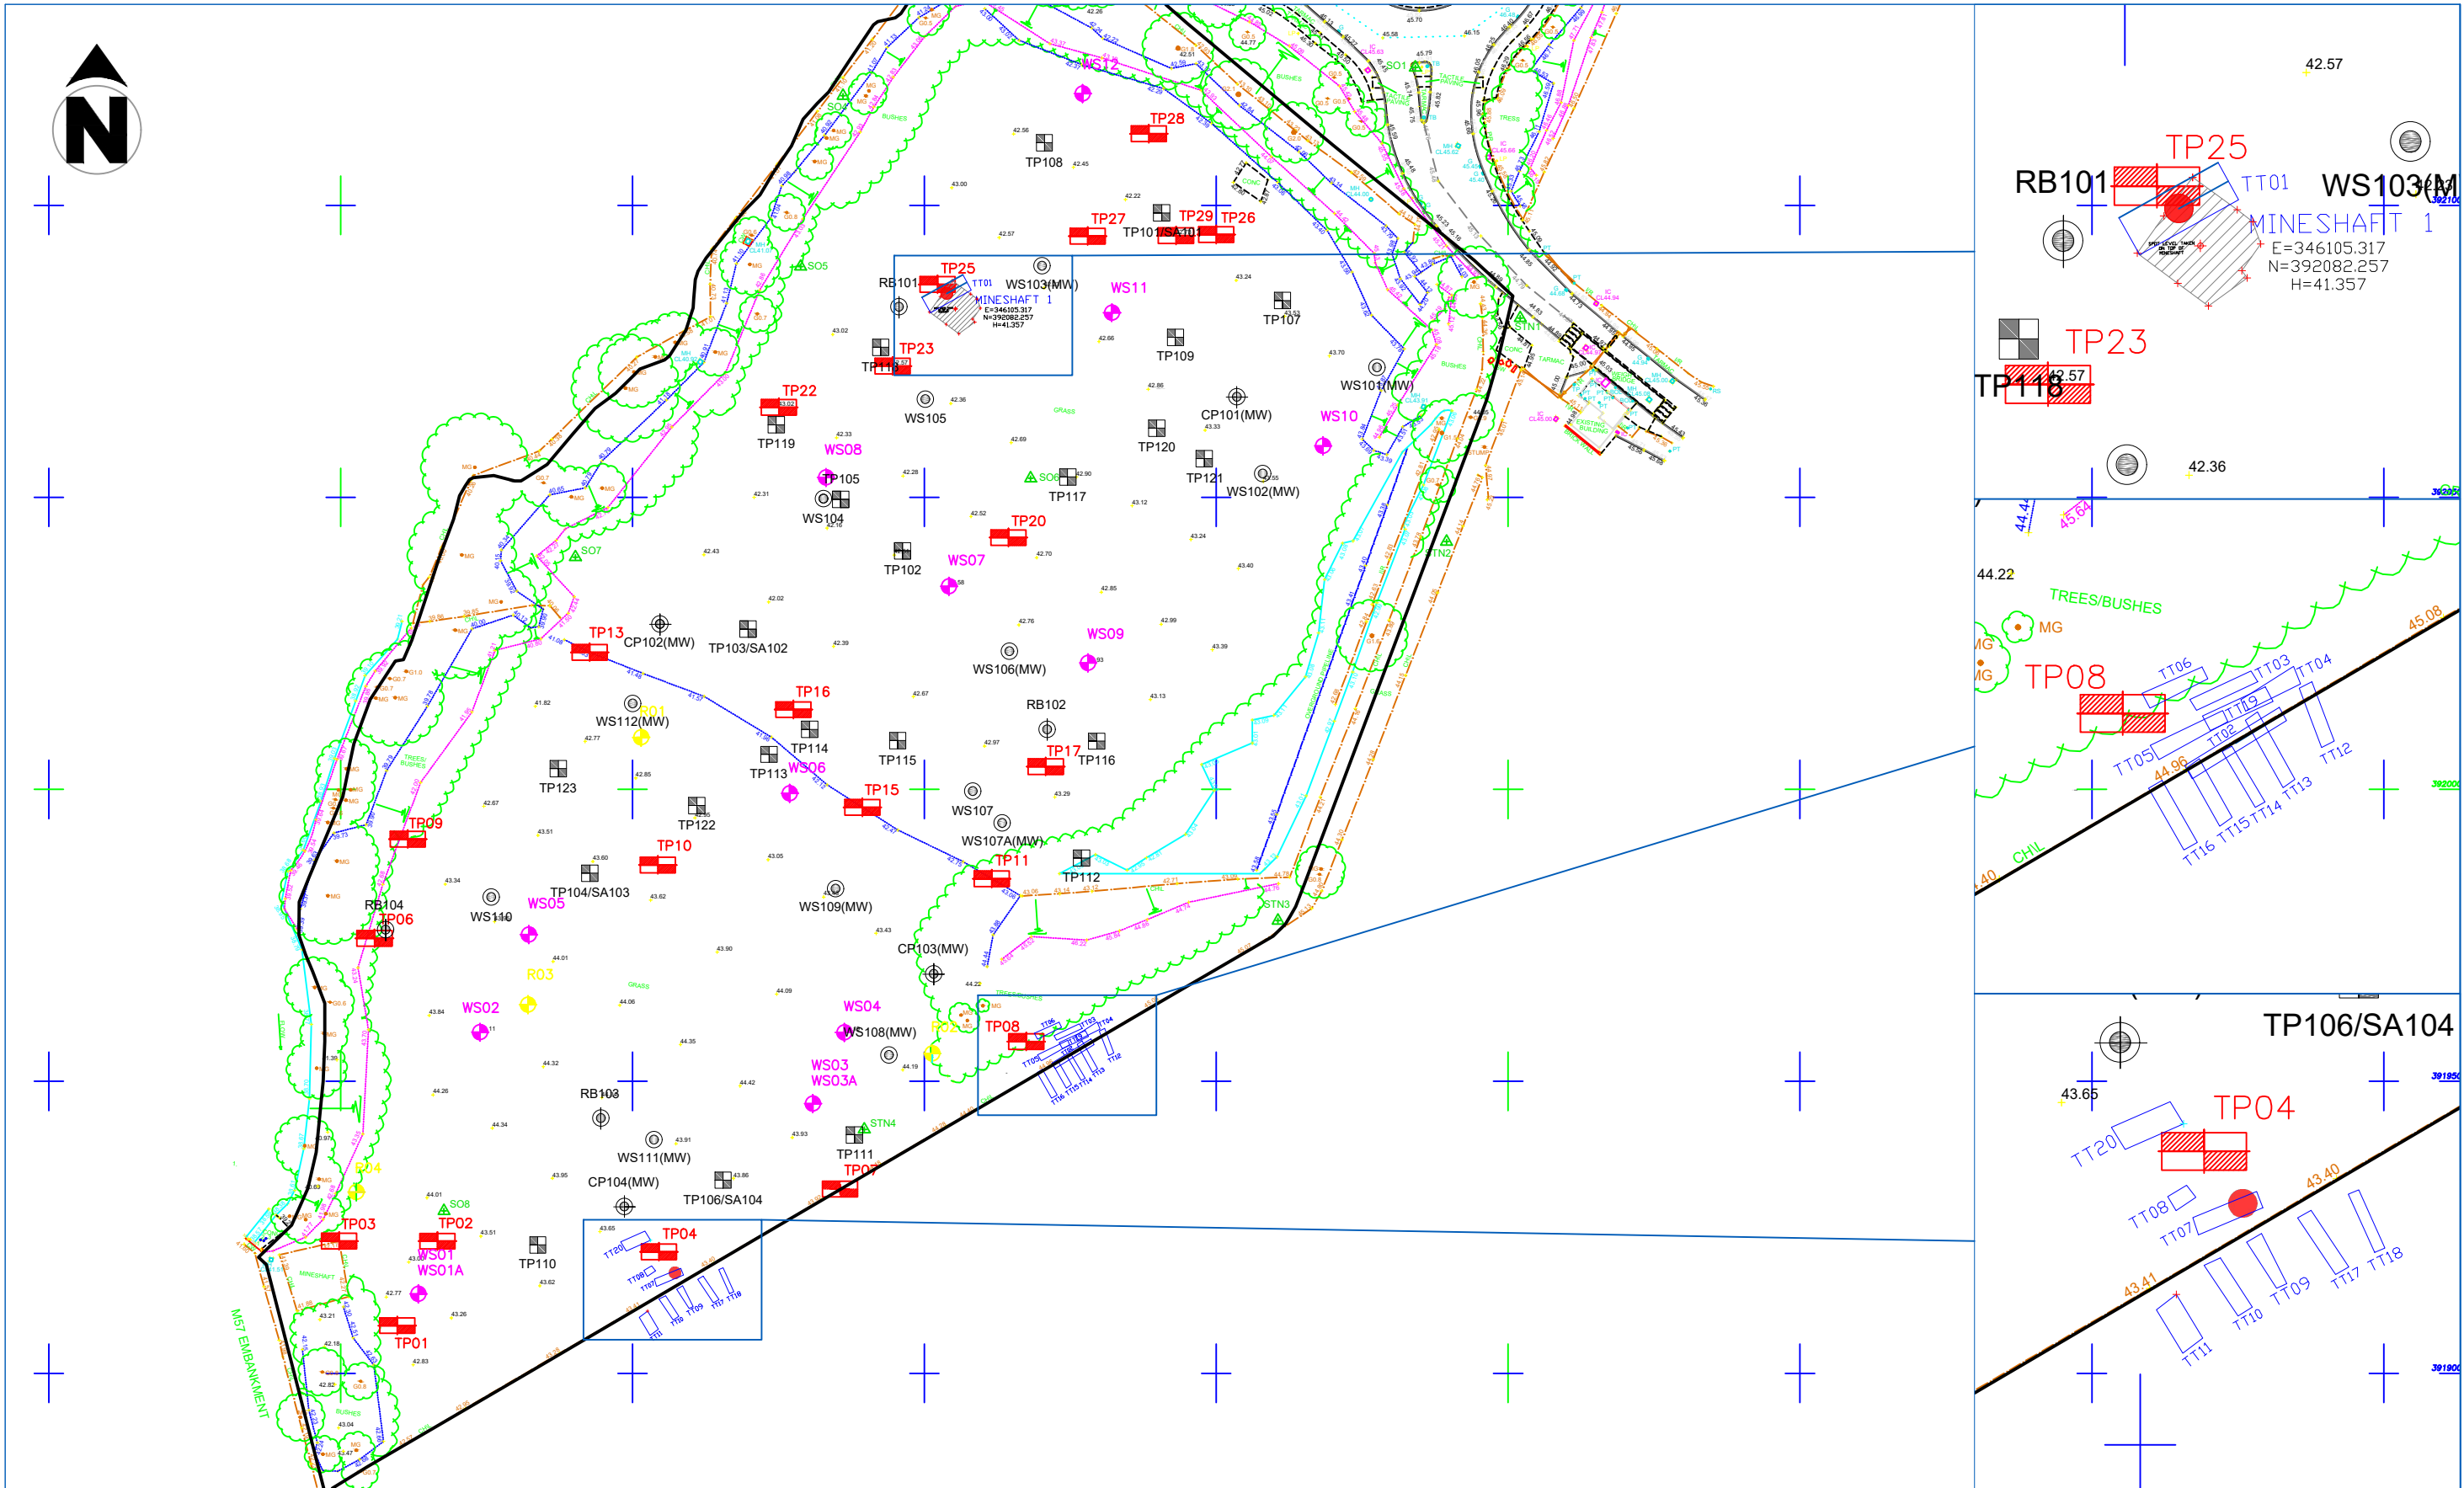

CLIENT

PARTNER CONSTRUCTION LTD

PROJECT TITLE

CARR LANE, PRESCOT

PLAN TITLE

EXPLORATORY HOLE PLAN

DATE

AUGUST 2023

SCALE

NTS

PLAN NUMBER

GRO-232463-P03 1.1

Rev.	Details	Date

Status

Preliminary

Draft

Issued


For Comment

Approved

Notes

- Window Sample Location
- Trial Pit Location
- Rotary Open Hole Location
- Trial Trench Location
- Mine Shaft Location
- E3P Trial Pit Locations
- E3P Rotary Locations
- E3P Windowless Sample Locations
- E3P Cable Percussive Locations



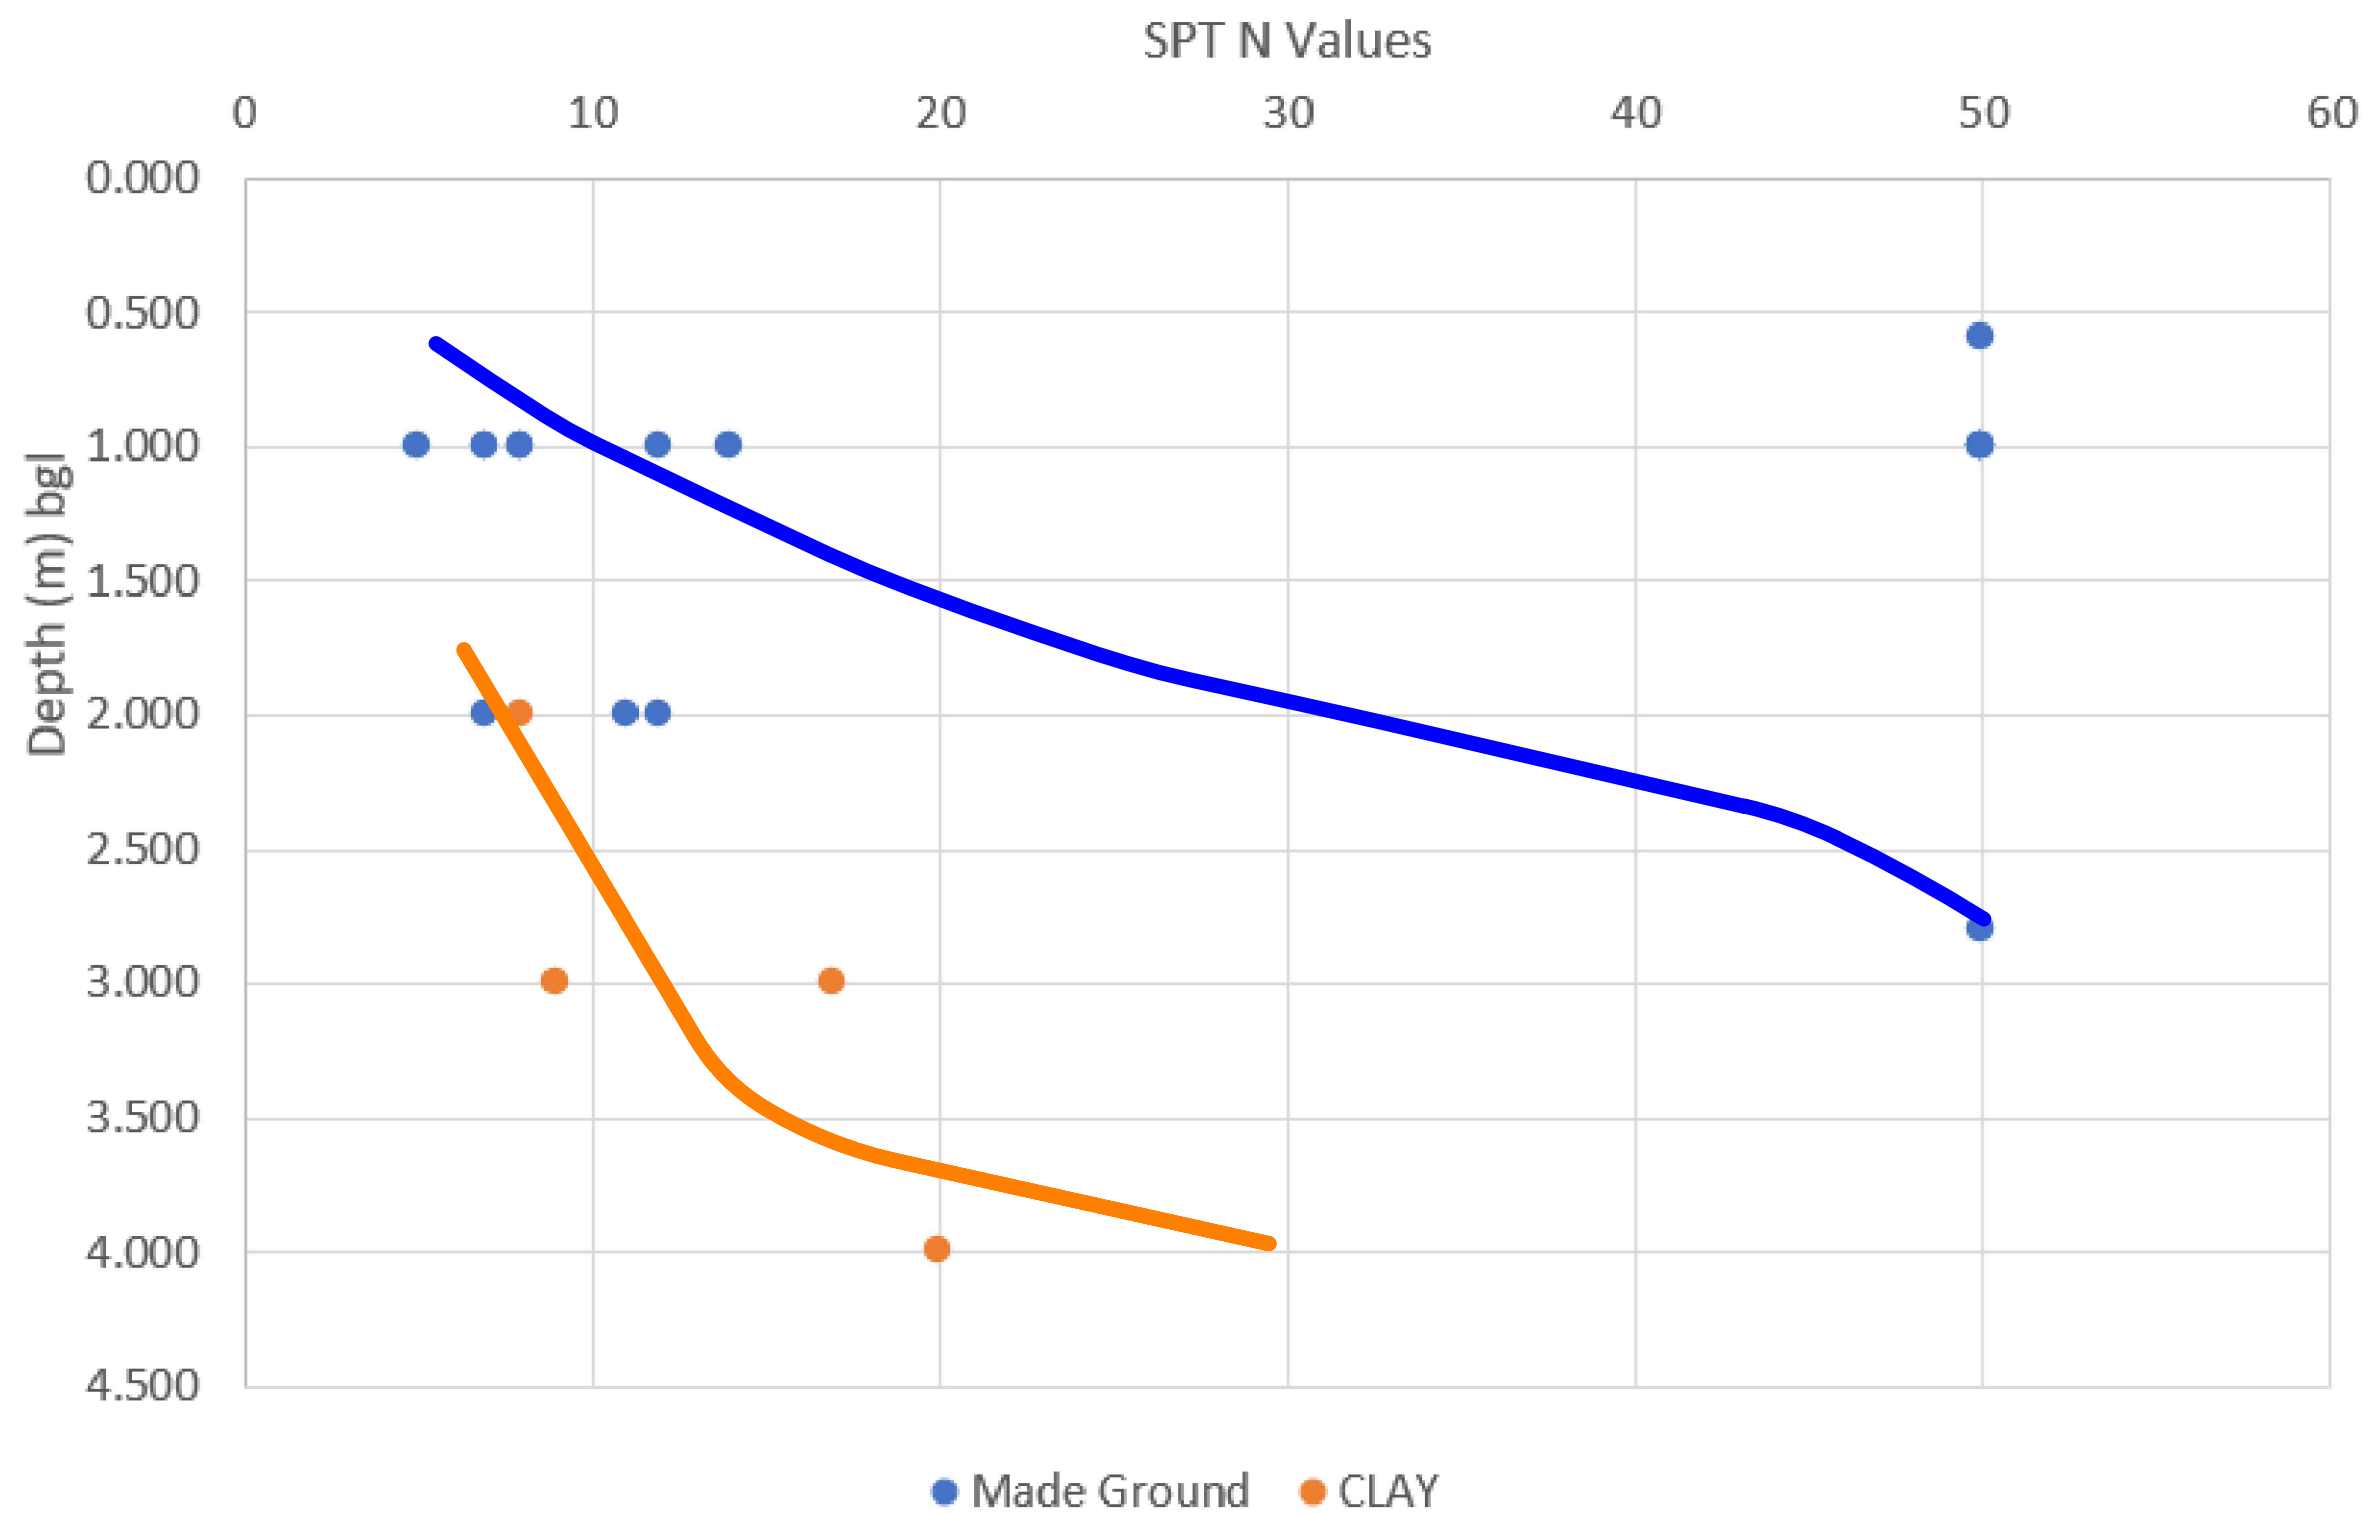

GROUNDTECH
CONSULTING



CLIENT
PARTNER CONSTRUCTIONS LTD

PROJECT TITLE
CARR LANE, PRESCOT

PLAN TITLE
GENERALISED GROUND MODEL

DATE
AUGUST 2023

SCALE
NTS


PLAN NUMBER
GRO-22463-P04

Rev.	Details	Date

Status	
Preliminary	
Draft	
Issued	●
For Comment	
Approved	

Notes



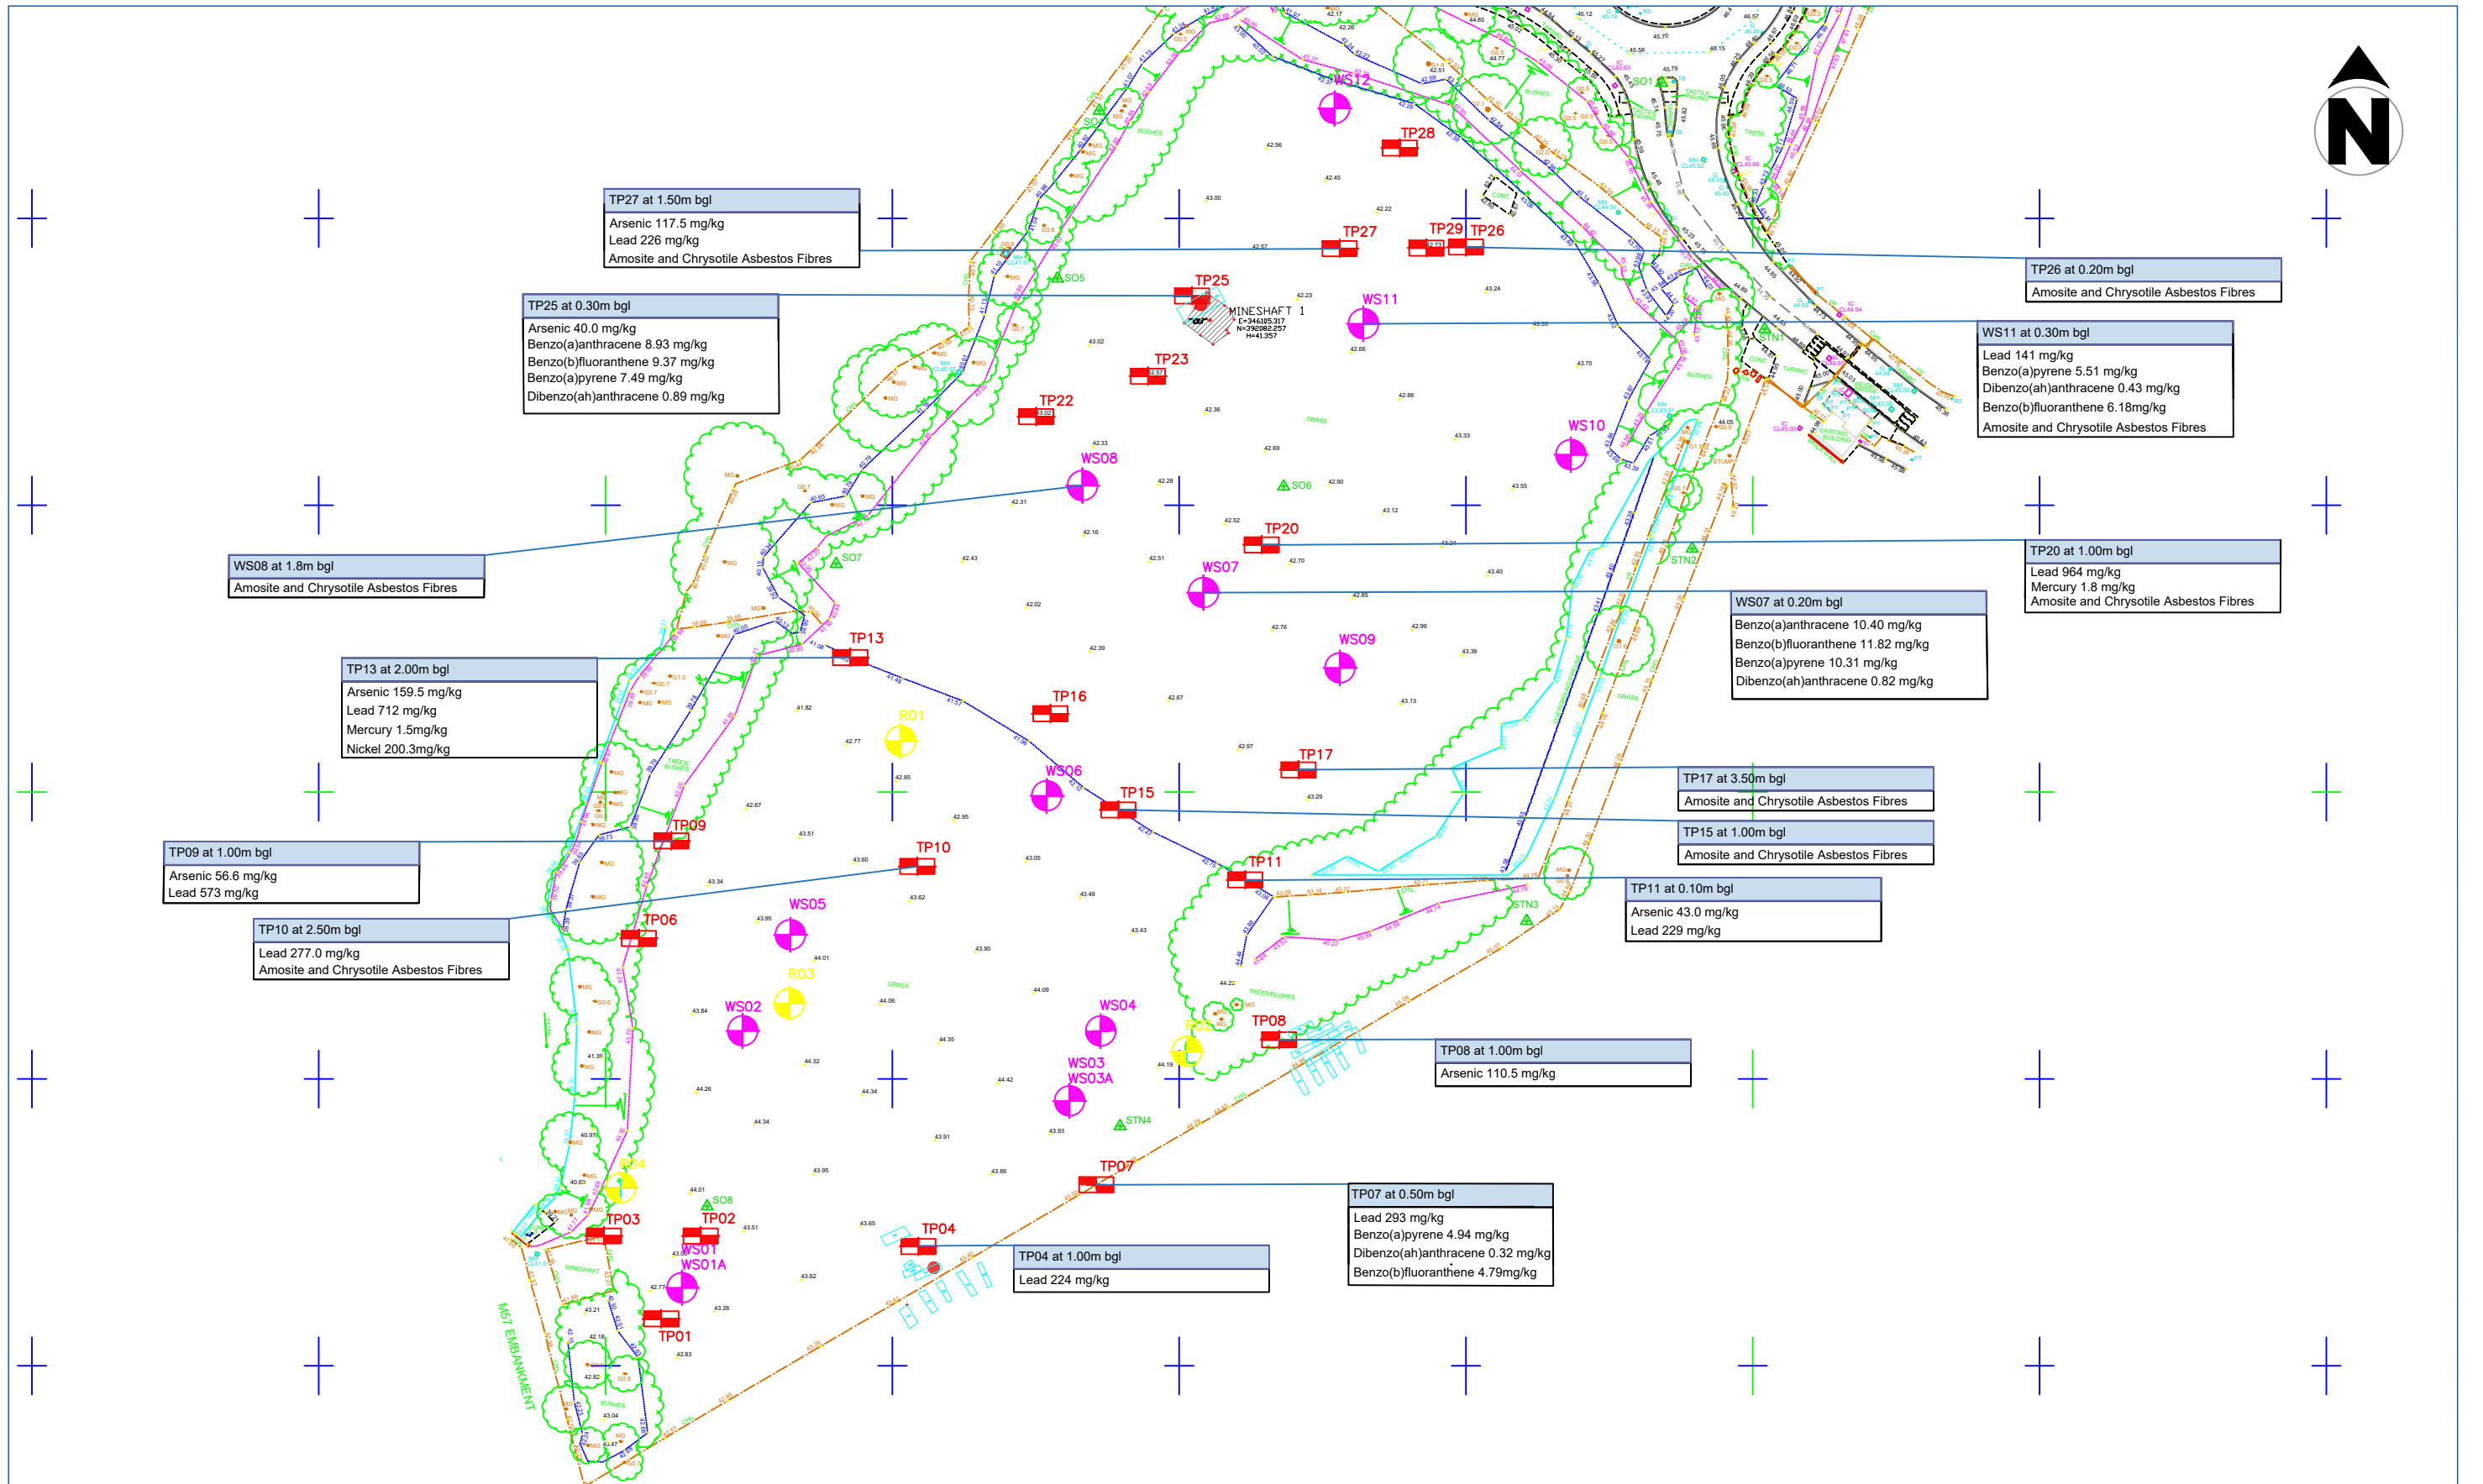

GROUNDTECH CONSULTING	CLIENT	DATE			Status		Notes
	PARTNER CONSTRUCT LTD	AUGUST 2023			Preliminary		
	PROJECT TITLE	SCALE			Draft		
	CARR LANE, PRESCOT	NTS			Issued		
	PLAN TITLE	PLAN NUMBER			For Comment		
	PROJECT LOCATION PLAN	GRO-22463-P05	Rev.	Details	Date	Approved	

Window Sample Location

Trial Pit Location

Rotary Open Hole Location

Trial Trench Location


Mine Shaft Location

SOURCES	POLLUTION LINKAGES	RECEPTORS
A. Contaminated soils / Made Ground. B. Ground gas.	P1. Ingestion of soil and dust. P2. Inhalation of vapour. P3. Inhalation of soil dust by adjacent site users. P4. Attacking of potable water supply pipe. P5. Migration and accumulation of ground gas in internal places. P6. Impaction of groundwater from soil contamination. P7. Migration of soil and groundwater contamination impacting surface waters.	W. Nearby surface waters 0m West. X. Groundwater within the Secondary A Aquifer. Y. Site end users. Z. Adjacent site users.



GROUNDTECH CONSULTING 	CLIENT	DATE				Status		Notes
	PARTNER CONSTRUCTIONS LTD	AUGUST 2023				Preliminary		
	PROJECT TITLE	SCALE				Draft		
	CARR LANE, PRESCOT	NTS				Issued		
	PLAN TITLE	PLAN NUMBER				For Comment		
	ILLUSTRATIVE REVISED CSM	GRO-22463-P06	Rev.	Details	Date	Approved		



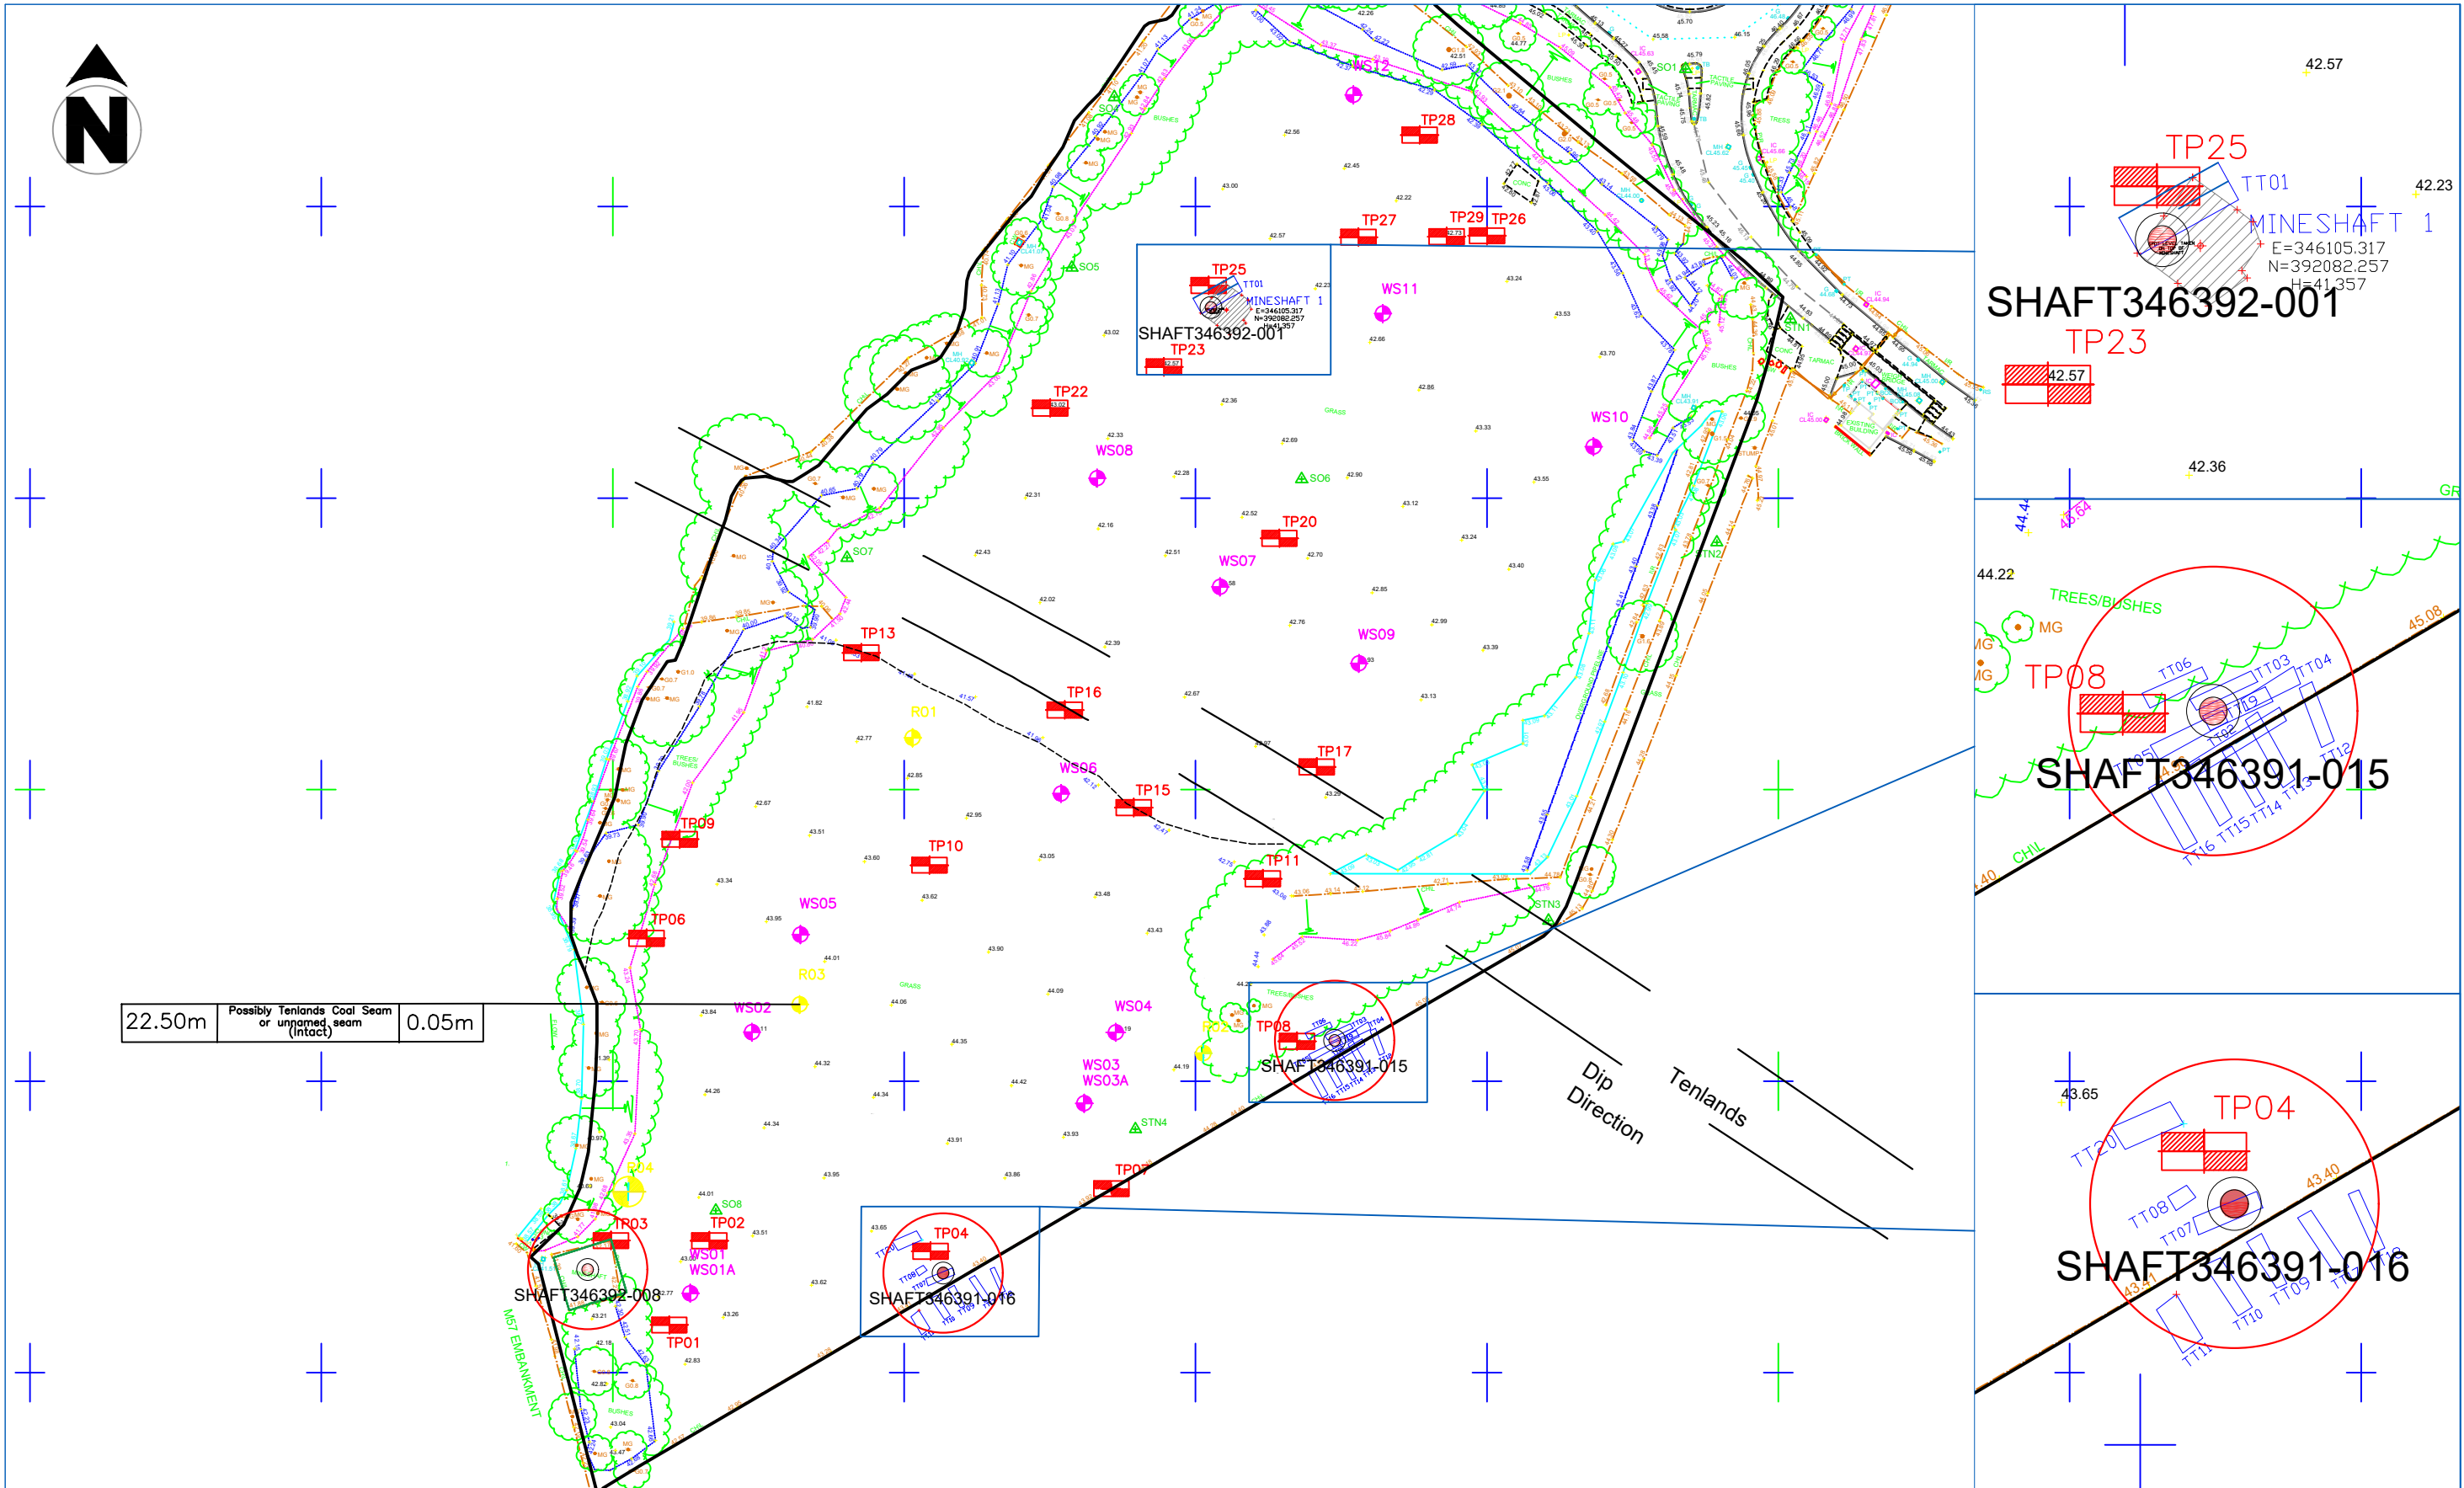

GROUNDTECH
CONSULTING



CLIENT
PARTNER CONSTRUCTION LTD
PROJECT TITLE
CARR LANE, PRESCOT
PLAN TITLE
COAL MINING FEATURES PLAN


DATE
AUGUST 2023
SCALE
NTS
PLAN NUMBER
GRO-22463-P07

Rev.	Details	Date

Status
Preliminary
Draft
Issued
For Comment
Approved

Notes
Window Sample Location
Trial Pit Location
Rotary Open Hole Location
Trial Trench Location
Mine Shaft Location
Old Carr Pit Opencast Quarry
Mine Shaft Coordinates with maximum departure



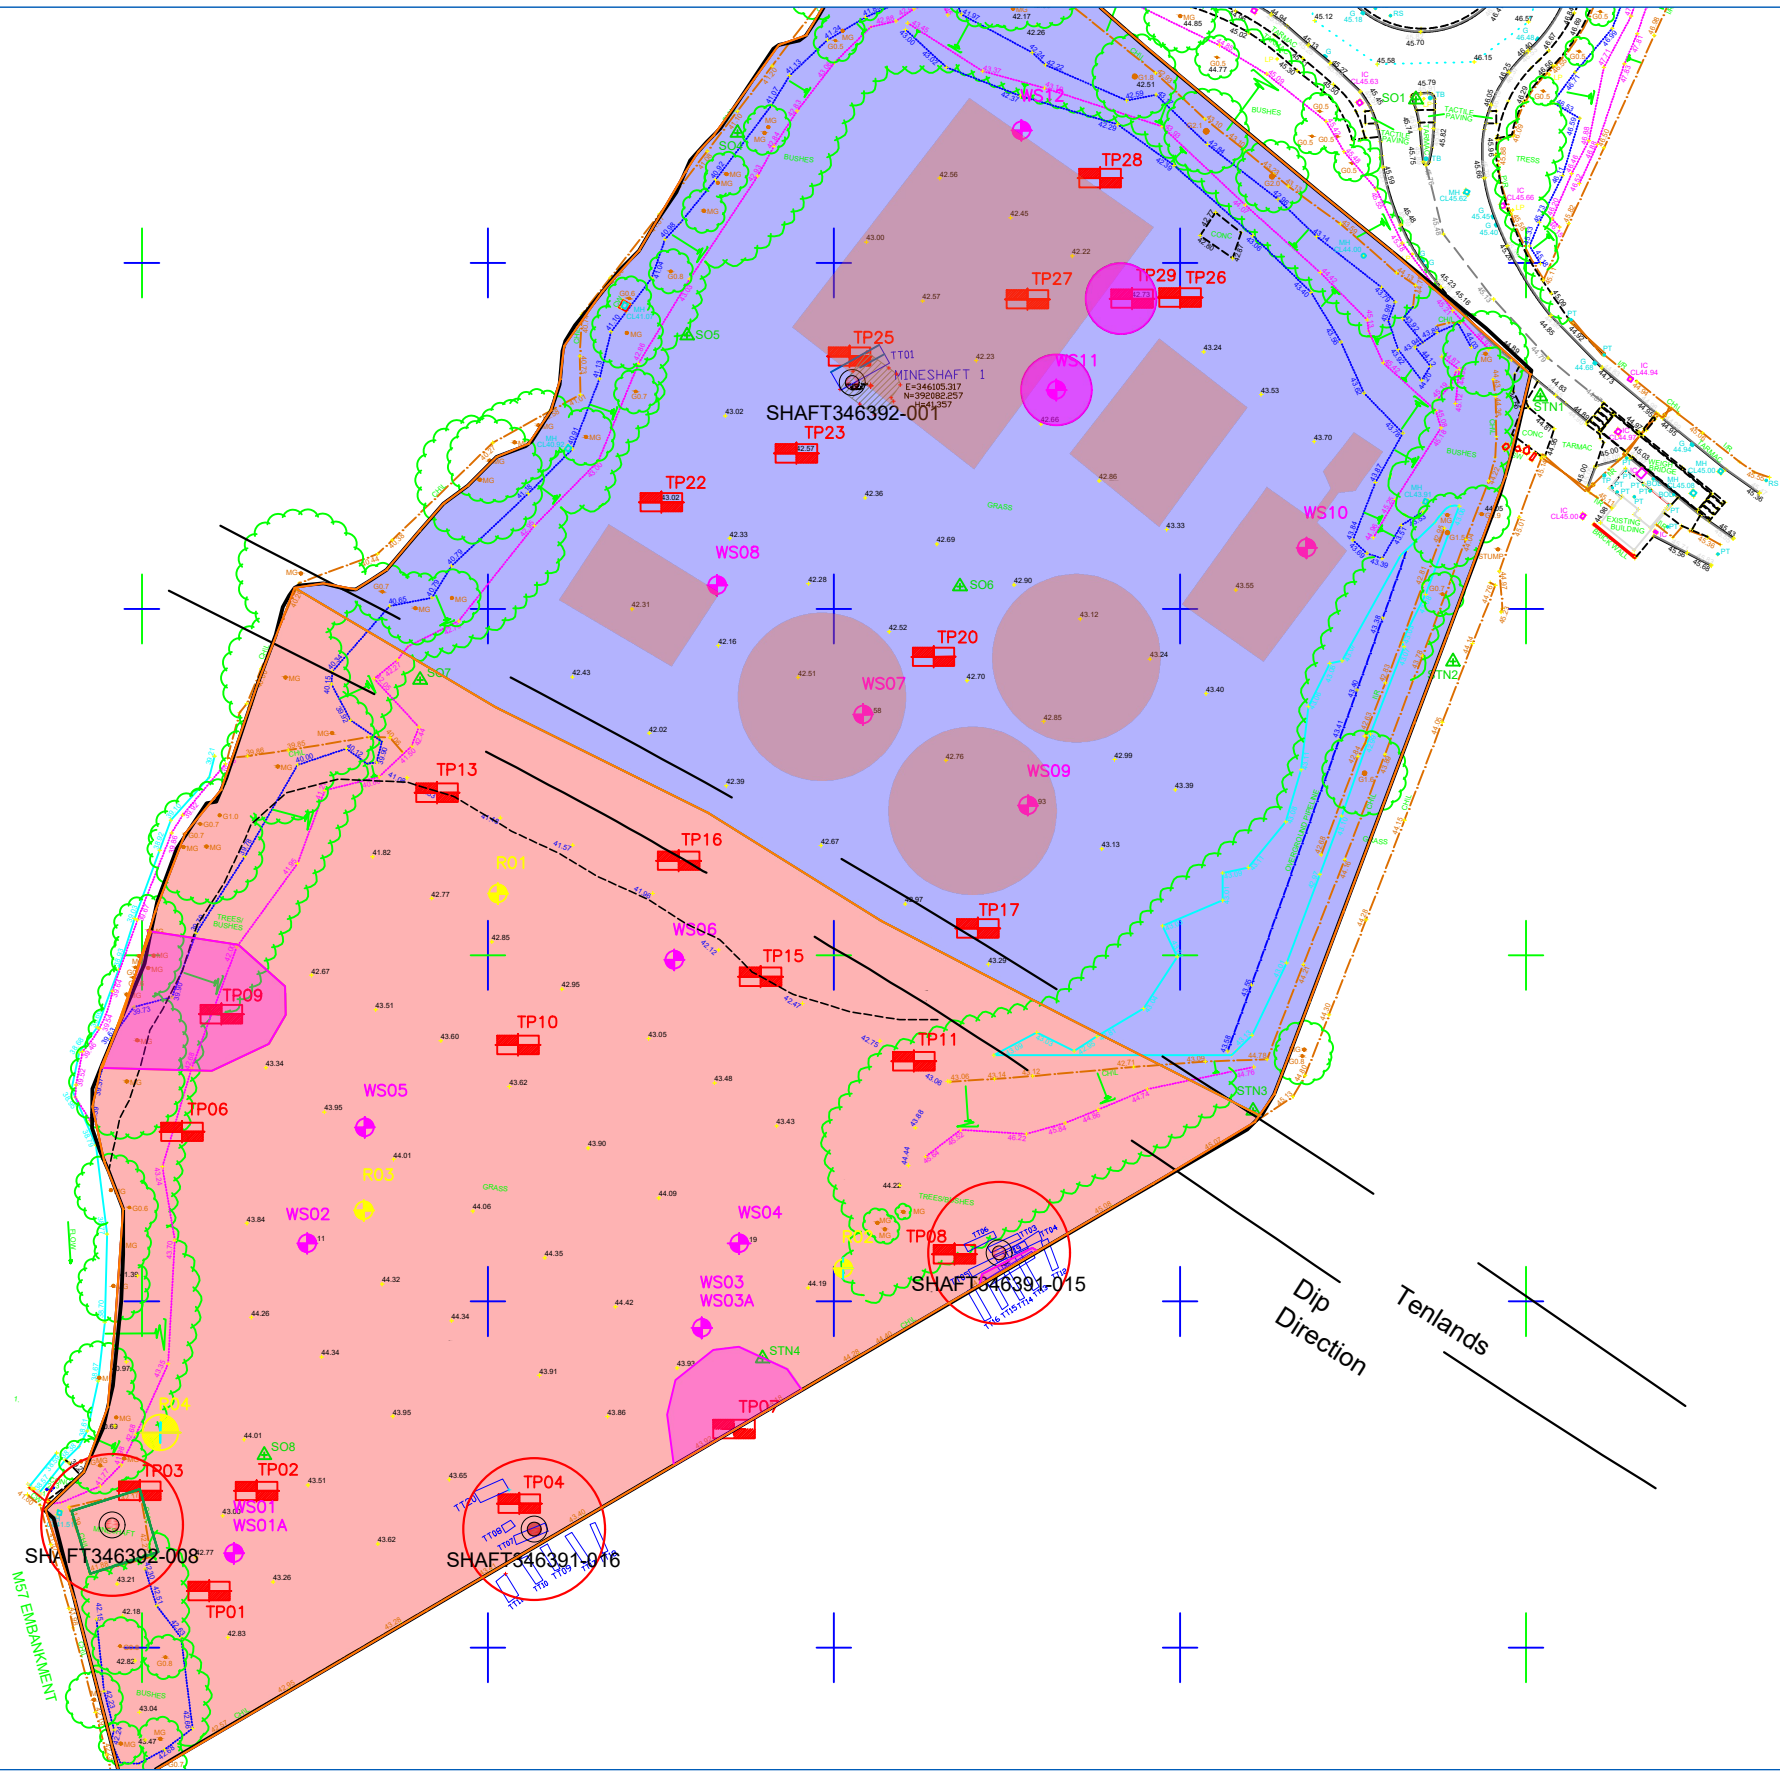

GROUNDTECH
CONSULTING



CLIENT
PARTNER CONSTRUCTION LTD
PROJECT TITLE
CARR LANE, PRESCOT
PLAN TITLE
FOUNDATION CONSTRAINTS PLAN

DATE
AUGUST 2023
SCALE
NTS
PLAN NUMBER
GRO-22463-P08

Rev.	Details		Date

Status	
Preliminary	
Draft	
Issued	
For Comment	
Approved	

Notes	
Window Sample Location	Old Carr Pit Opencast Quarry
Trial Pit Location	Mine Shaft Coordinates with maximum departure
Rotary Open Hole Location	
Trial Trench Location	Northern Area
Mine Shaft Location	Southern Area
	Areas of Soft Clay
	Areas of Former Foundations





APPENDIX 2 - Site Photographs