




EXISTING FRONT
ELEVATION

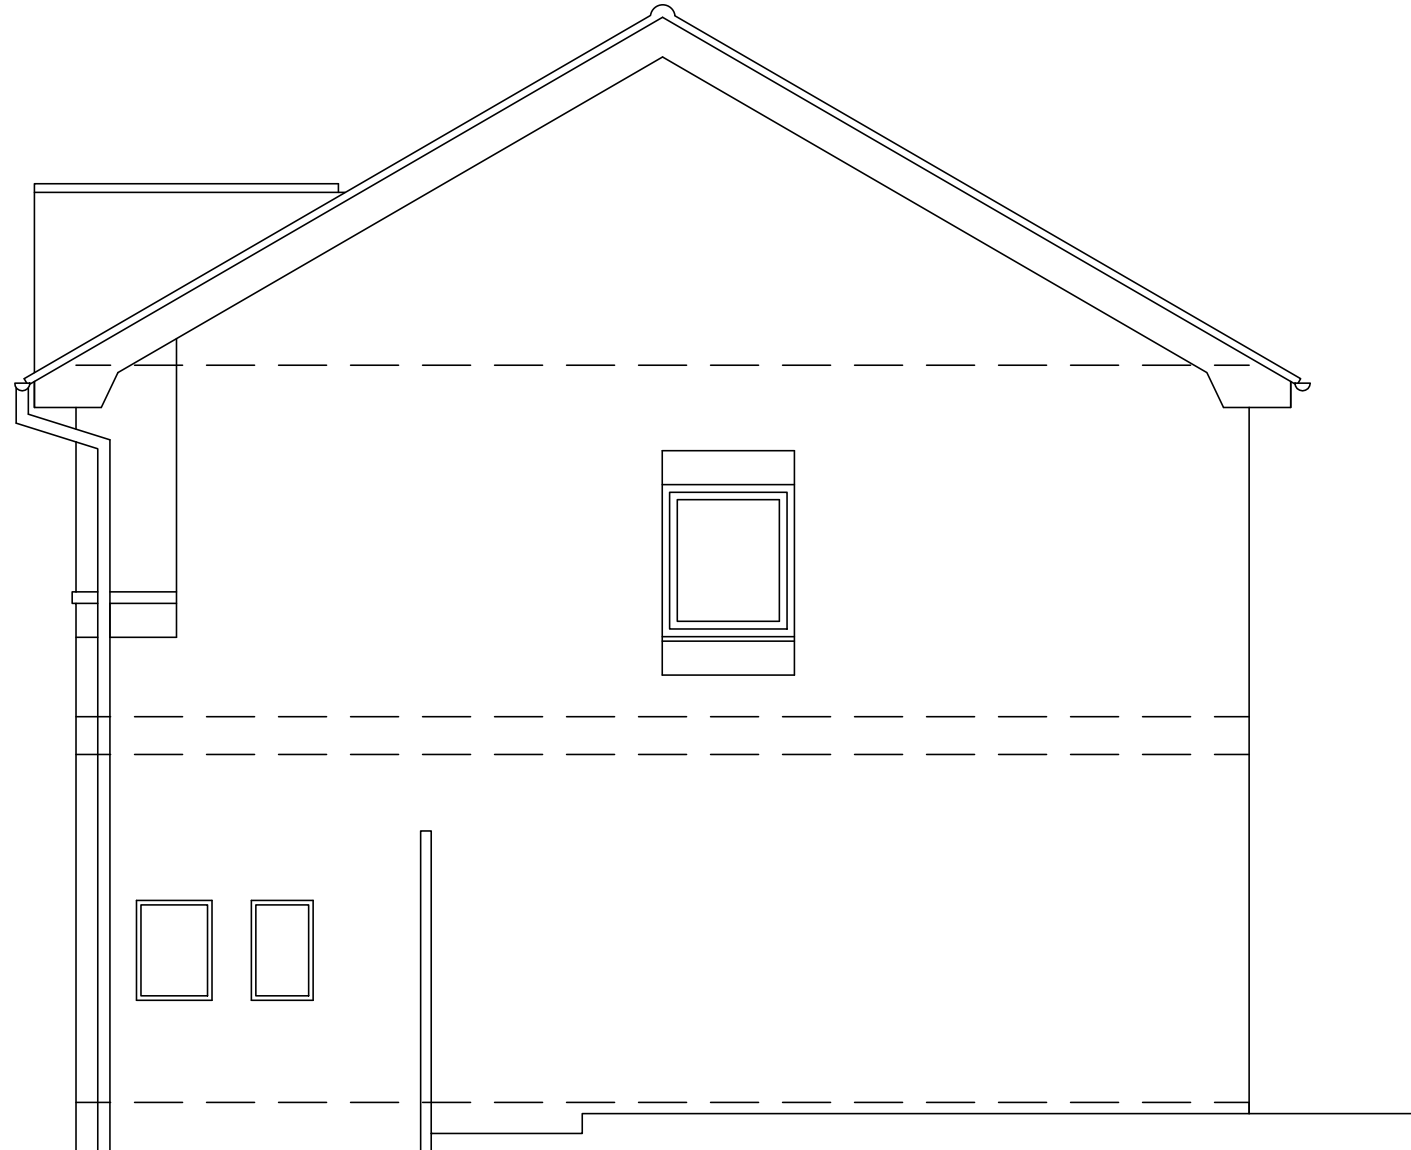

EXISTING SIDE
ELEVATION

0 3M

PROPOSED EXTENSION
57 PARKWOOD ROAD
LIVERPOOL L35 3XB

SCALE 1=50
AUG 2019
DRG No 2