


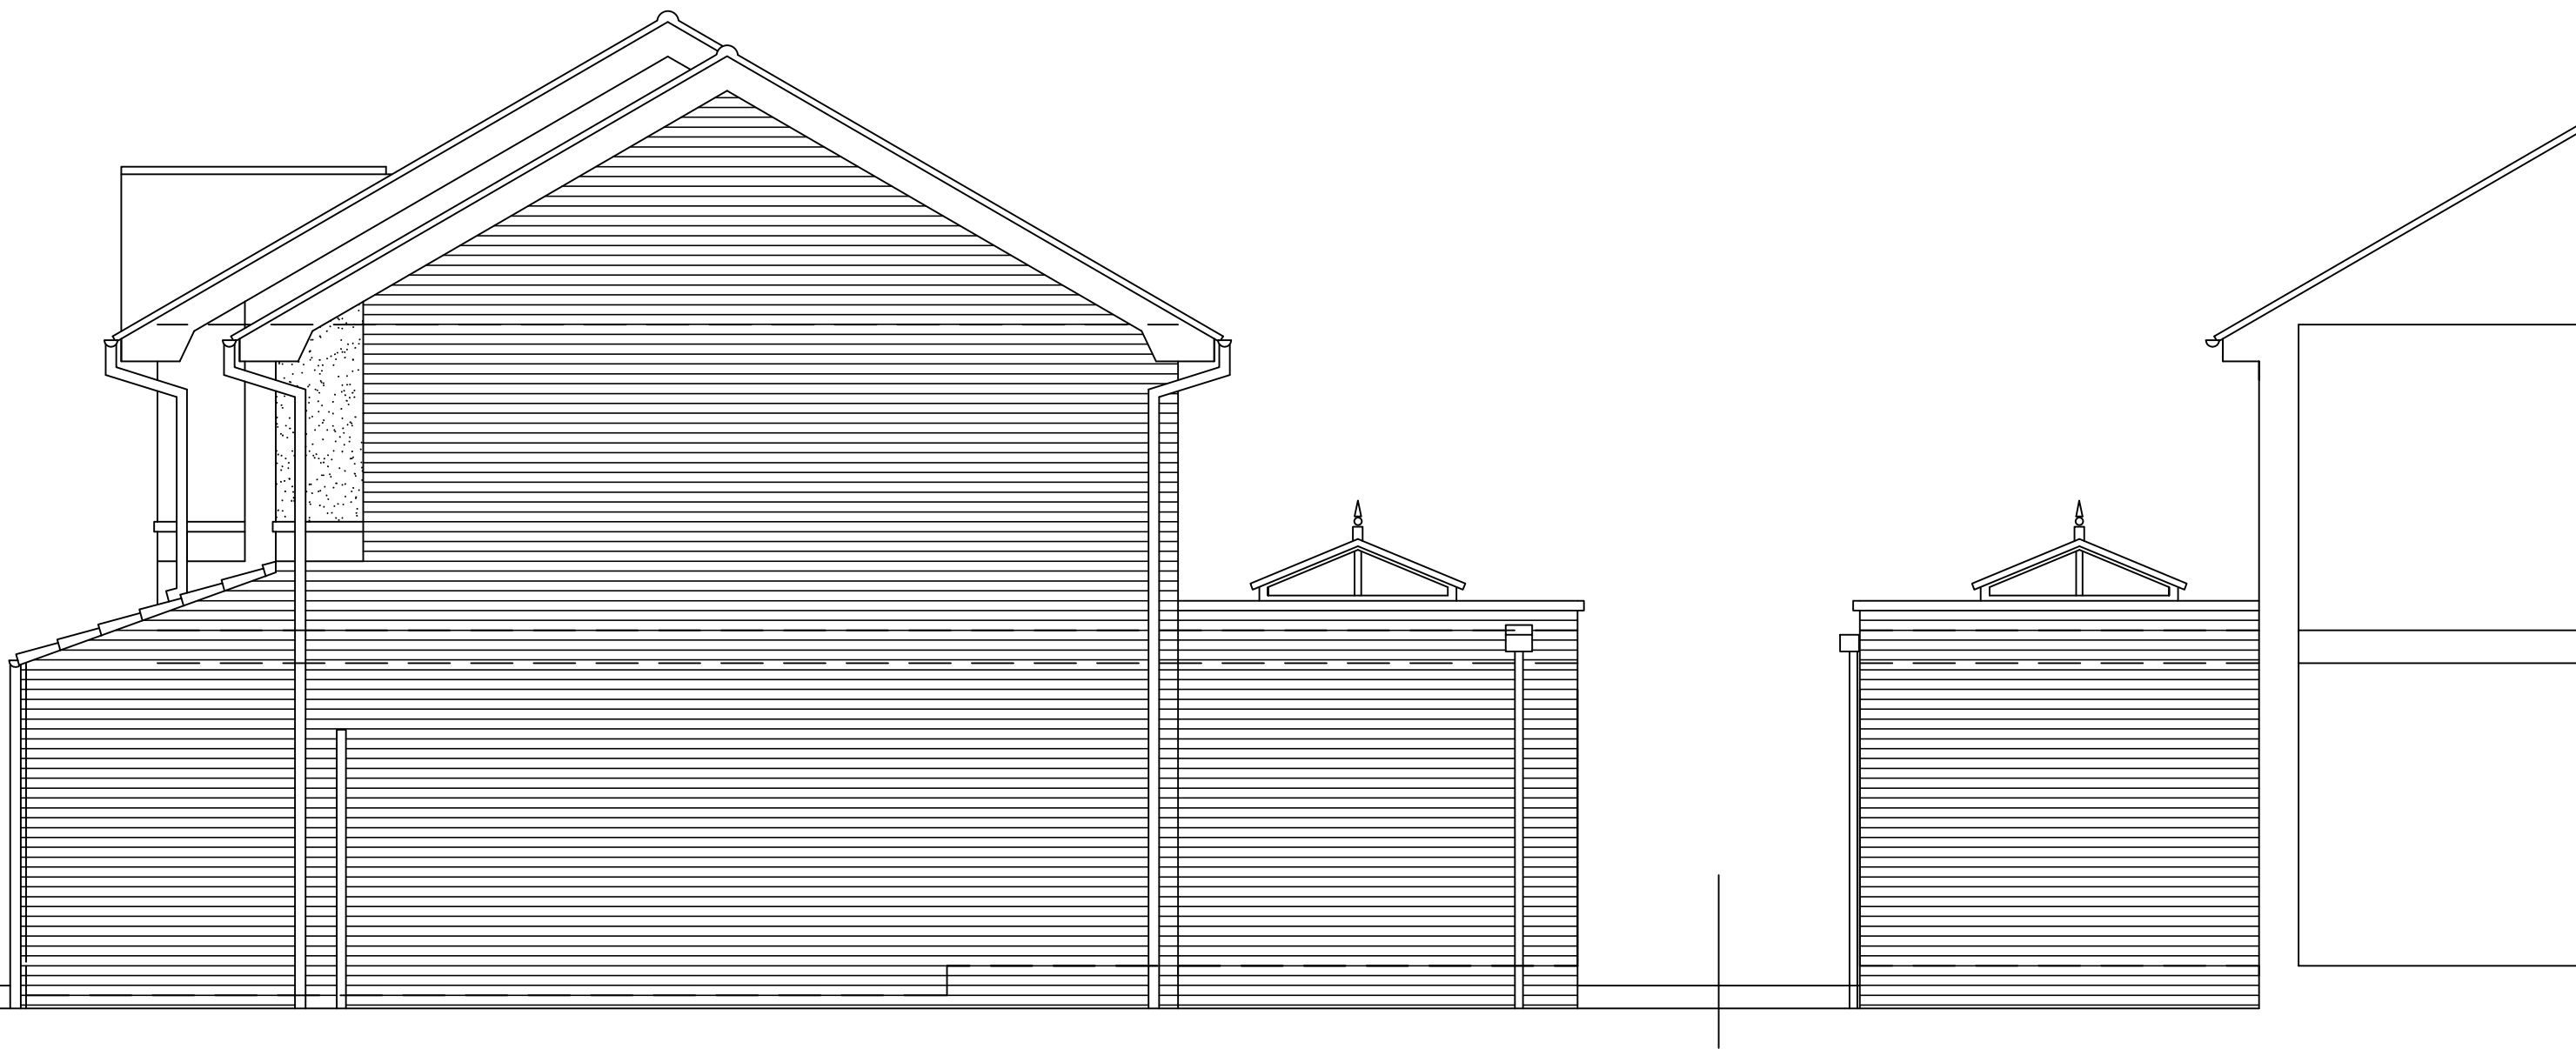

PROPOSED SIDE
ELEVATION

PROPOSED SIDE
ELEVATION
FACING No 55

ALL NEW MATERIALS TO MATCH EXISTING

0 3M

PROPOSED EXTENSION
57 PARKWOOD ROAD
LIVERPOOL L35 3XB

SCALE 1=50
MAY 2020
DRG No 8A