


0 10 20 30 40 50m
Scale 1:1250

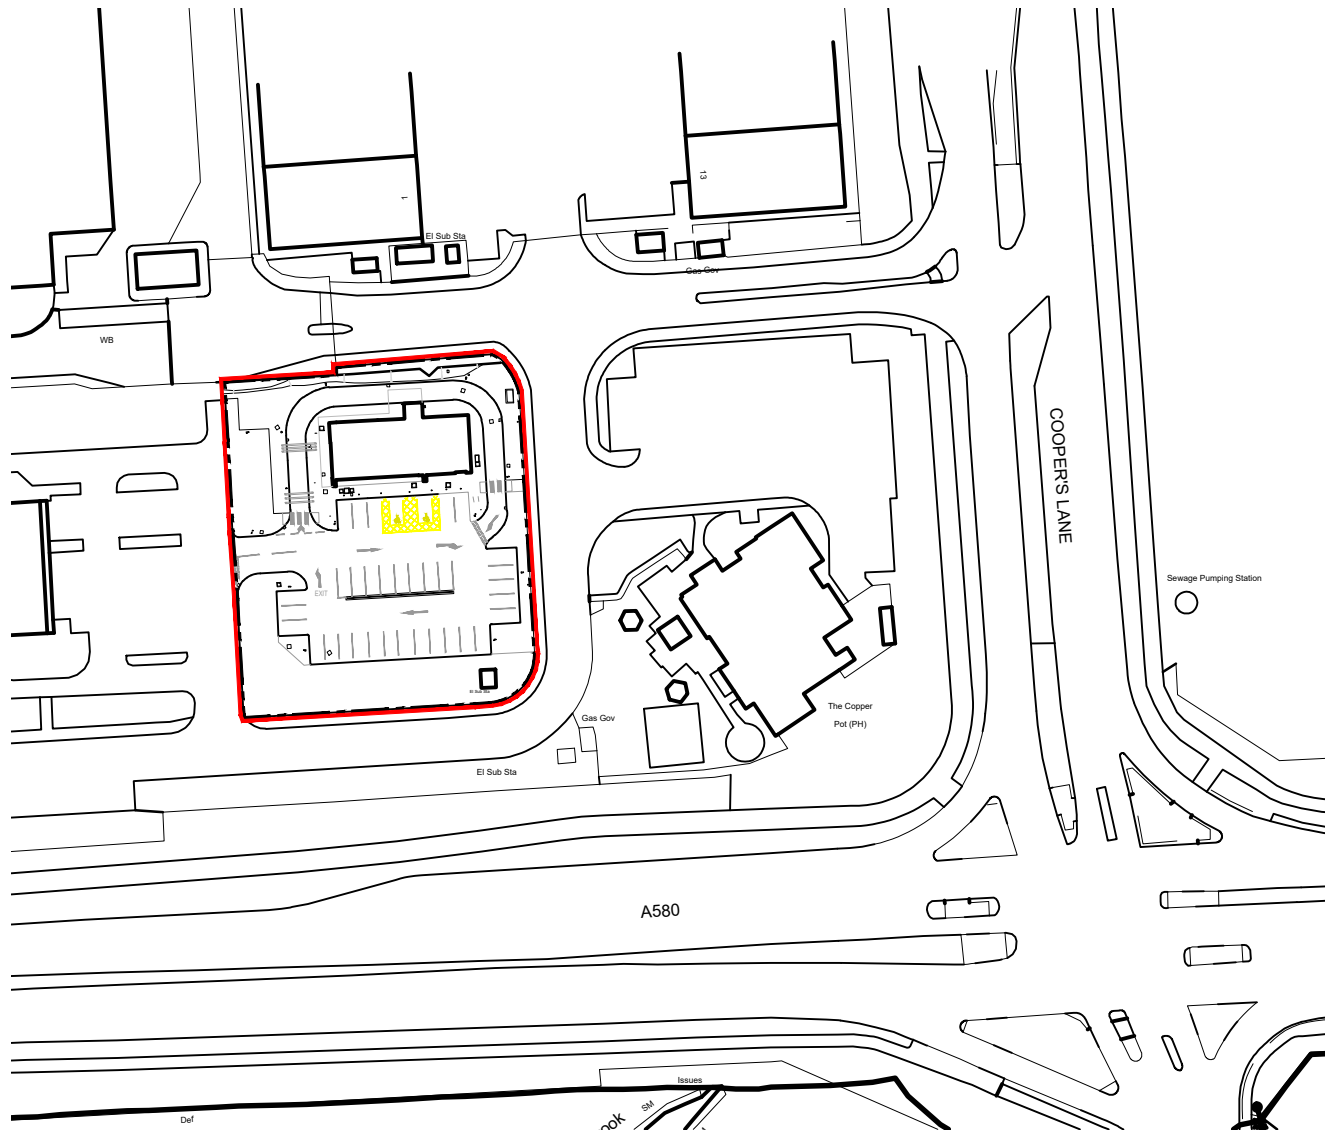

Location Plan

NOTES

- All dimensions and levels are to be checked on site.
- Any discrepancies are to be reported to the architect before any work commences.
- This drawing shall not be scaled to ascertain any dimensions. Work to figured dims only.
- This drawing shall not be reproduced without express written permission from AEW.
- Title overlay drawings and ownership boundaries are produced using all reasonable endeavours. AEW cannot be responsible for the accuracy or scale discrepancy of base plans supplied to them.
- All works are to be undertaken in accordance with Building Regulations and the latest British Standards.
- All proprietary materials and products are to be used strictly in accordance with the manufacturers recommendations.

CDM 2015

Client notified of duties: **At Design Workshop**
Principal Designer: **CSS**

Unless noted below, all known hazards have been highlighted on the drawing:

Drawing Based on:

- Glanville Topo Survey Reference: 4230194 / 4101
Dated: Apr 2023
- OS Map
- McDonald's Demise Indicated:
Application Boundary Indicated:

Notes:
All drawings to be read in conjunction with all other drawings as noted on issue sheet.

-	21/04/2023	LMD	JJS
Initial Issue			
REV	Date	Drawn by: -	Checked by: -
Status	Purpose of Issue		
S2	For Information		
drawing stage	Planning		
client	McDonald's Restaurants Ltd		

project	store
Coopers Lane Knowsley	1888
drawing title	Location Plan

date	21/04/2023	drawn	LMD
scale@A4	1:1250	checked	JJS

PLANNING

Rev

Job No
13285_AEW_1888_0001

Rev

aew architects
0161 214 4370
www.aewarchitects.com



aew