
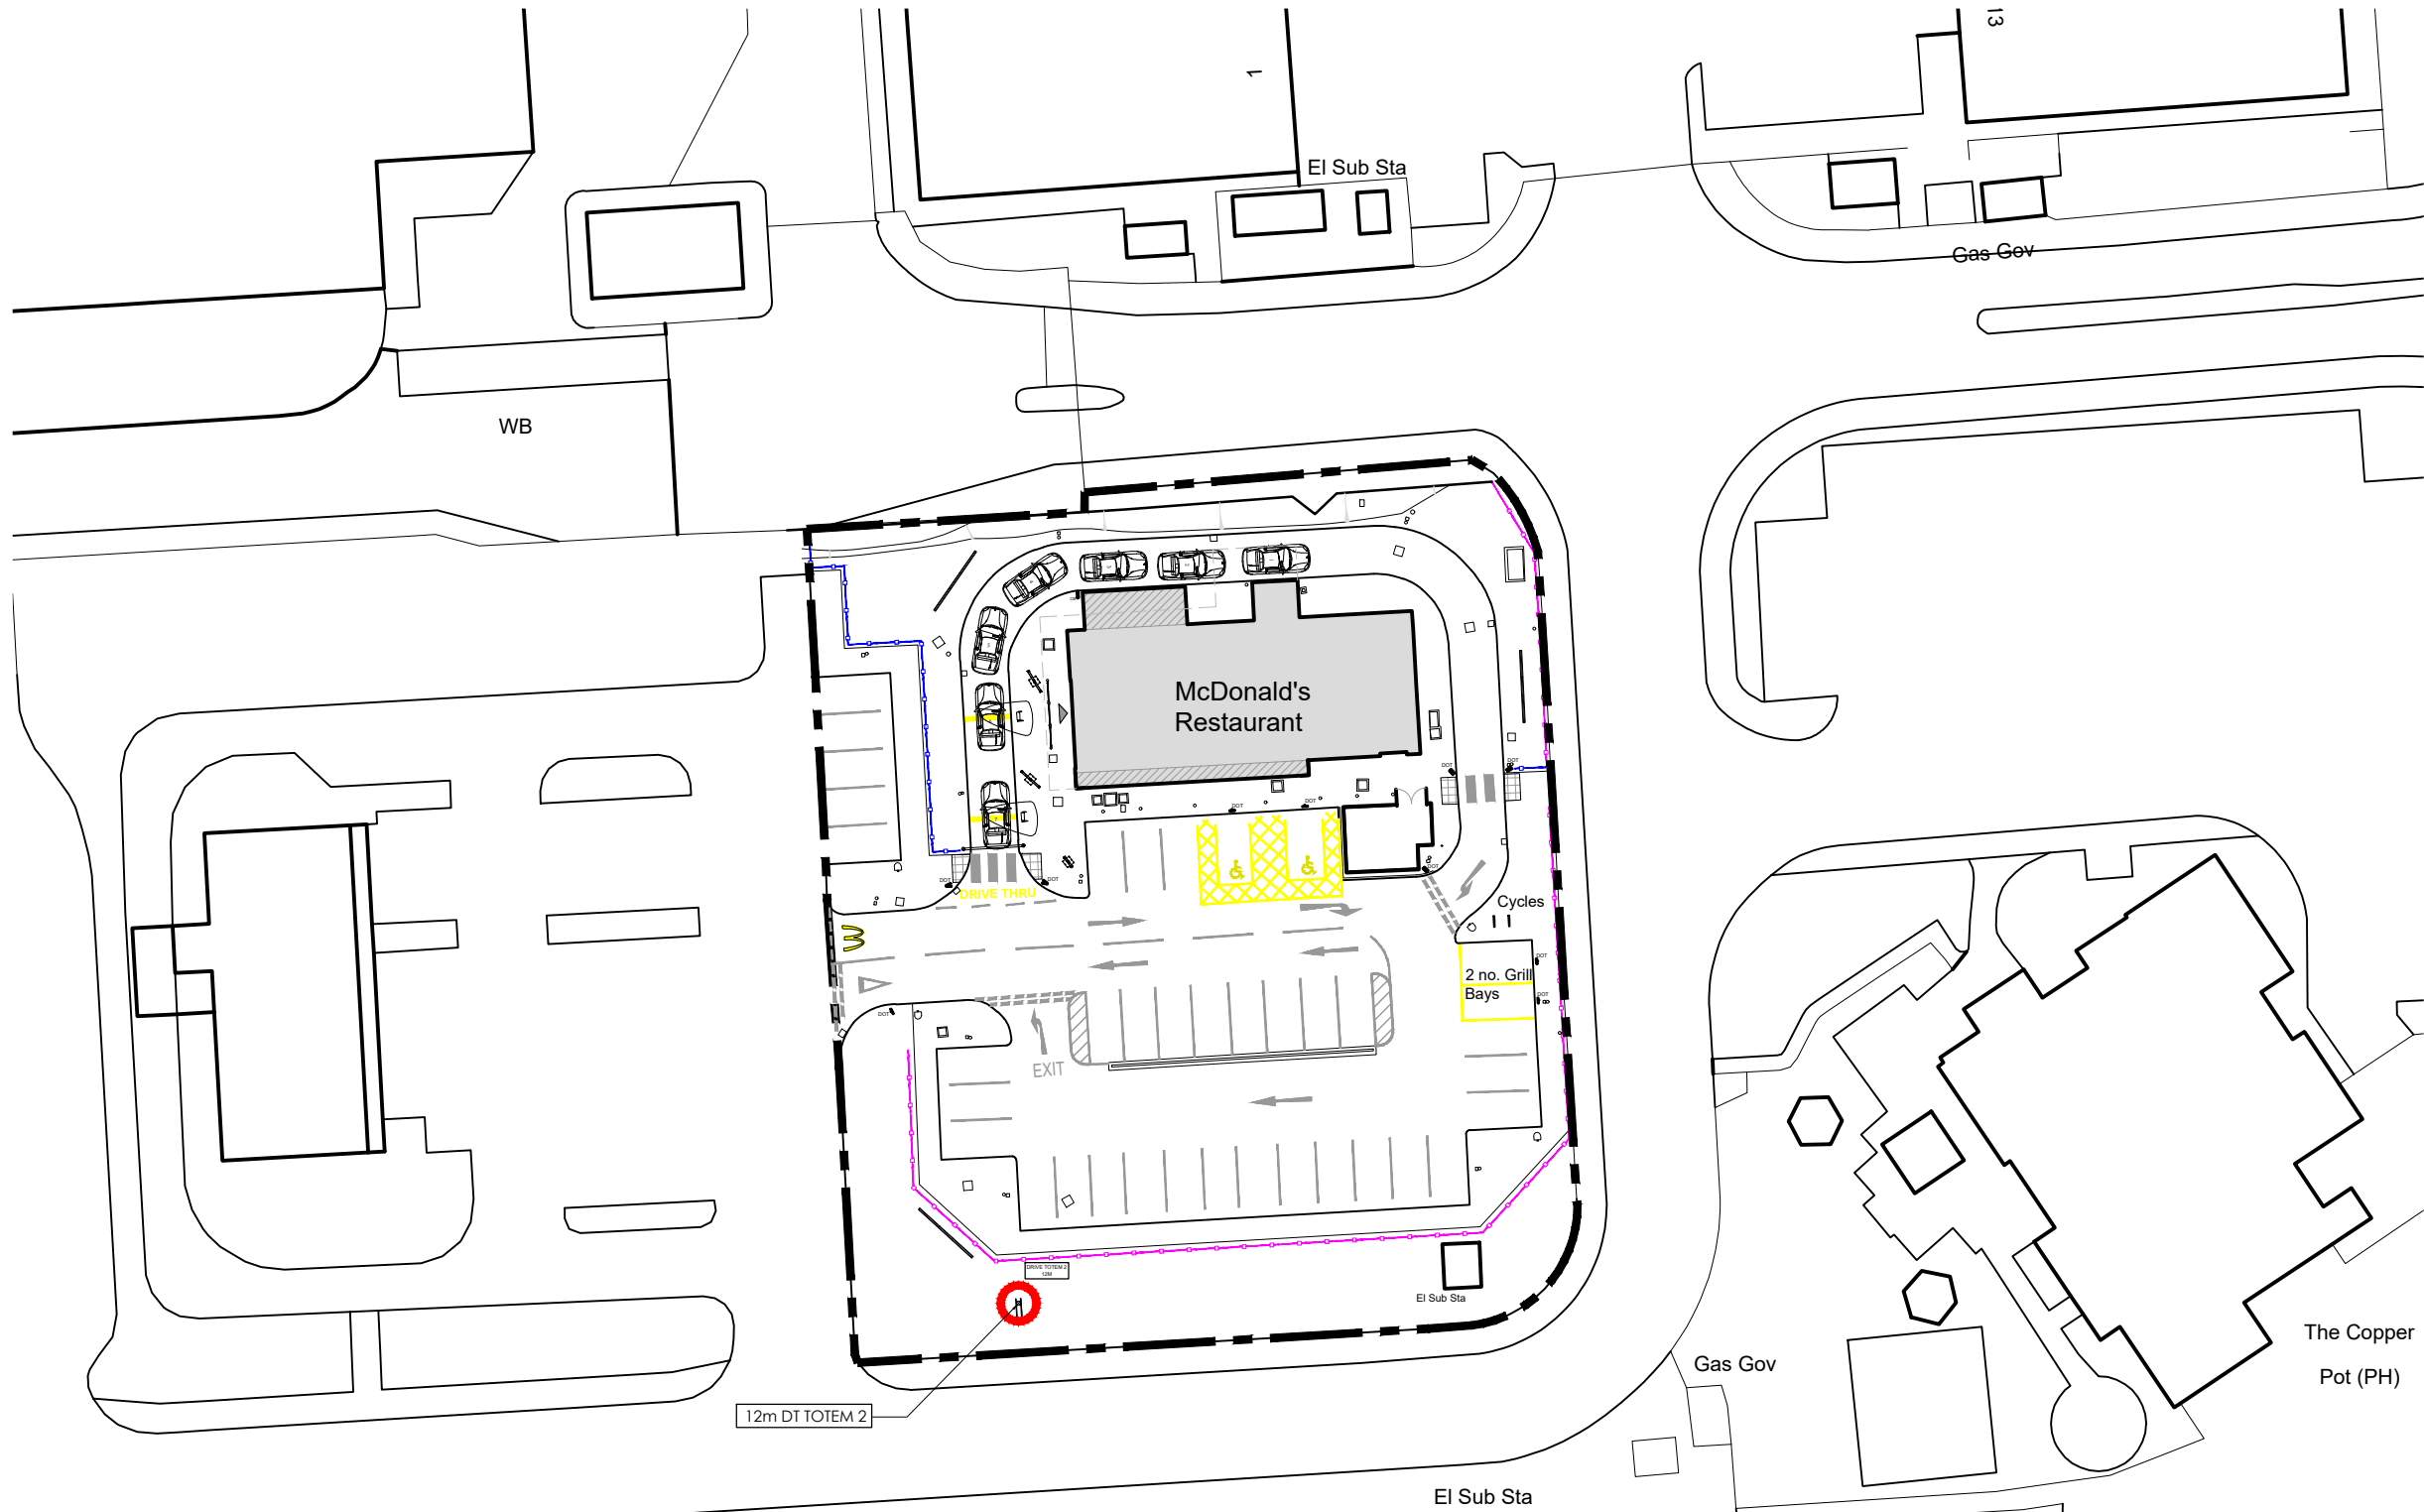


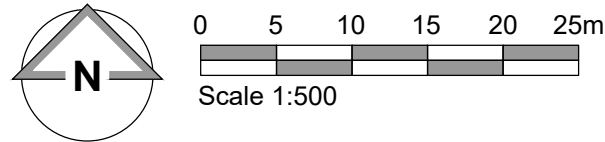

SITE SIGNAGE SCHEDULE - ERDDS SIGNAGE								
ADVERT REF	QTY	SIZE (mm)	MATERIALS	COLOUR	HEIGHT (mm) ABOVE GROUND	EXTENT (mm) OF PROJECTION	HEIGHT (mm) OF TEXT	ILLUMINATION
Drive Totem 2 (12m)	001	1920 x 12000	PPC Aluminium Totem Sign in RAL 6015 and Timber effect, with moulded Yellow acrylic internally illuminated "Golden Arch" to both sides.	Khaki, Timber, Yellow & White	12000	N/A	VARIES	(STATIC - Max. 600cd/m²)

Block Plan (Signage Application 2)

NOTES

- All dimensions and levels are to be checked on site.
- Any discrepancies are to be reported to the architect before any work commences.
- This drawing shall not be scaled to ascertain any dimensions. Work to figured dims only.
- This drawing shall not be reproduced without express written permission from AEW.
- Title overlay drawings and ownership boundaries are produced using all reasonable endeavours. AEW cannot be responsible for the accuracy or scale discrepancy of base plans supplied to them.
- All works are to be undertaken in accordance with Building Regulations and the latest British Standards.
- All proprietary materials and products are to be used strictly in accordance with the manufacturers recommendations.

CDM 2015

Client notified of duties: **At Design Workshops**
Principal Designer: **CSS**

Unless noted below, all known hazards have been highlighted on the drawing.

Drawing Based on:

- Glanville Topo Survey Reference: 4230194 / 4101 Dated: Apr 2023
- OS Map
- McDonald's Demise Indicated:
- Application Boundary Indicated:

Notes:

All drawings to be read in conjunction with all other drawings as noted on issue sheet.

A	03/05/2023	SF	EOH
Layout updated according to ADL Traffic and Highways comments.			
-	21/04/2023	LMD	JJS
Initial Issue			
REV	Date	Drawn by: -	Checked by: -
Status	Purpose of Issue		
S2	For Information		
drawing stage	Planning		
client	McDonald's Restaurants Ltd		

project	store
Coopers Lane Knowsley	1888
drawing title	
Block Plan (Signage Application 2)	

date	21/04/2023	drawn	LMD
scale@A3	1:500	checked	JJS

PLANNING