



UK + ROI DRIVE-THRU SIGNAGE BOOKLET


02/03/2020




BUTTERFIELD SIGNS LTD. 174 SUNBRIDGE ROAD, BRADFORD, WEST YORKSHIRE. BD1 2RZ.
Tel : +44 (0) 1274 722244 Fax : +44 (0) 1274 848998 www.butterfieldsigns.co.uk Email: mcdonalds@butterfieldsigns.com

SINGLE SCREEN


Plan View

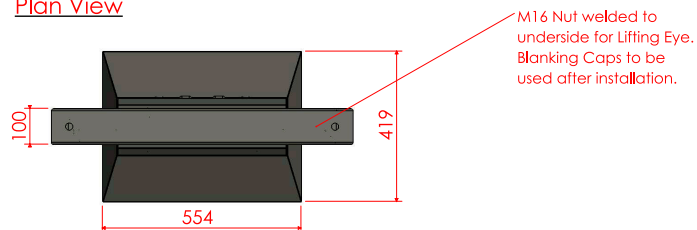


Front View

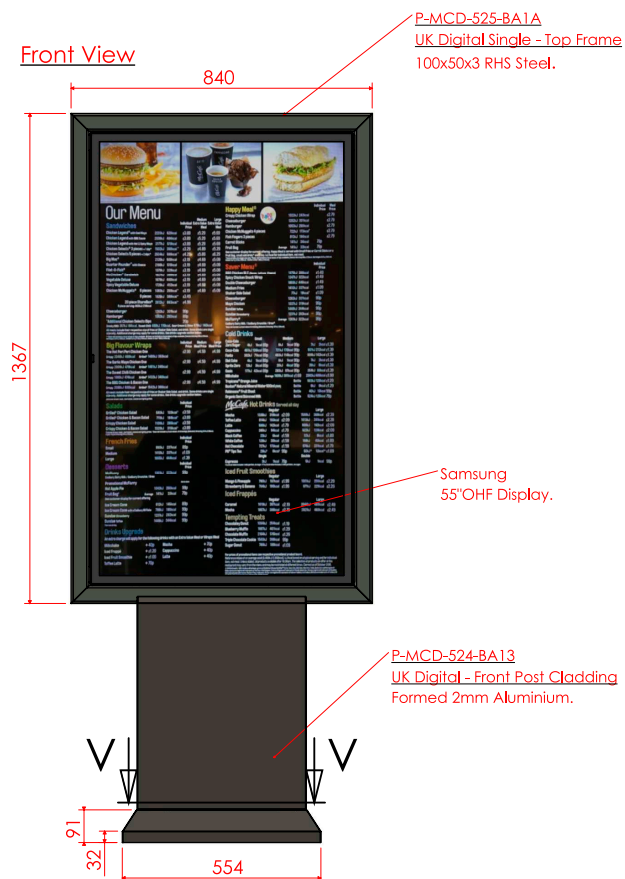

Side View

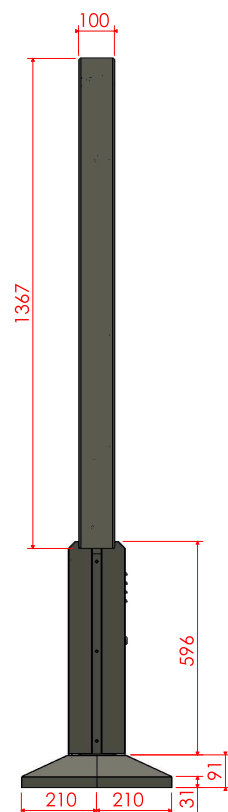

Rear View

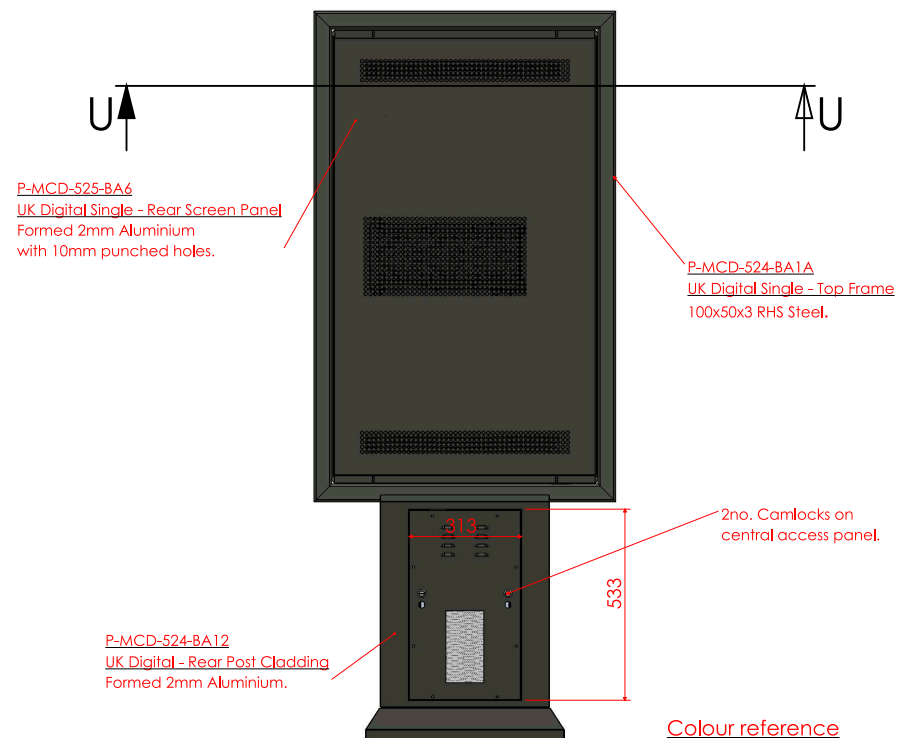


Colour reference


RAL7022 Umbra Grey with a fine textured finish.

DUAL SCREEN


Plan View

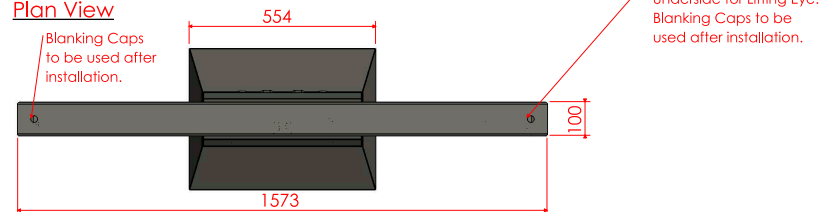


Front View

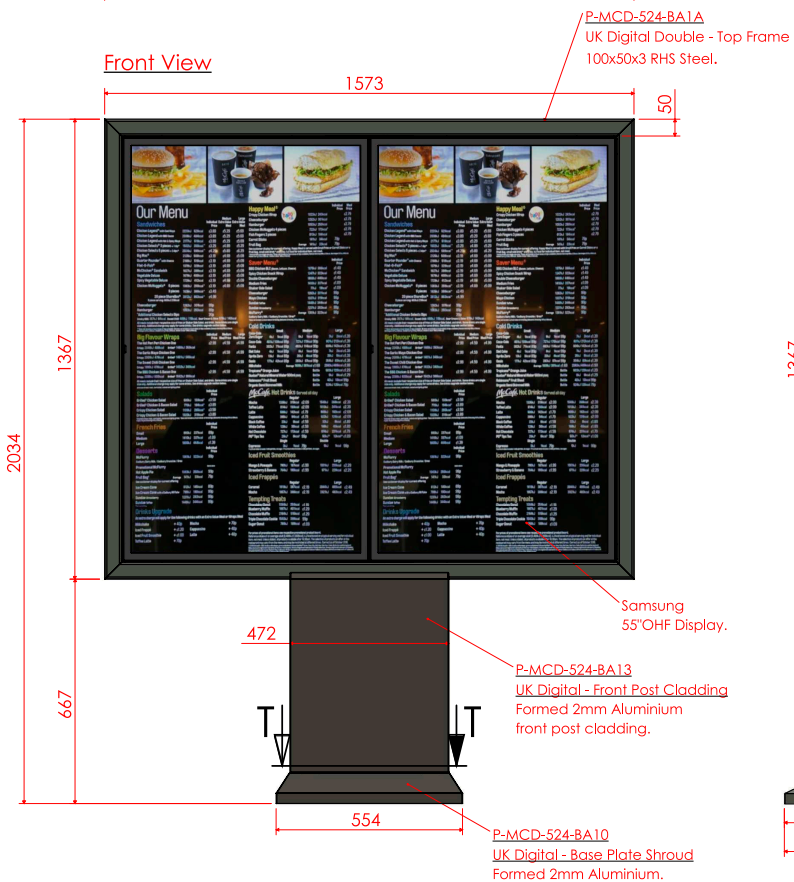

Side View


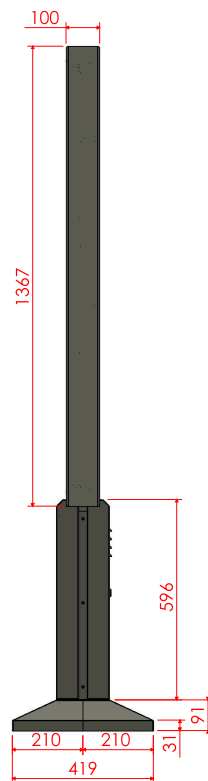


Rear View

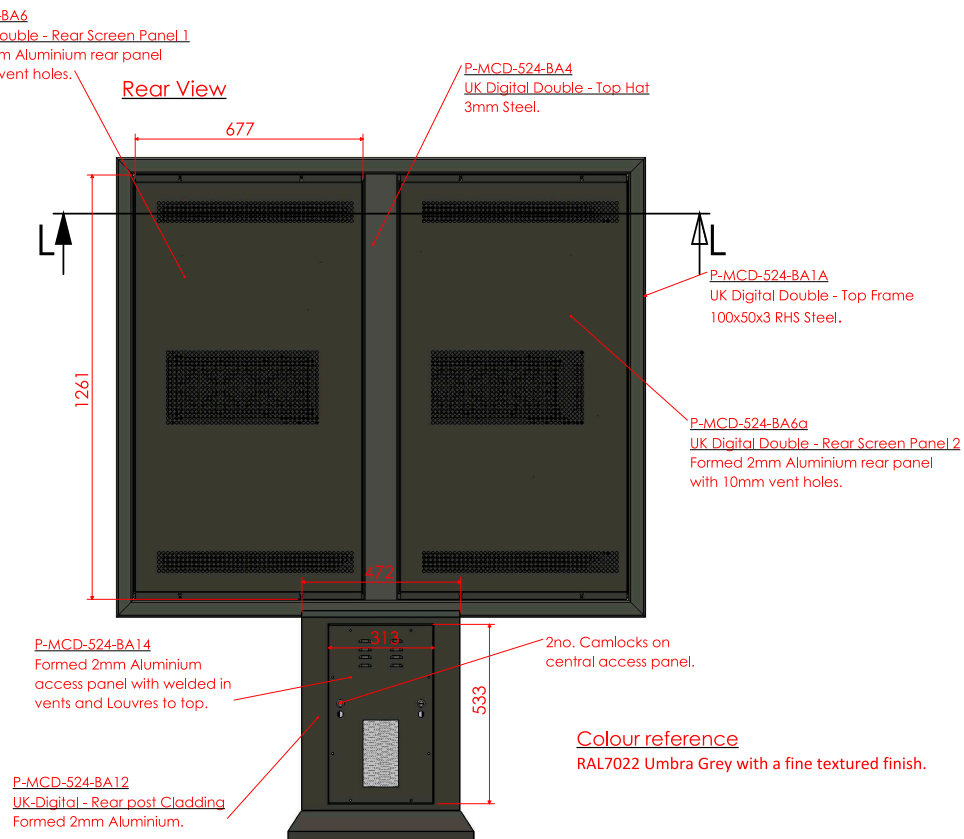

Colour reference


RAL7022 Umbra Grey with a fine textured finish.

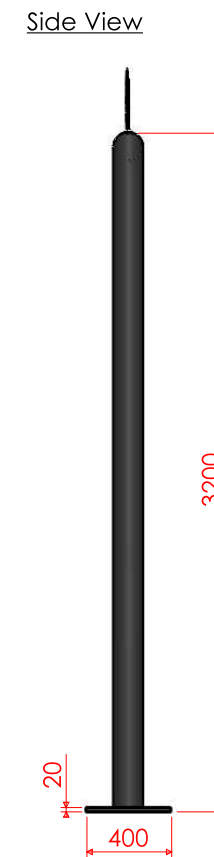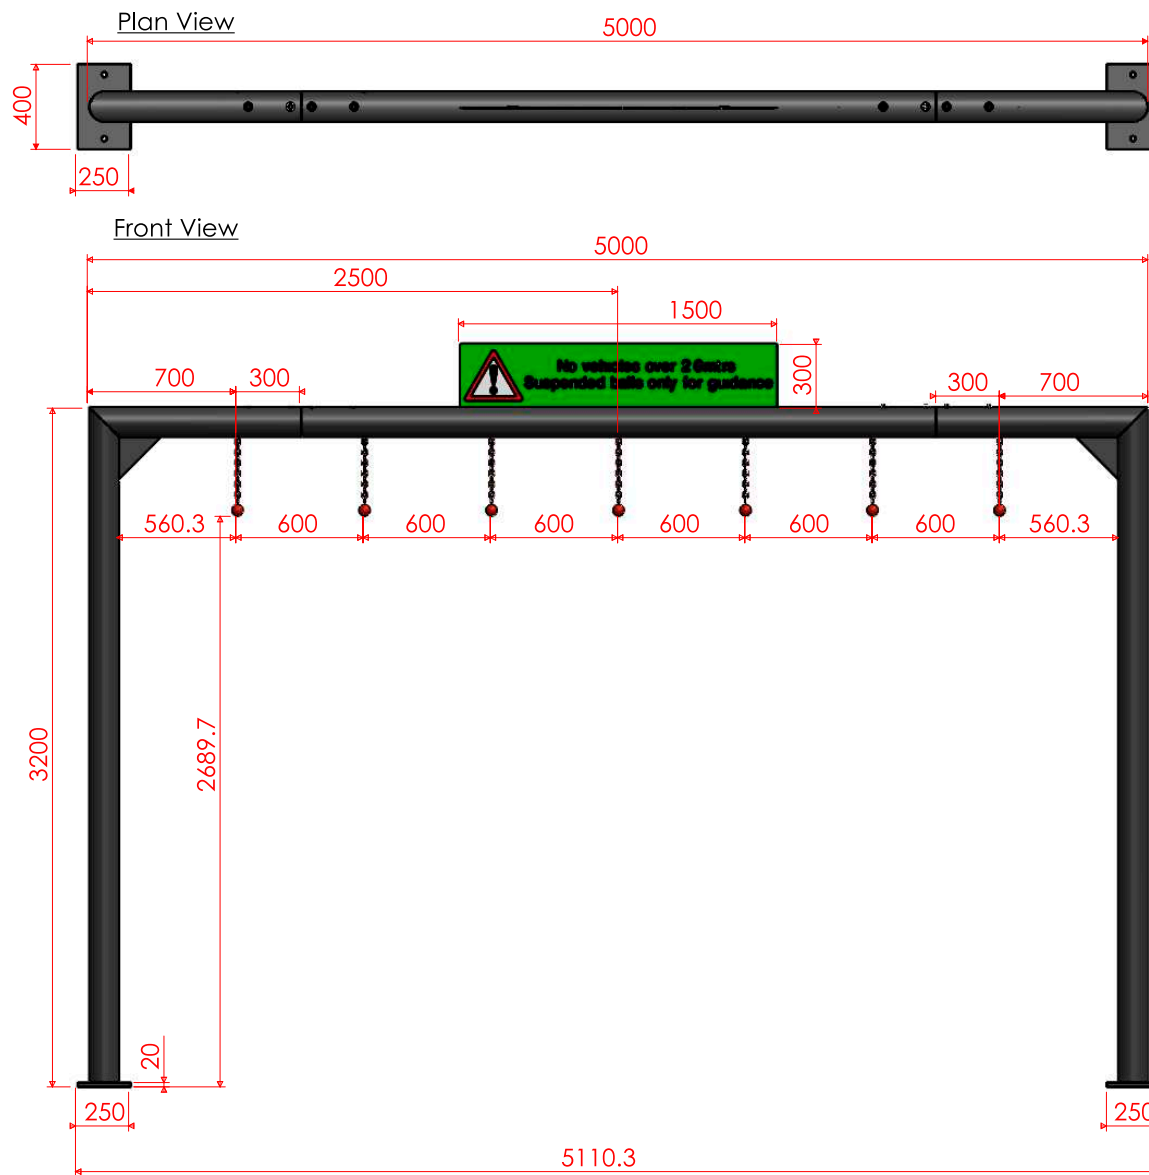



Micro Screen Housing (FG-MCD-522)

1No. Micro Screen Housing, finished to match RAL '7022 Umbra Grey'.

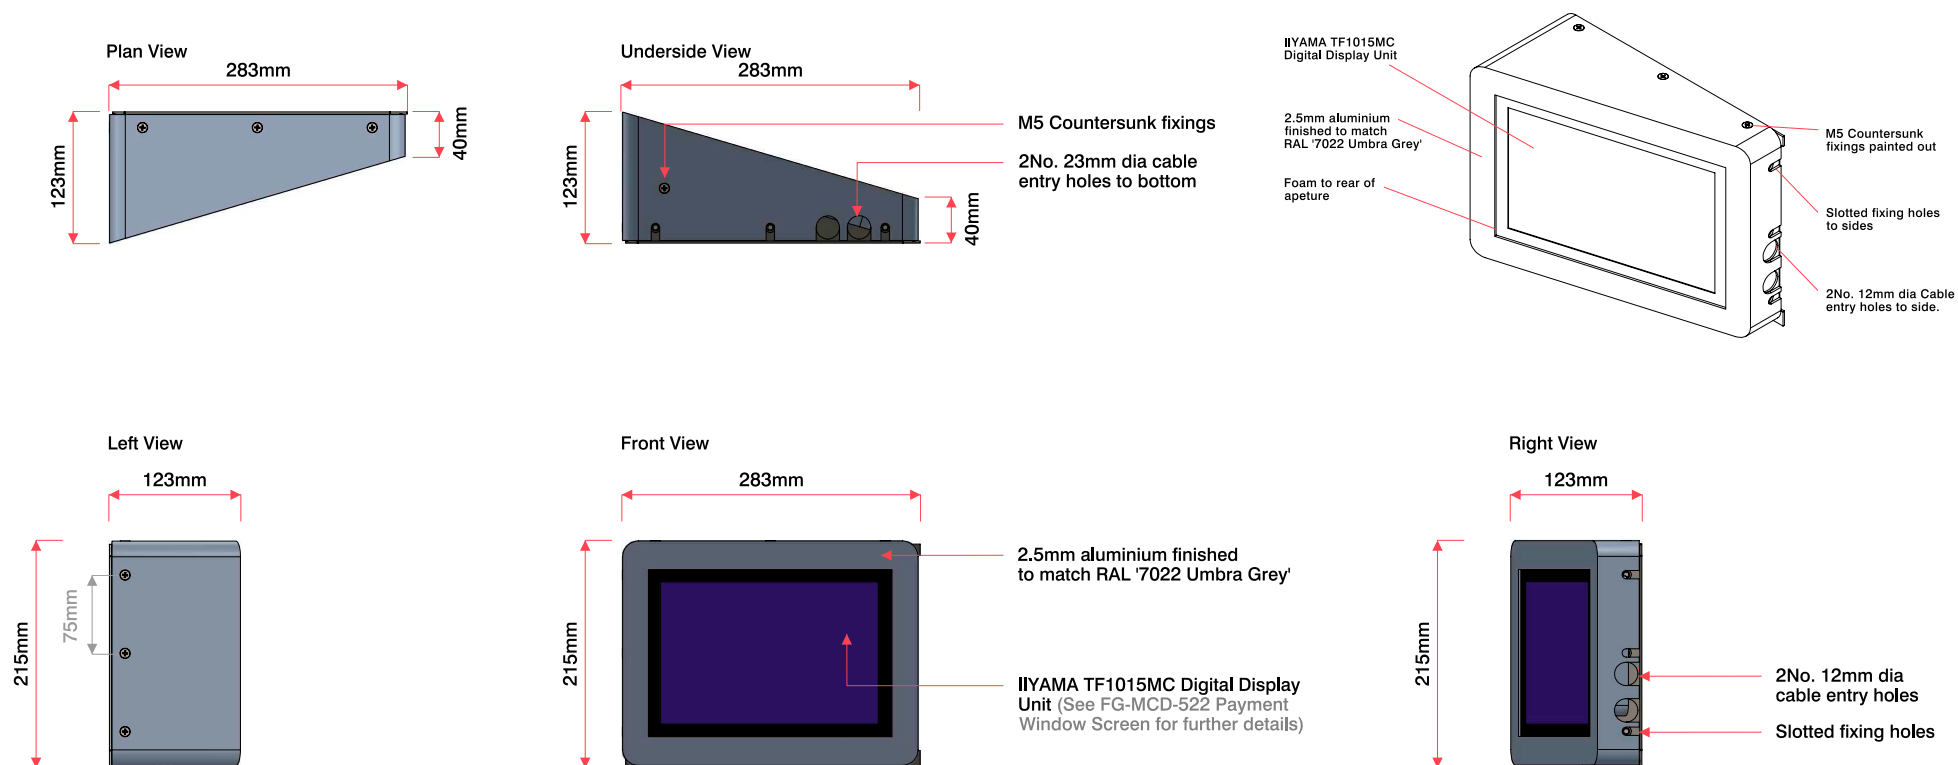



TOP SECTION 050 ACRYLIC, FULLY ILLUMINATED SAT INTO PANELS TO CREATE THE BACK UP ACRYLIC TO LETTERING. SIDES ROUTERRED OUT TO SIT FLUSH WITH PANELS. FRONT AND BACK WILL BE STEPPED BACK FROM PANELS.

BOX TAPED TO PANEL WITH VHB DS TAPE & FIXED WITH 1 COUNTER SUNK MACHINE SCREW PER SIDE.

LIGHTING TRAY BONDED TO INSIDE OF PANEL TO HOST SECOND LED TUBE

LASER CUT TEXT, BACKED UP BY TOP BOX

STEEL SHEET POWDER COATED DARK GREEN (AKZO NOBEL DULUX 90YY 07/93)

LASER CUT INTERNALLY ILLUMINATED ARROW BACKED UP WITH 3MM 050 ACRYLIC

OPTIONAL NON ILLUMINATED DIGITALLY PRINTED CONTOUR CUT VINYL REFLECTIVE GRAPHIC

LED TUBE TO TOP OF FRAME


INTERNAL STEEL FRAMEWORK GALVANISED



2MM ALUMINIUM SHROUD SPRAYED DARK GREY RAL 7022


WHITE AND YELLOW REFLECTIVE VINYL LOGO









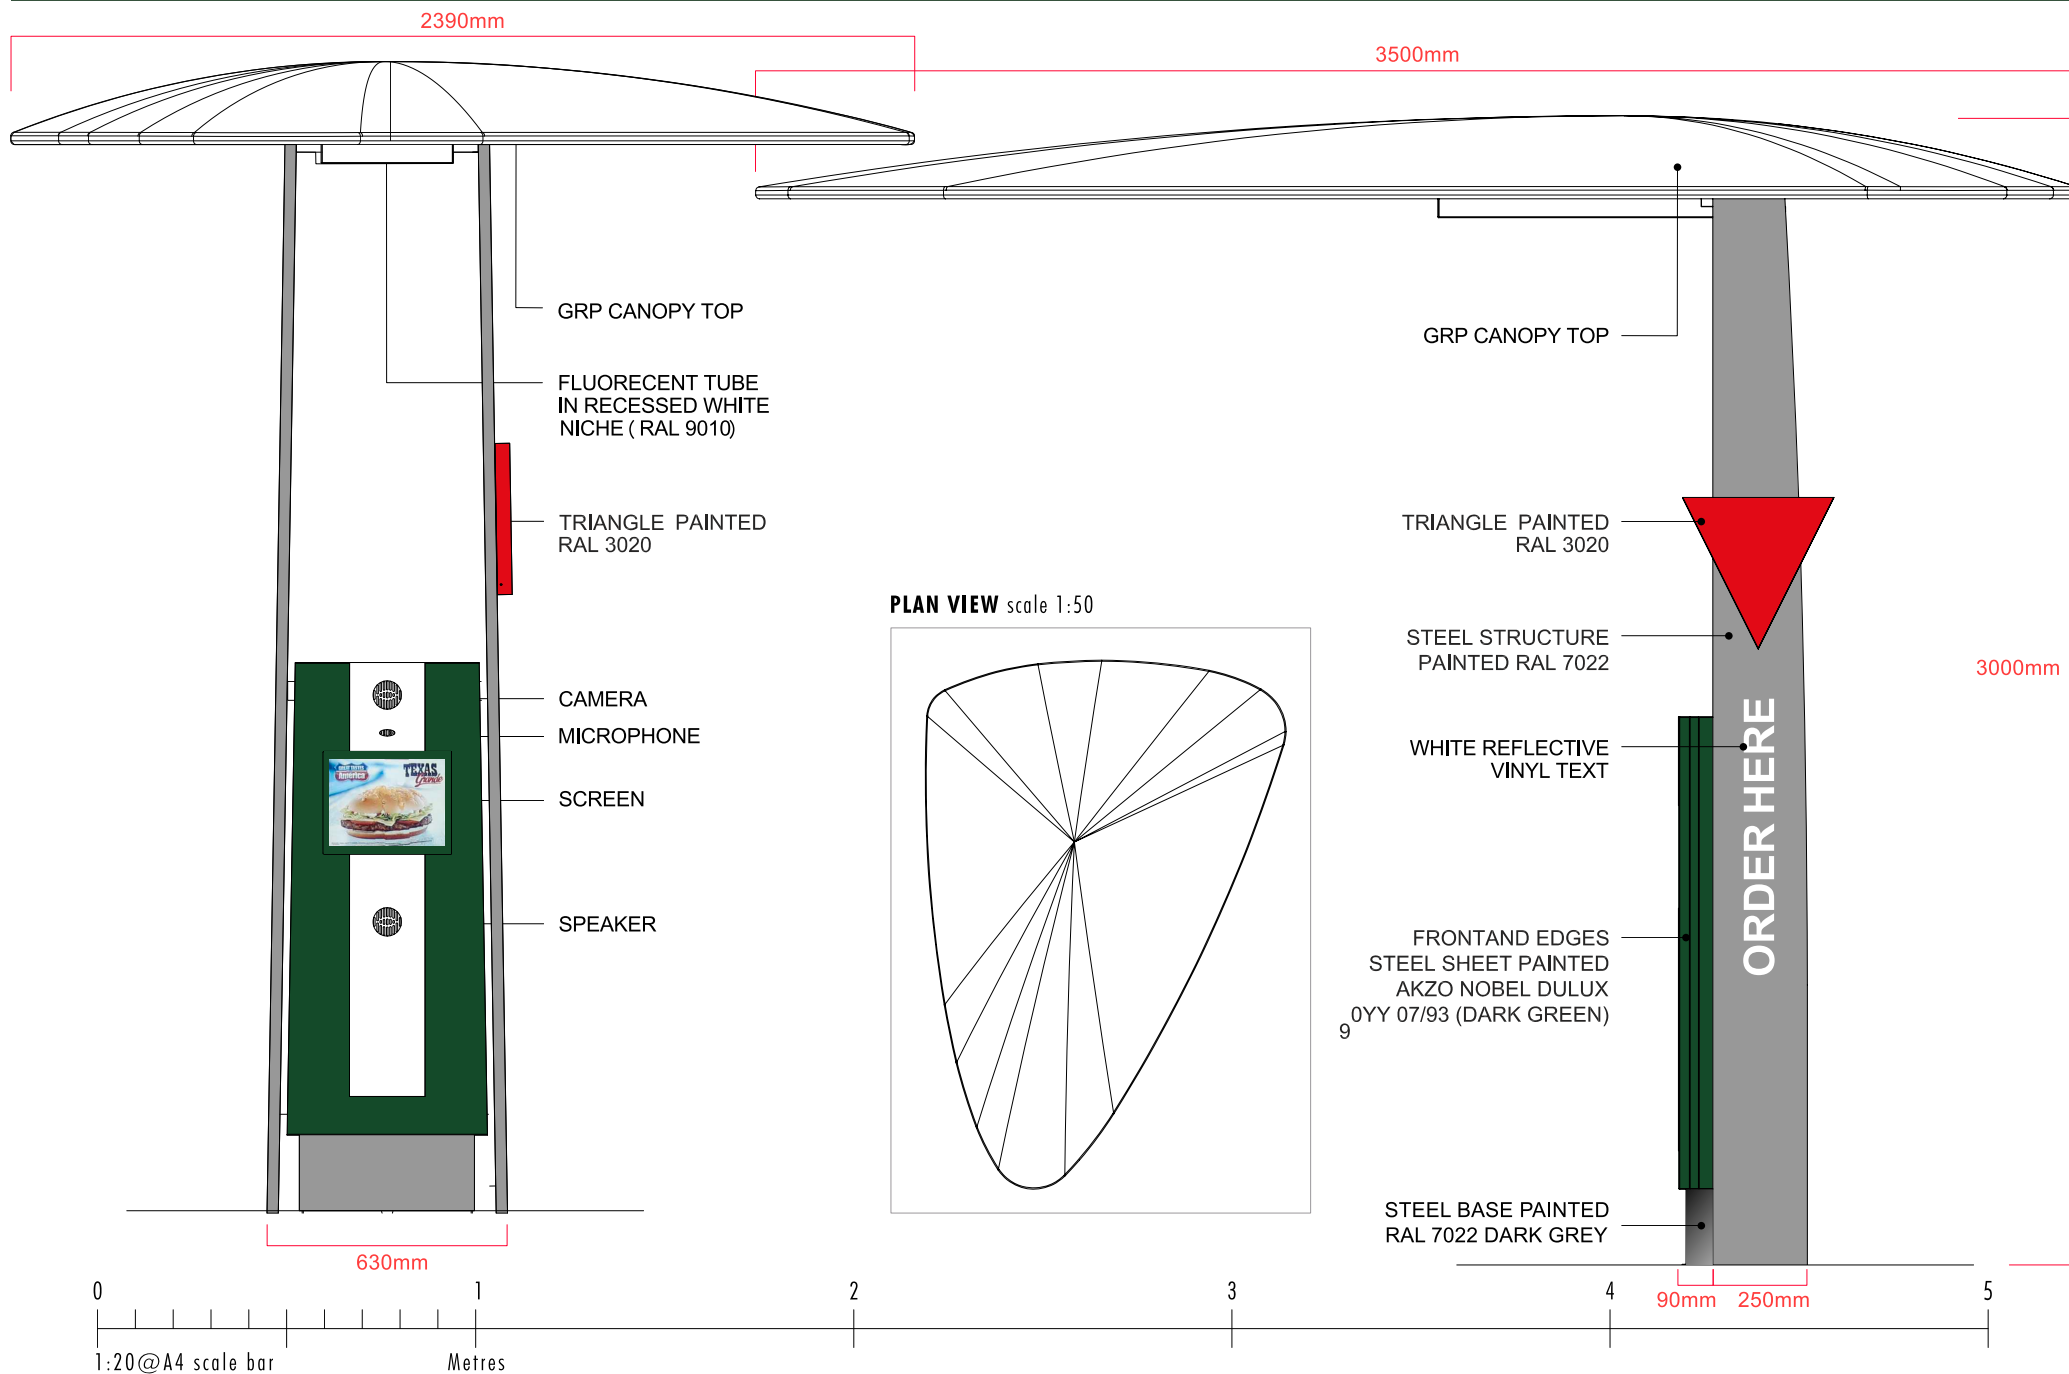


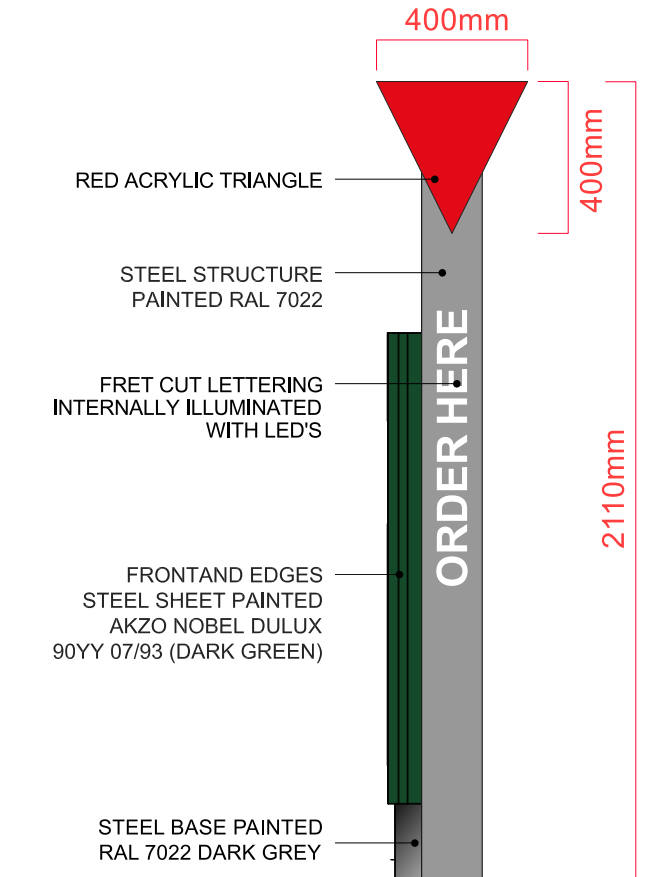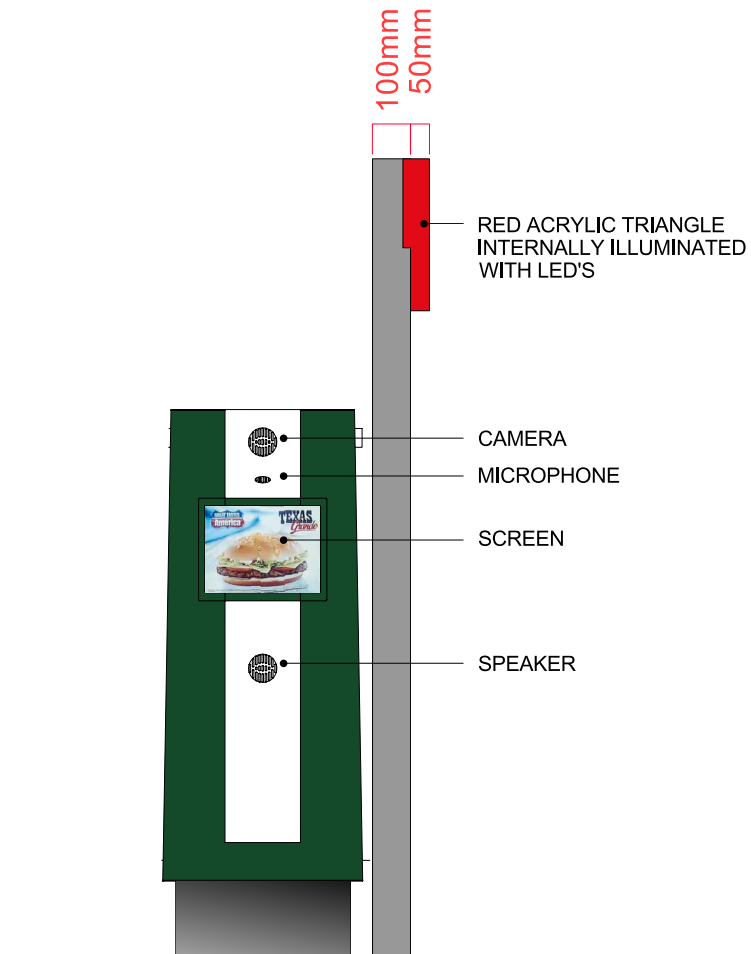

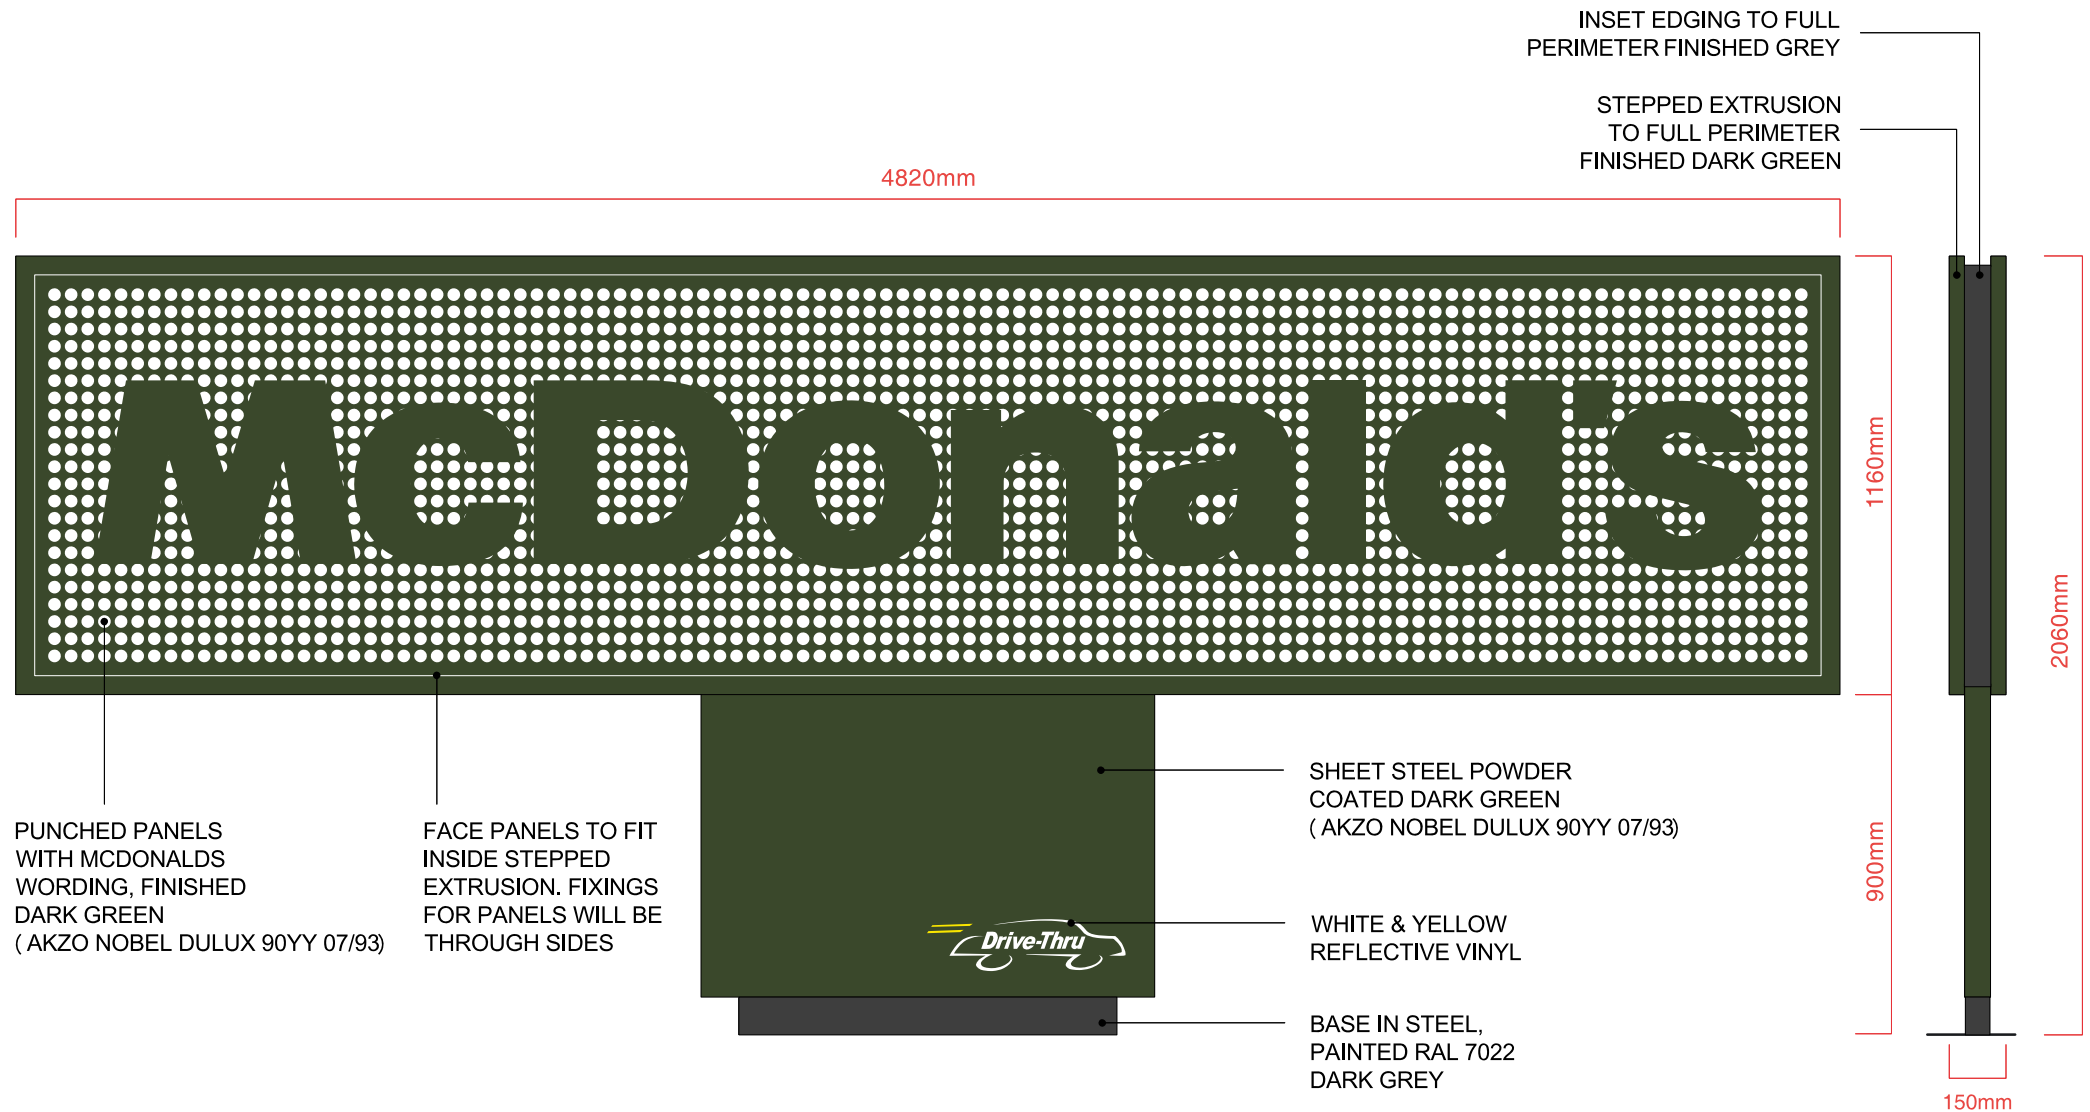


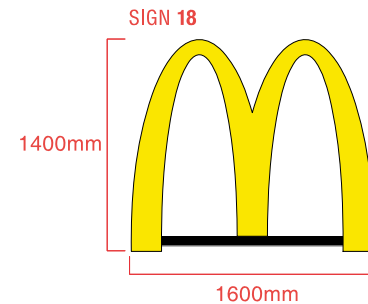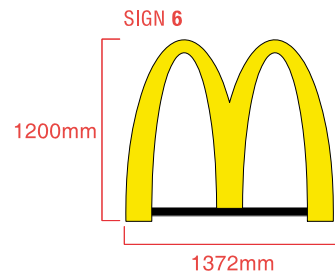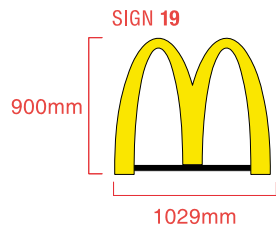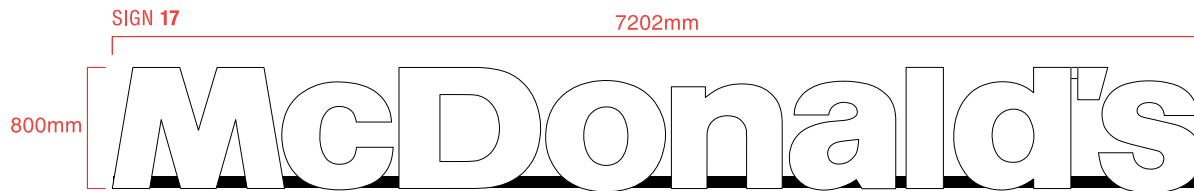


Letters Section scale 1:20

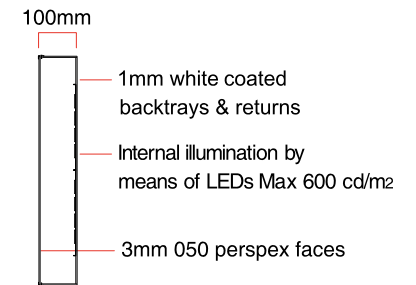

Golden Arch Section scale 1:20

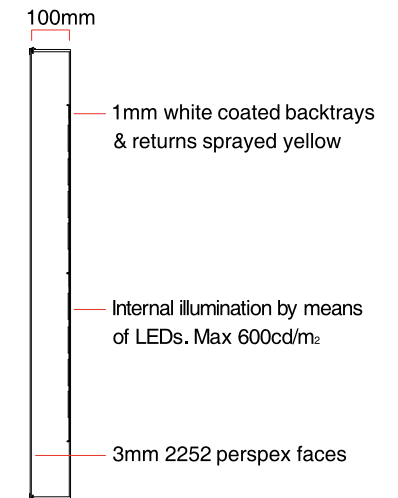


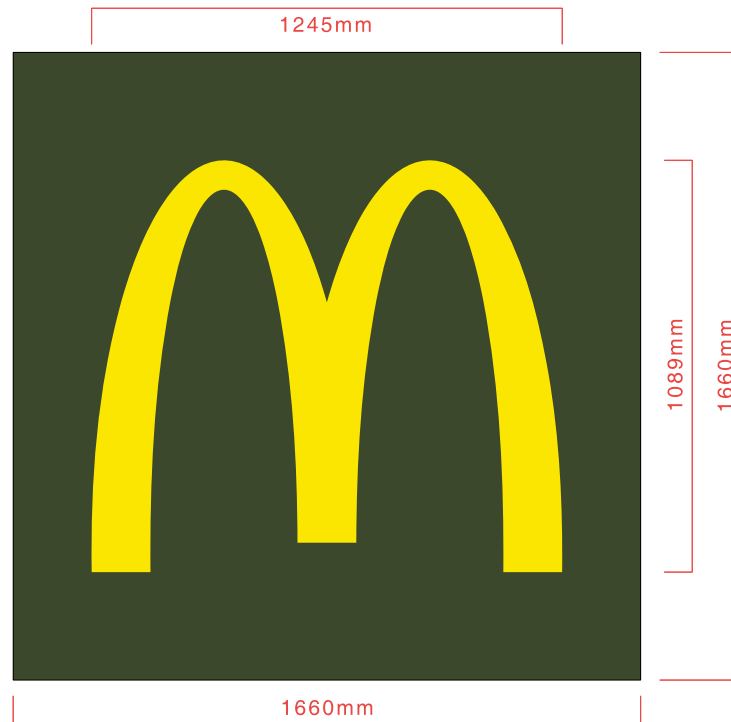


CLADDING PANEL TO HAVE PAINTED DARK GREEN MATT RECTANGLE OR ALUMINIUM PANEL (SITE SPECIFIC) WITH YELLOW ACRYLIC ARCH, INTERNALLY ILLUMINATED BY MEANS OF LED's.

NB. Sizes are site specific

Letters Section scale 1:10

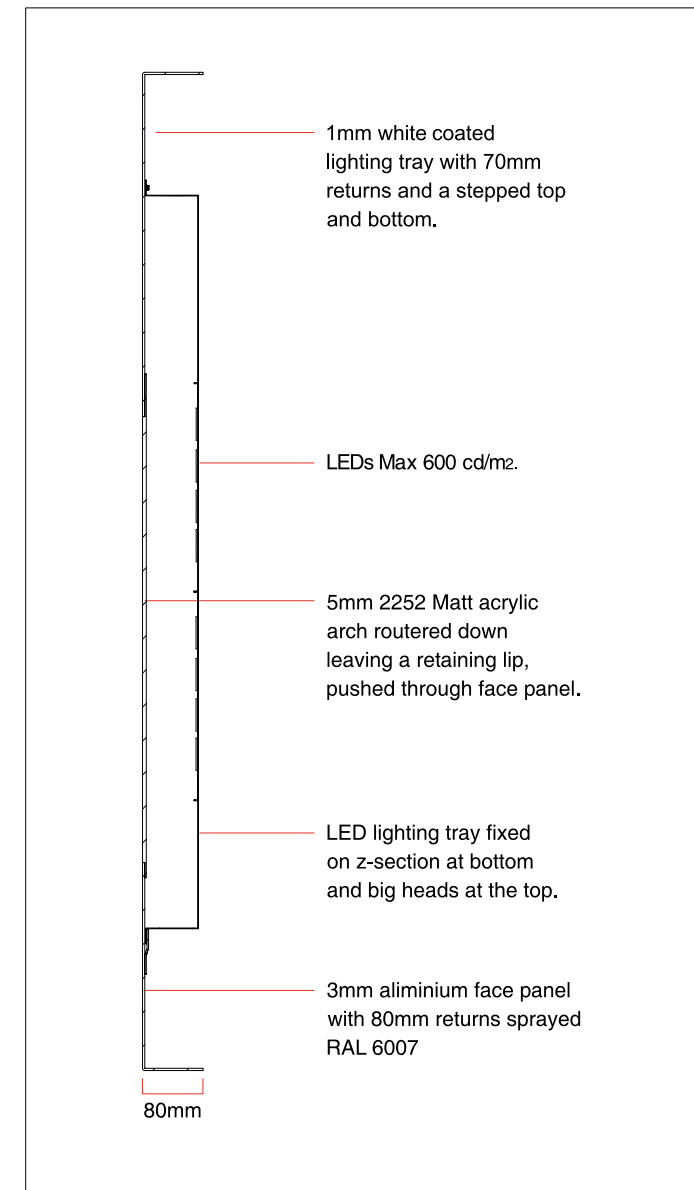

ARCH PANEL - scale 1:20

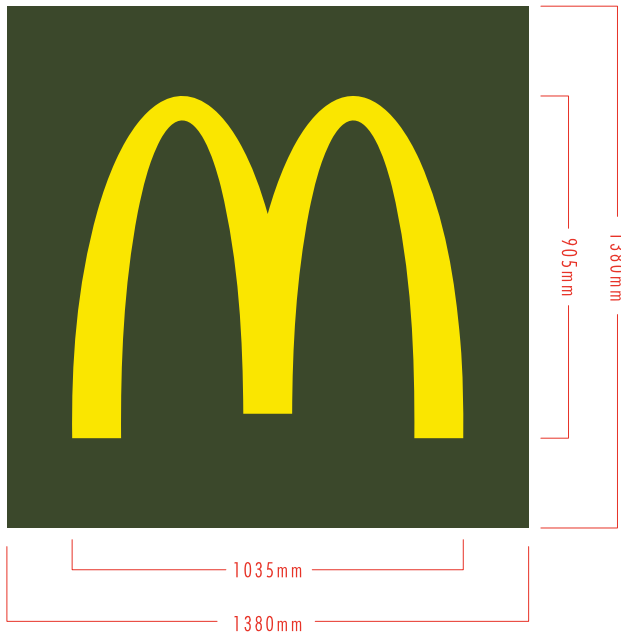

CLADDING PANEL TO HAVE PAINTED DARK GREEN MATT RECTANGLE OR ALUMINIUM PANEL (SITE SPECIFIC) WITH YELLOW ACRYLIC ARCH, INTERNALLY ILLUMINATED BY MEANS OF LED's.



SECTION THROUGH - scale 1:10

