



NOTES


All dimensions to be checked on site. Figured dimensions to be read in preference to scaled. Keith Davidson Partnership accepts no responsibility for any unauthorised amendments to the drawing and does not permit unauthorised copying of the drawing. This drawing is copyright and remains the property of Keith Davidson Partnership unless otherwise agreed.

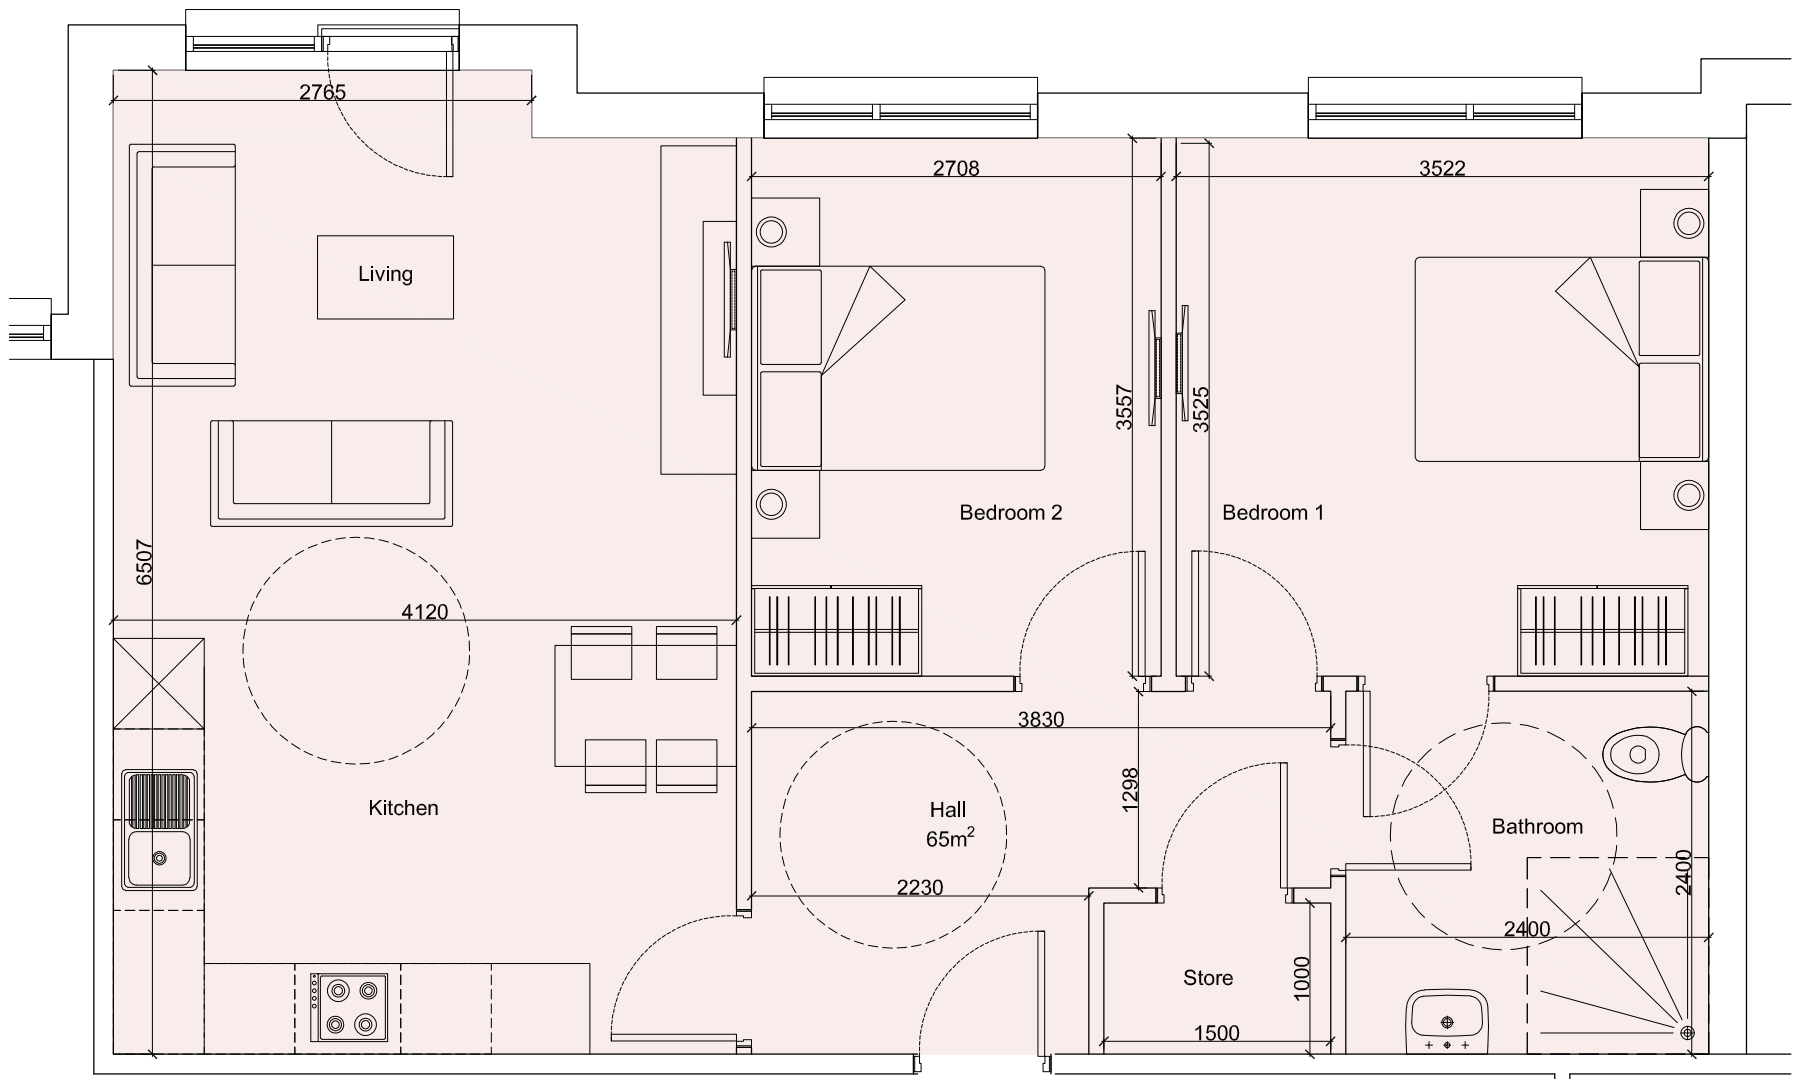


Proposed 1 Bed Type 01
Scale 1:50

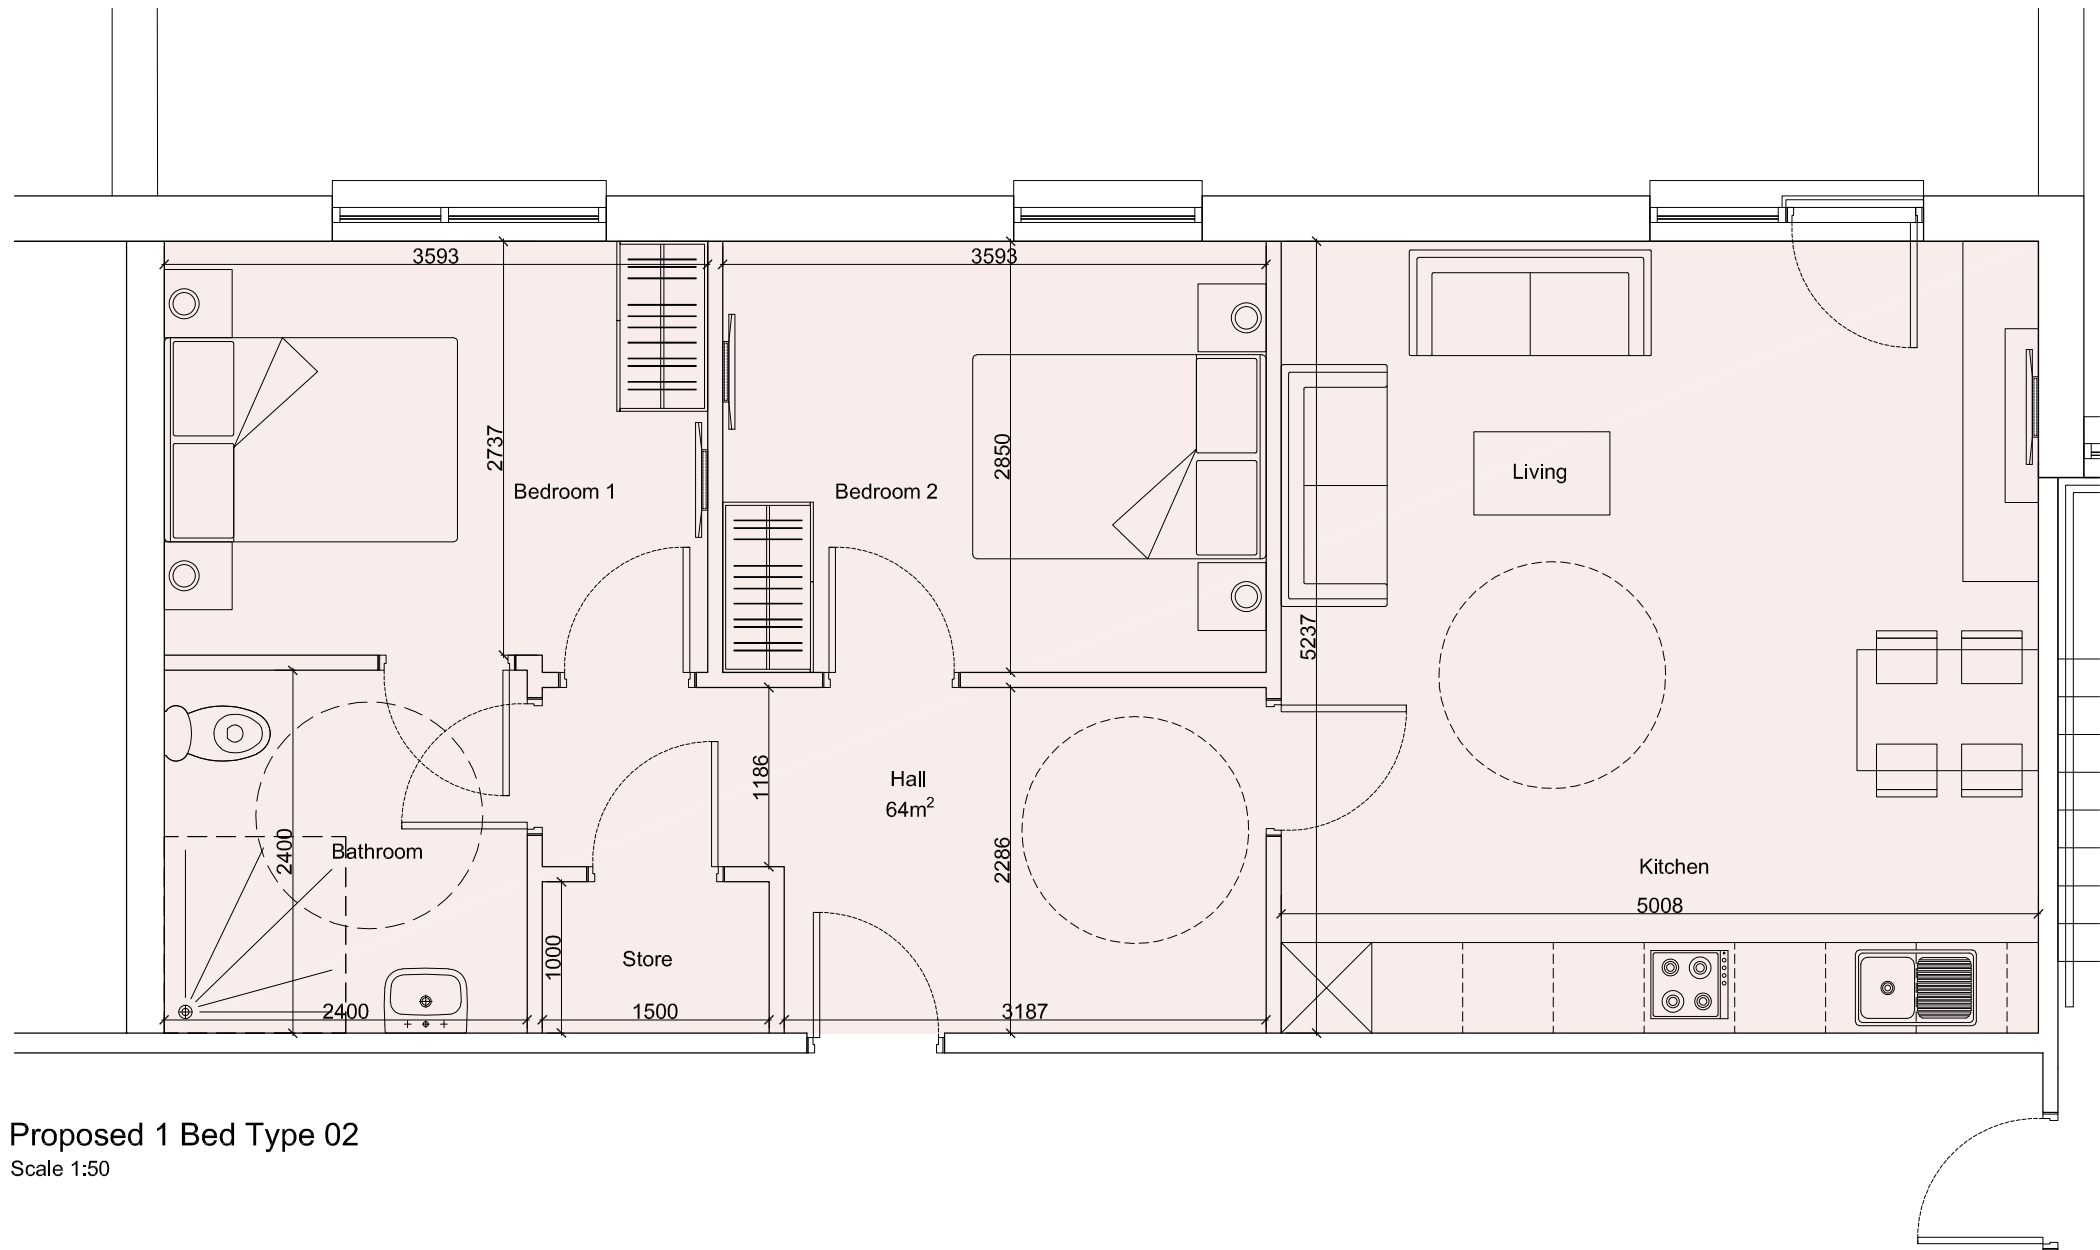


Proposed 1 Bed Type 02
Scale 1:50

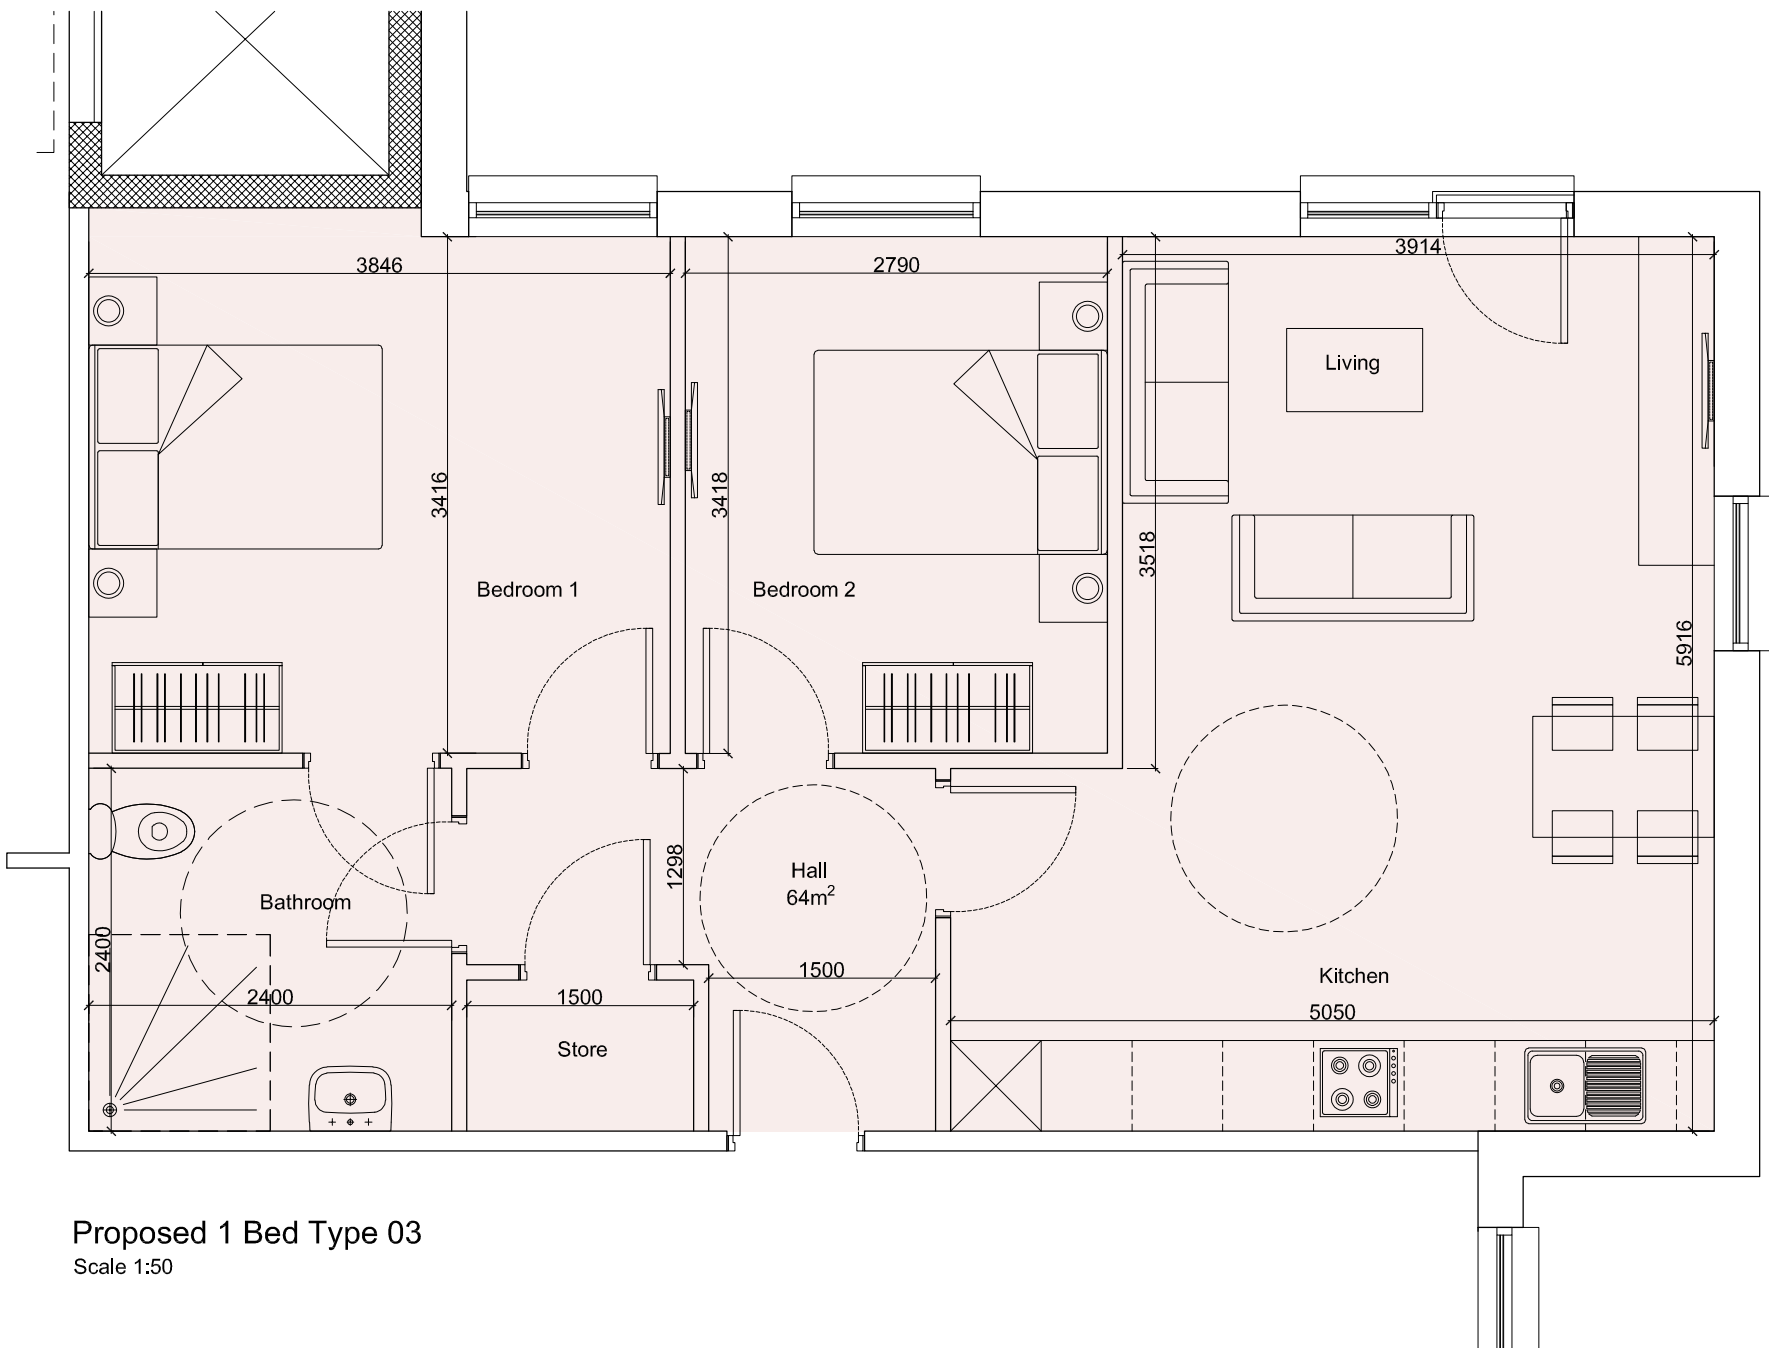


Proposed 1 Bed Type 03
Scale 1:50

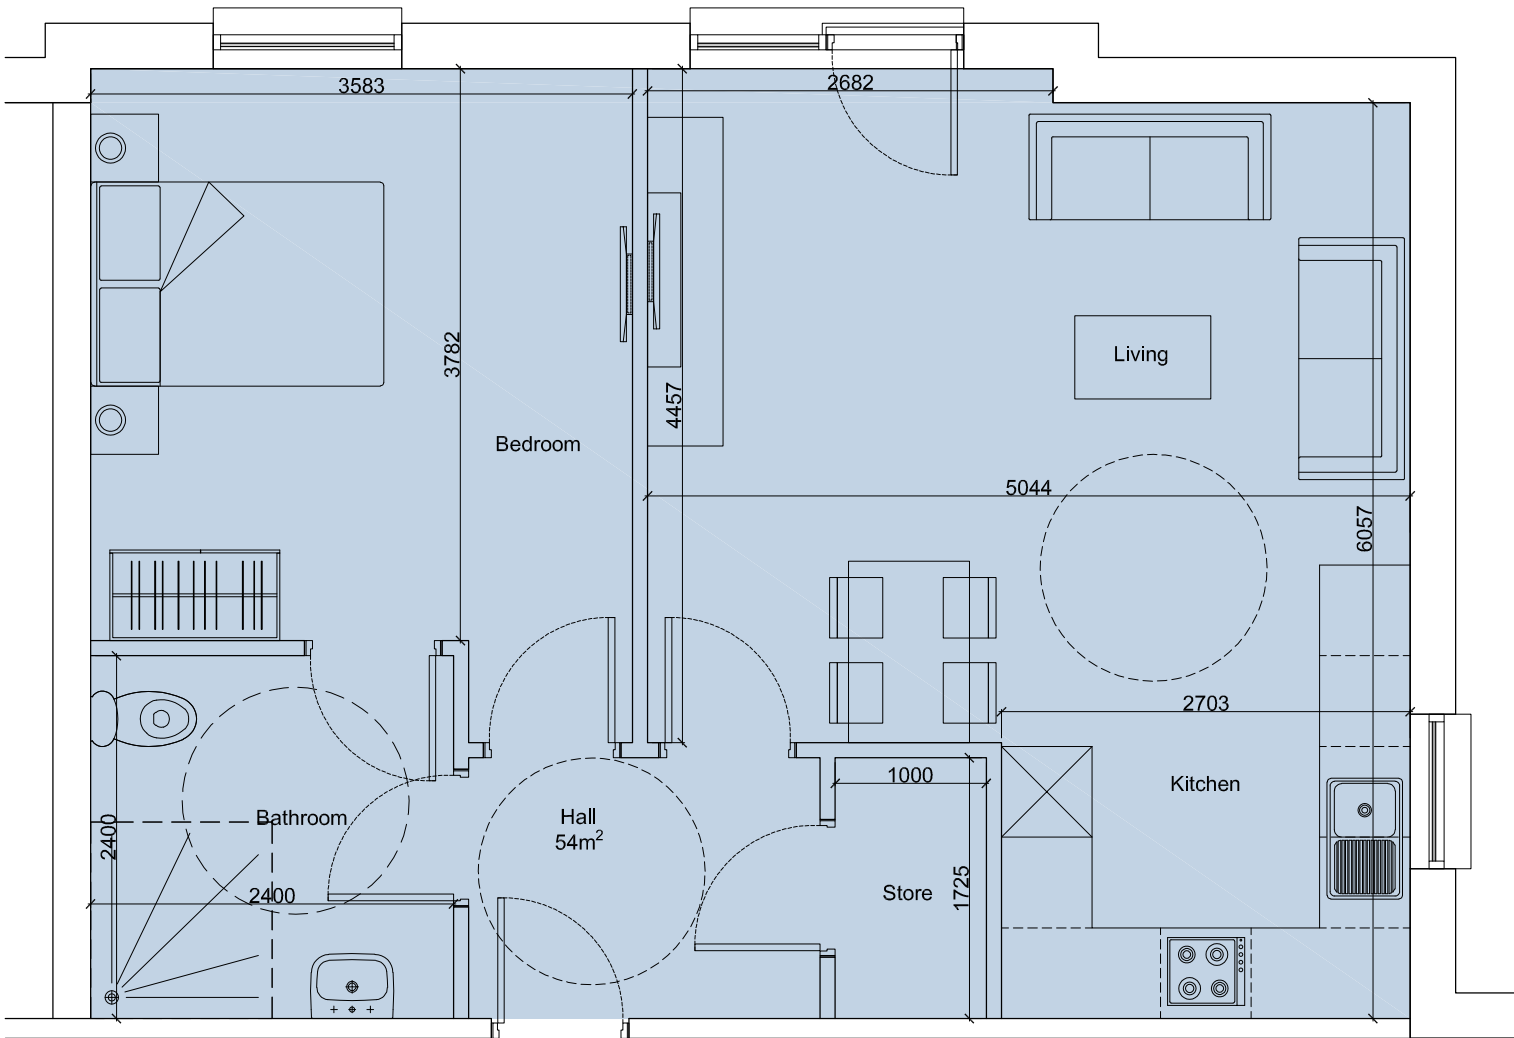

Proposed 2 Bed Type 04
Scale 1:50

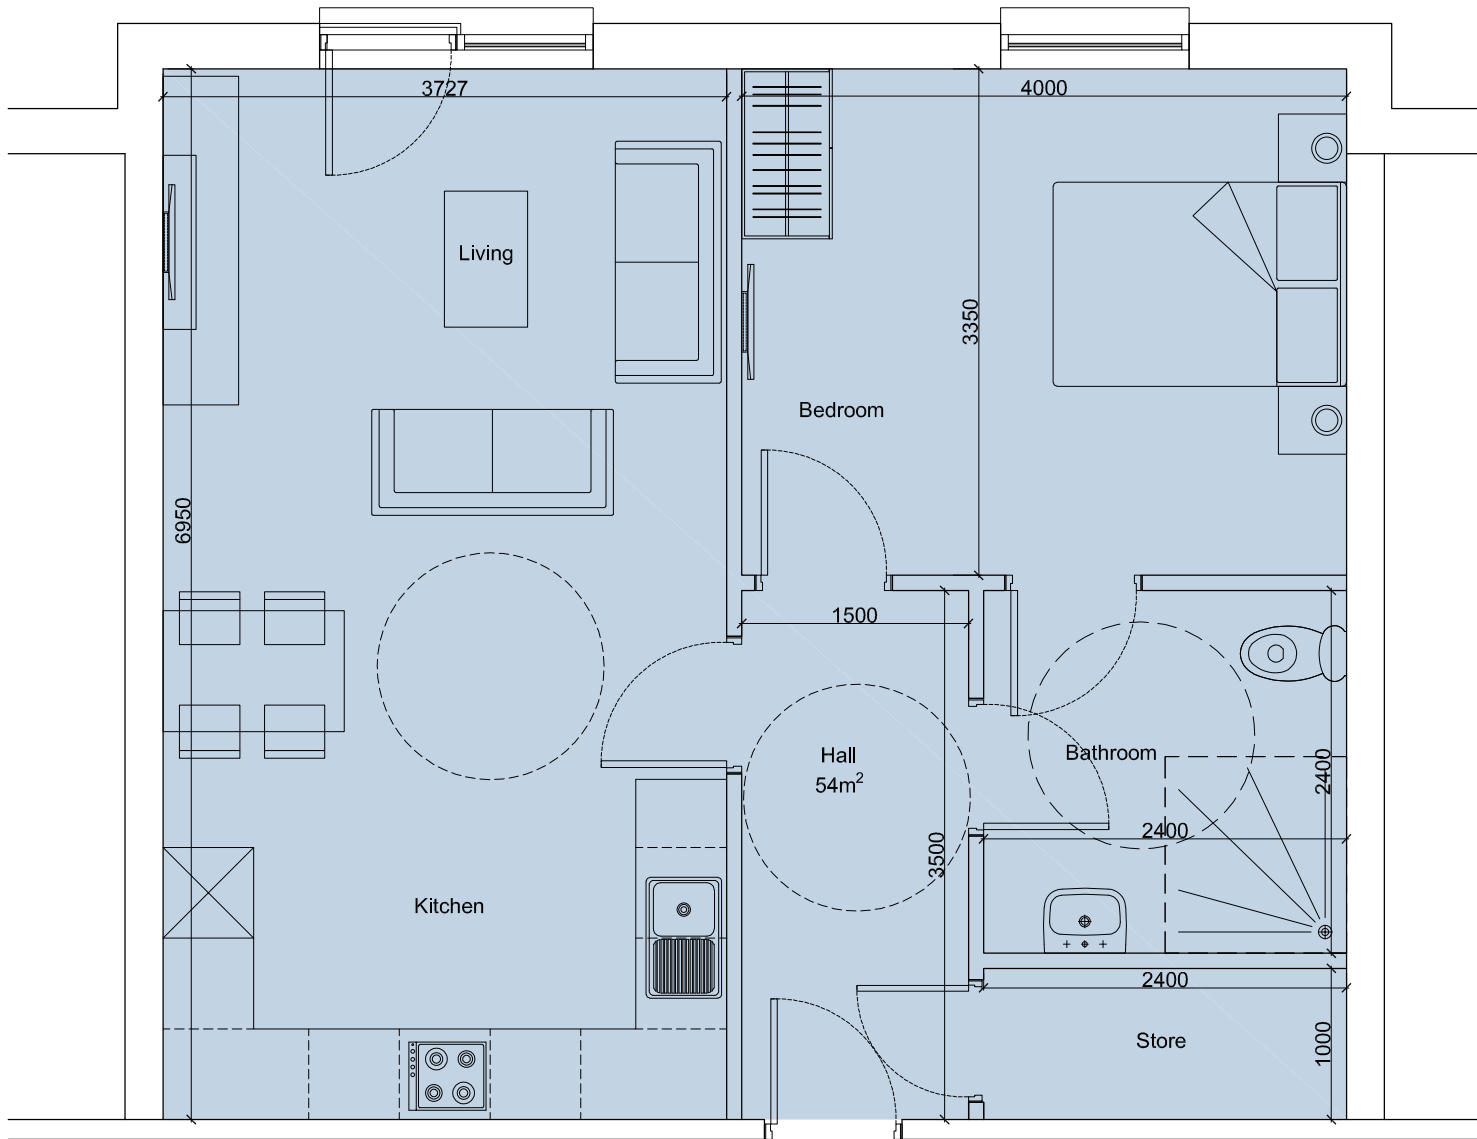

Proposed 2 Bed Type 05
Scale 1:50

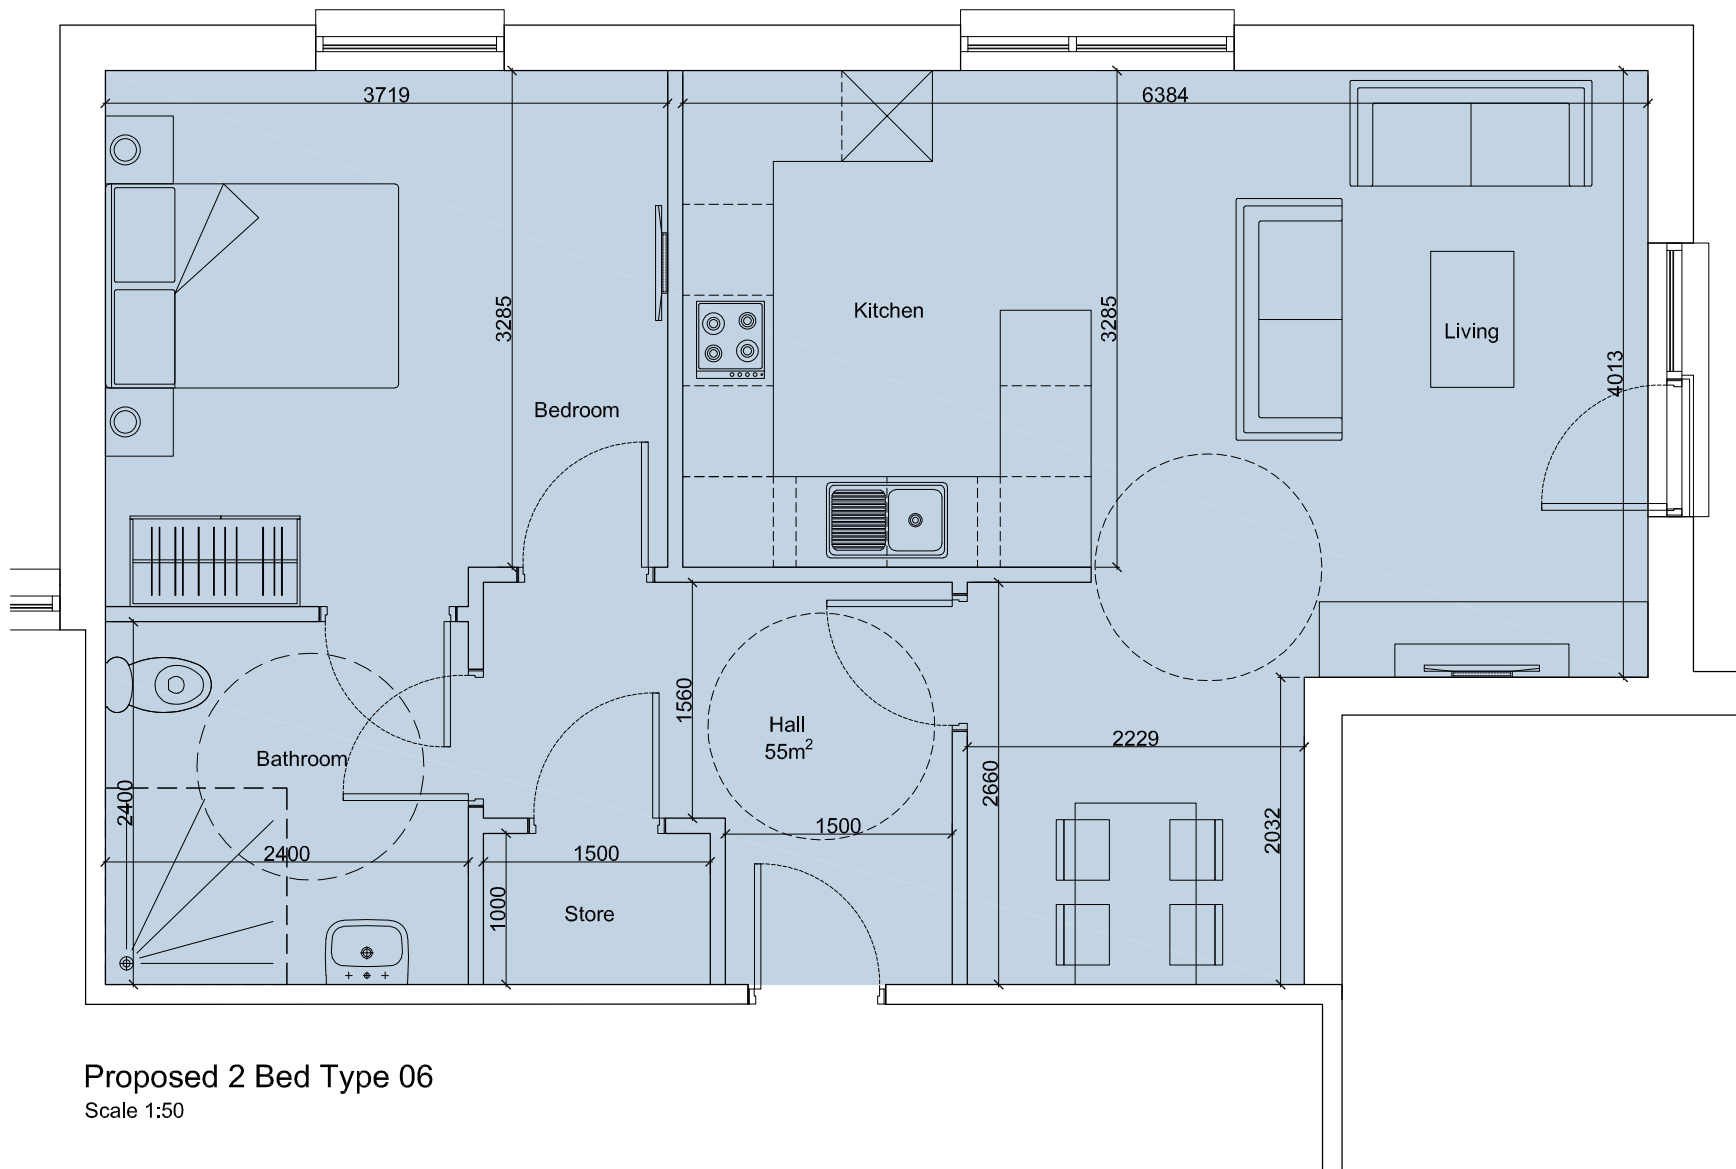

Proposed 2 Bed Type 06
Scale 1:50

A	Updates following end user comments	DB	JL	JL
Version	Amendment	Drawn & Date	Checked & Date	Approved & Date
16.03.22				
16.03.22				
16.03.22				
KeithDavidsonPartnership				
13 Seymour Terrace Seymour Street Liverpool L3 9PE				
Telephone : +44 (0) 151 709 1777 Email : info@keithdavidsonpartnership.com Web : keithdavidsonpartnership.com				
Internal Project Number				
1301				
Client				
Alderley Group				
Project Name				
The Orchard, Huyton				
Drawing Title				
Proposed Typical Apartments Layouts				
Scale	Original Size	PLANNING		
1:50	A1	Approved		
Date	Drawn	Checked	Approved	
17/03/2022	RM	DB	DB	
Drawing Number				Status
25				Revision
				A