



NOTES

All dimensions to be checked on site. Figured dimension to be read in preference to scaled Keith Davidson Partnership accepts no responsibility for any unauthorised amendments to the drawing and does not permit unauthorised copying of the drawing. This drawing is copyright and remains the property of Keith Davidson Partnership unless otherwise agreed.

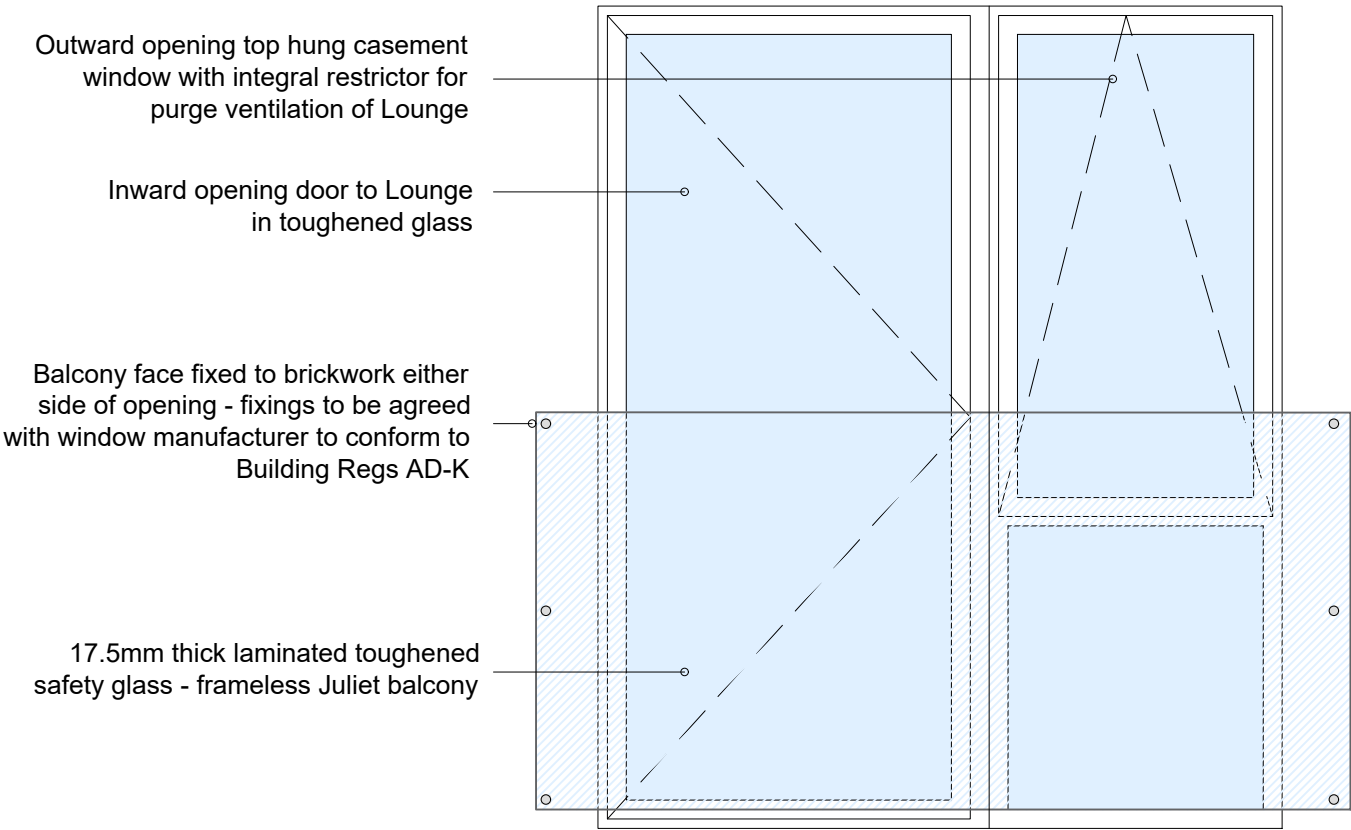

Proposed Elevation
Scale 1:20

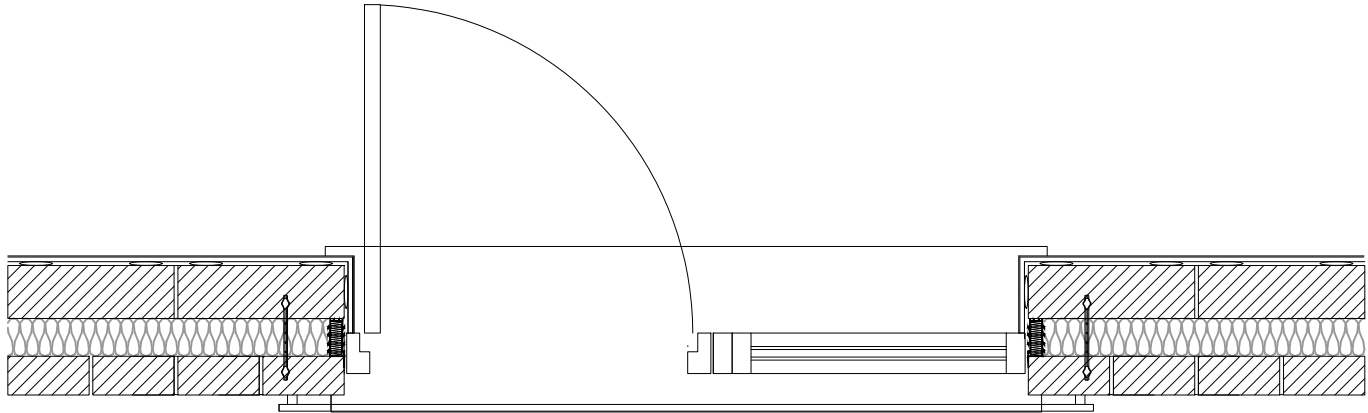

Proposed Plan
Scale 1:20

A	Juliet balcony details revised	DB 10.05.22	JL 10.05.22	JL 10.05.22
Version	Amendment	Drawn & Date	Checked & Date	Approved & Date
KeithDavidsonPartnership 13 Seymour Terrace Seymour Street Liverpool L3 5PE Telephone : +44 (0) 151 709 1777 Email : info@keithdavidsonpartnership.com Web : keithdavidsonpartnership.com				
Internal Project Number				
1301				
Client				
Alderley Group				
Project Name				
The Orchard, Huyton				
Drawing Title				
Proposed Balcony Details				
Scale 1:20	Original Size A3	PLANNING		
Date 25/03/22	Drawn AM	Checked DB	Approved DB	
Drawing Number				Status
41				Revision
				A