

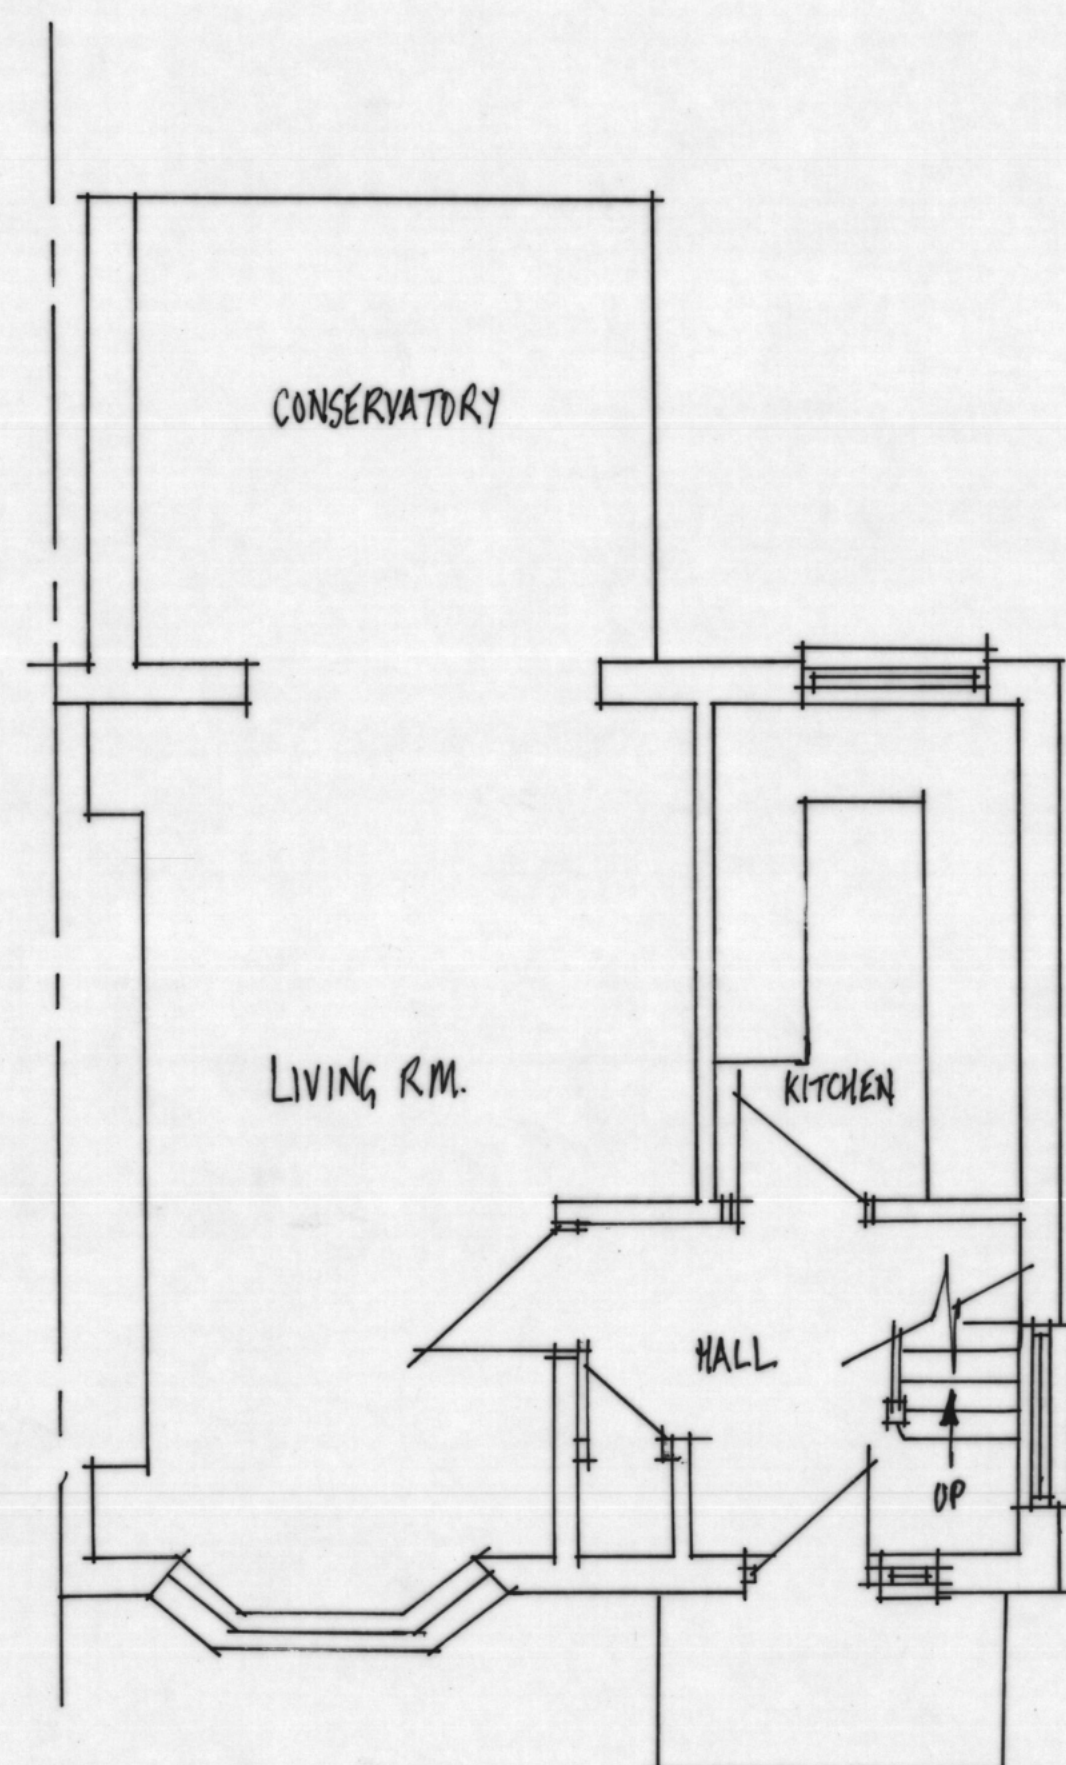
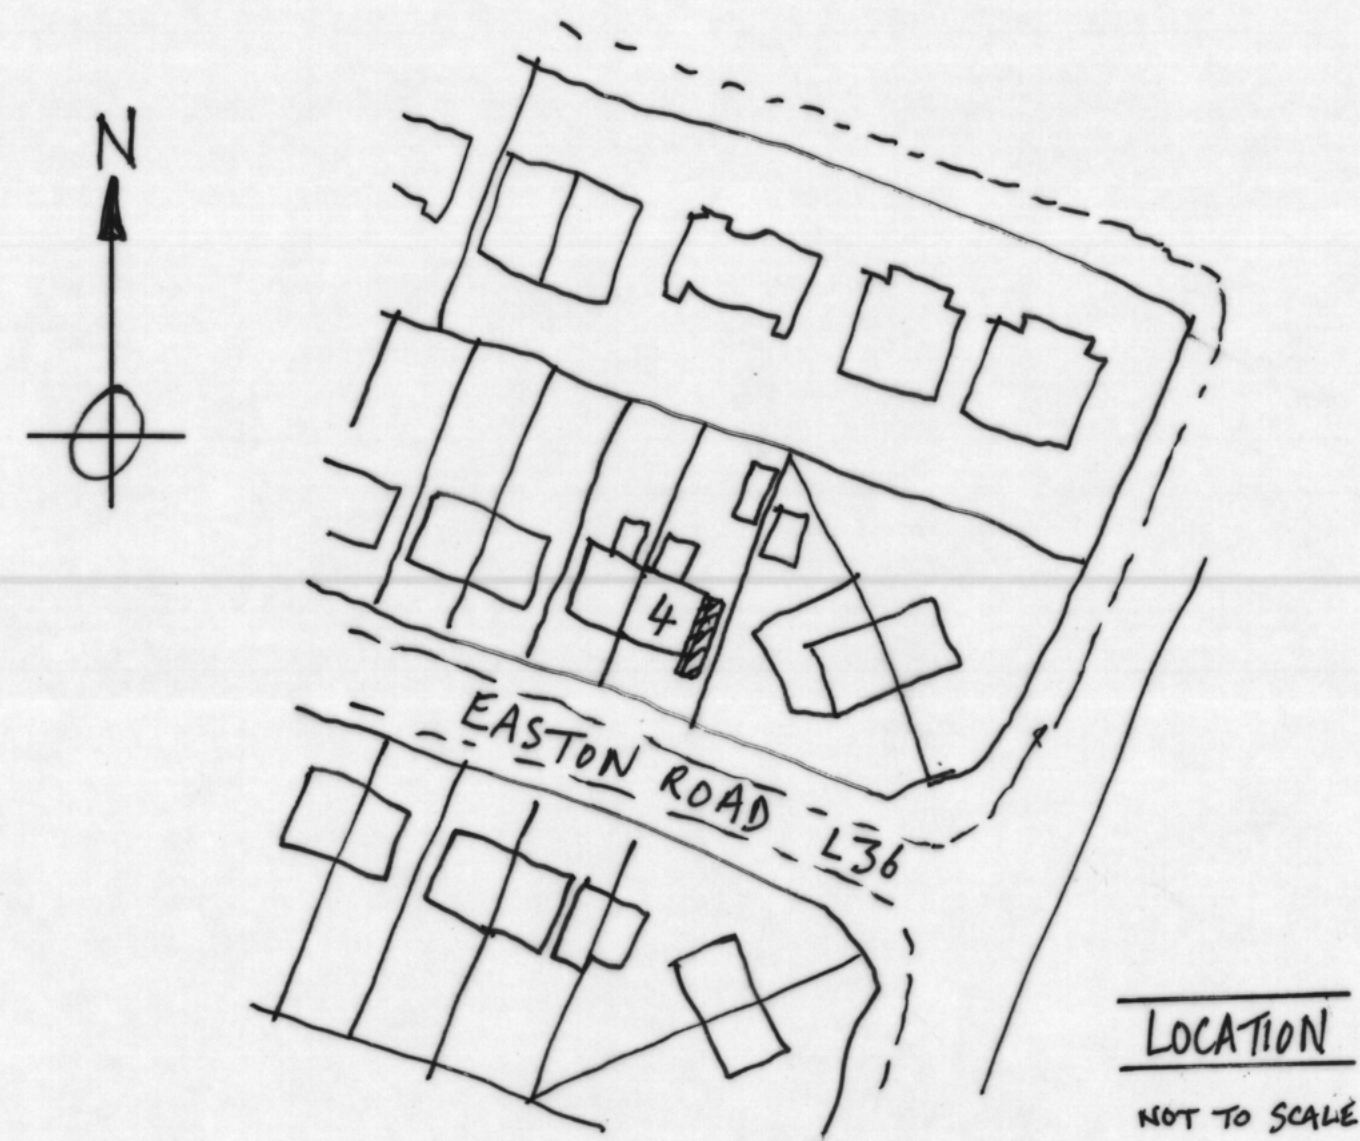


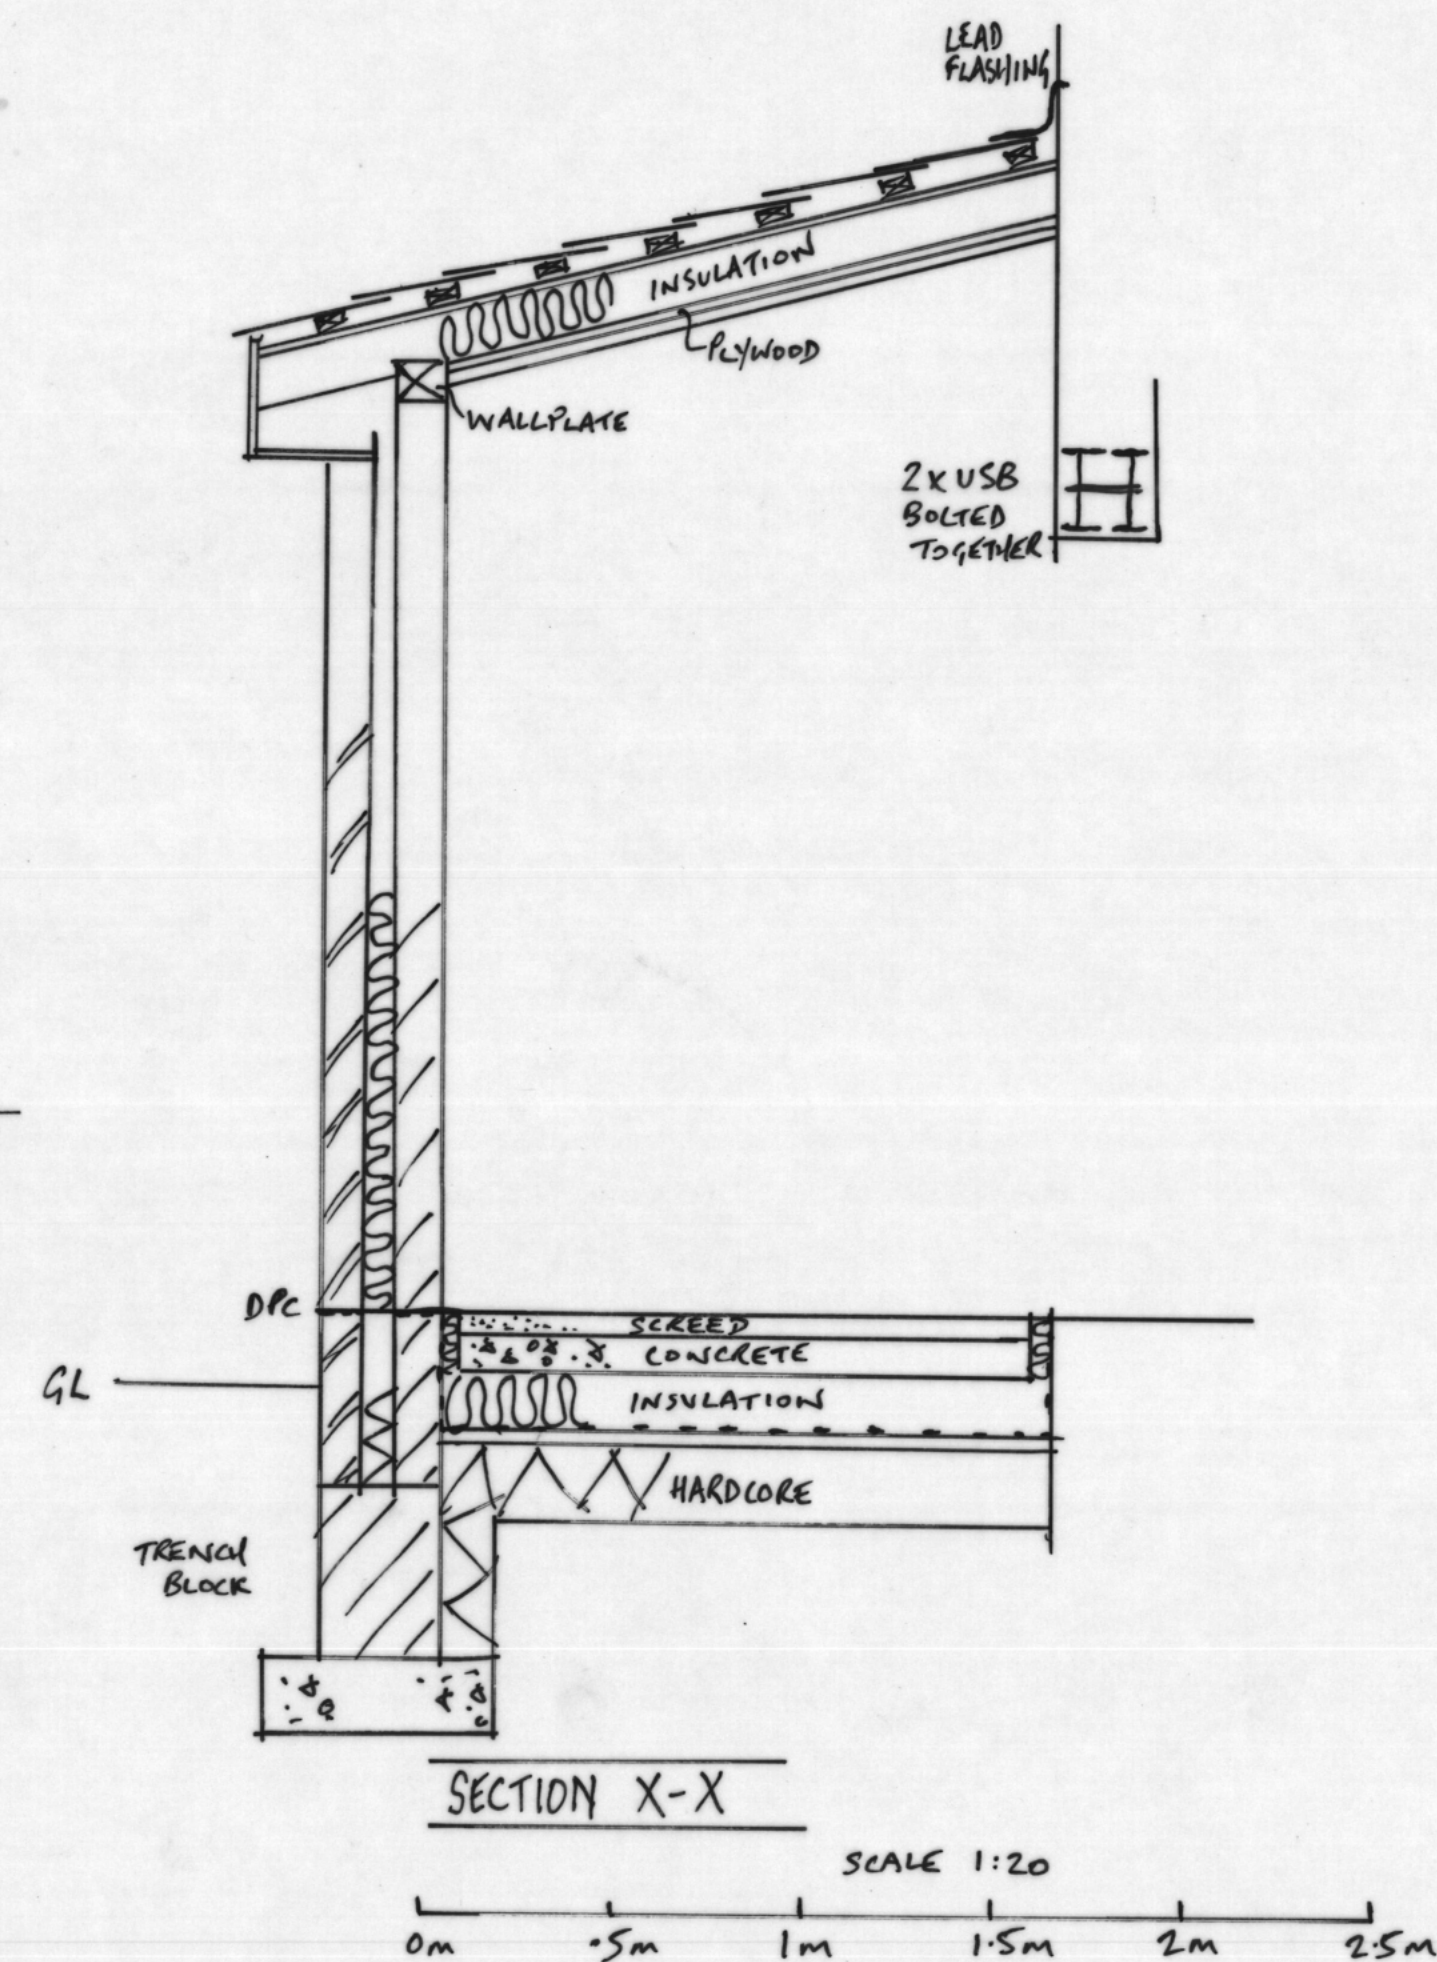

SCALE 1:50 (EXCEPT WHERE NOTED)

0m 1m 2m 3m 4m 5m

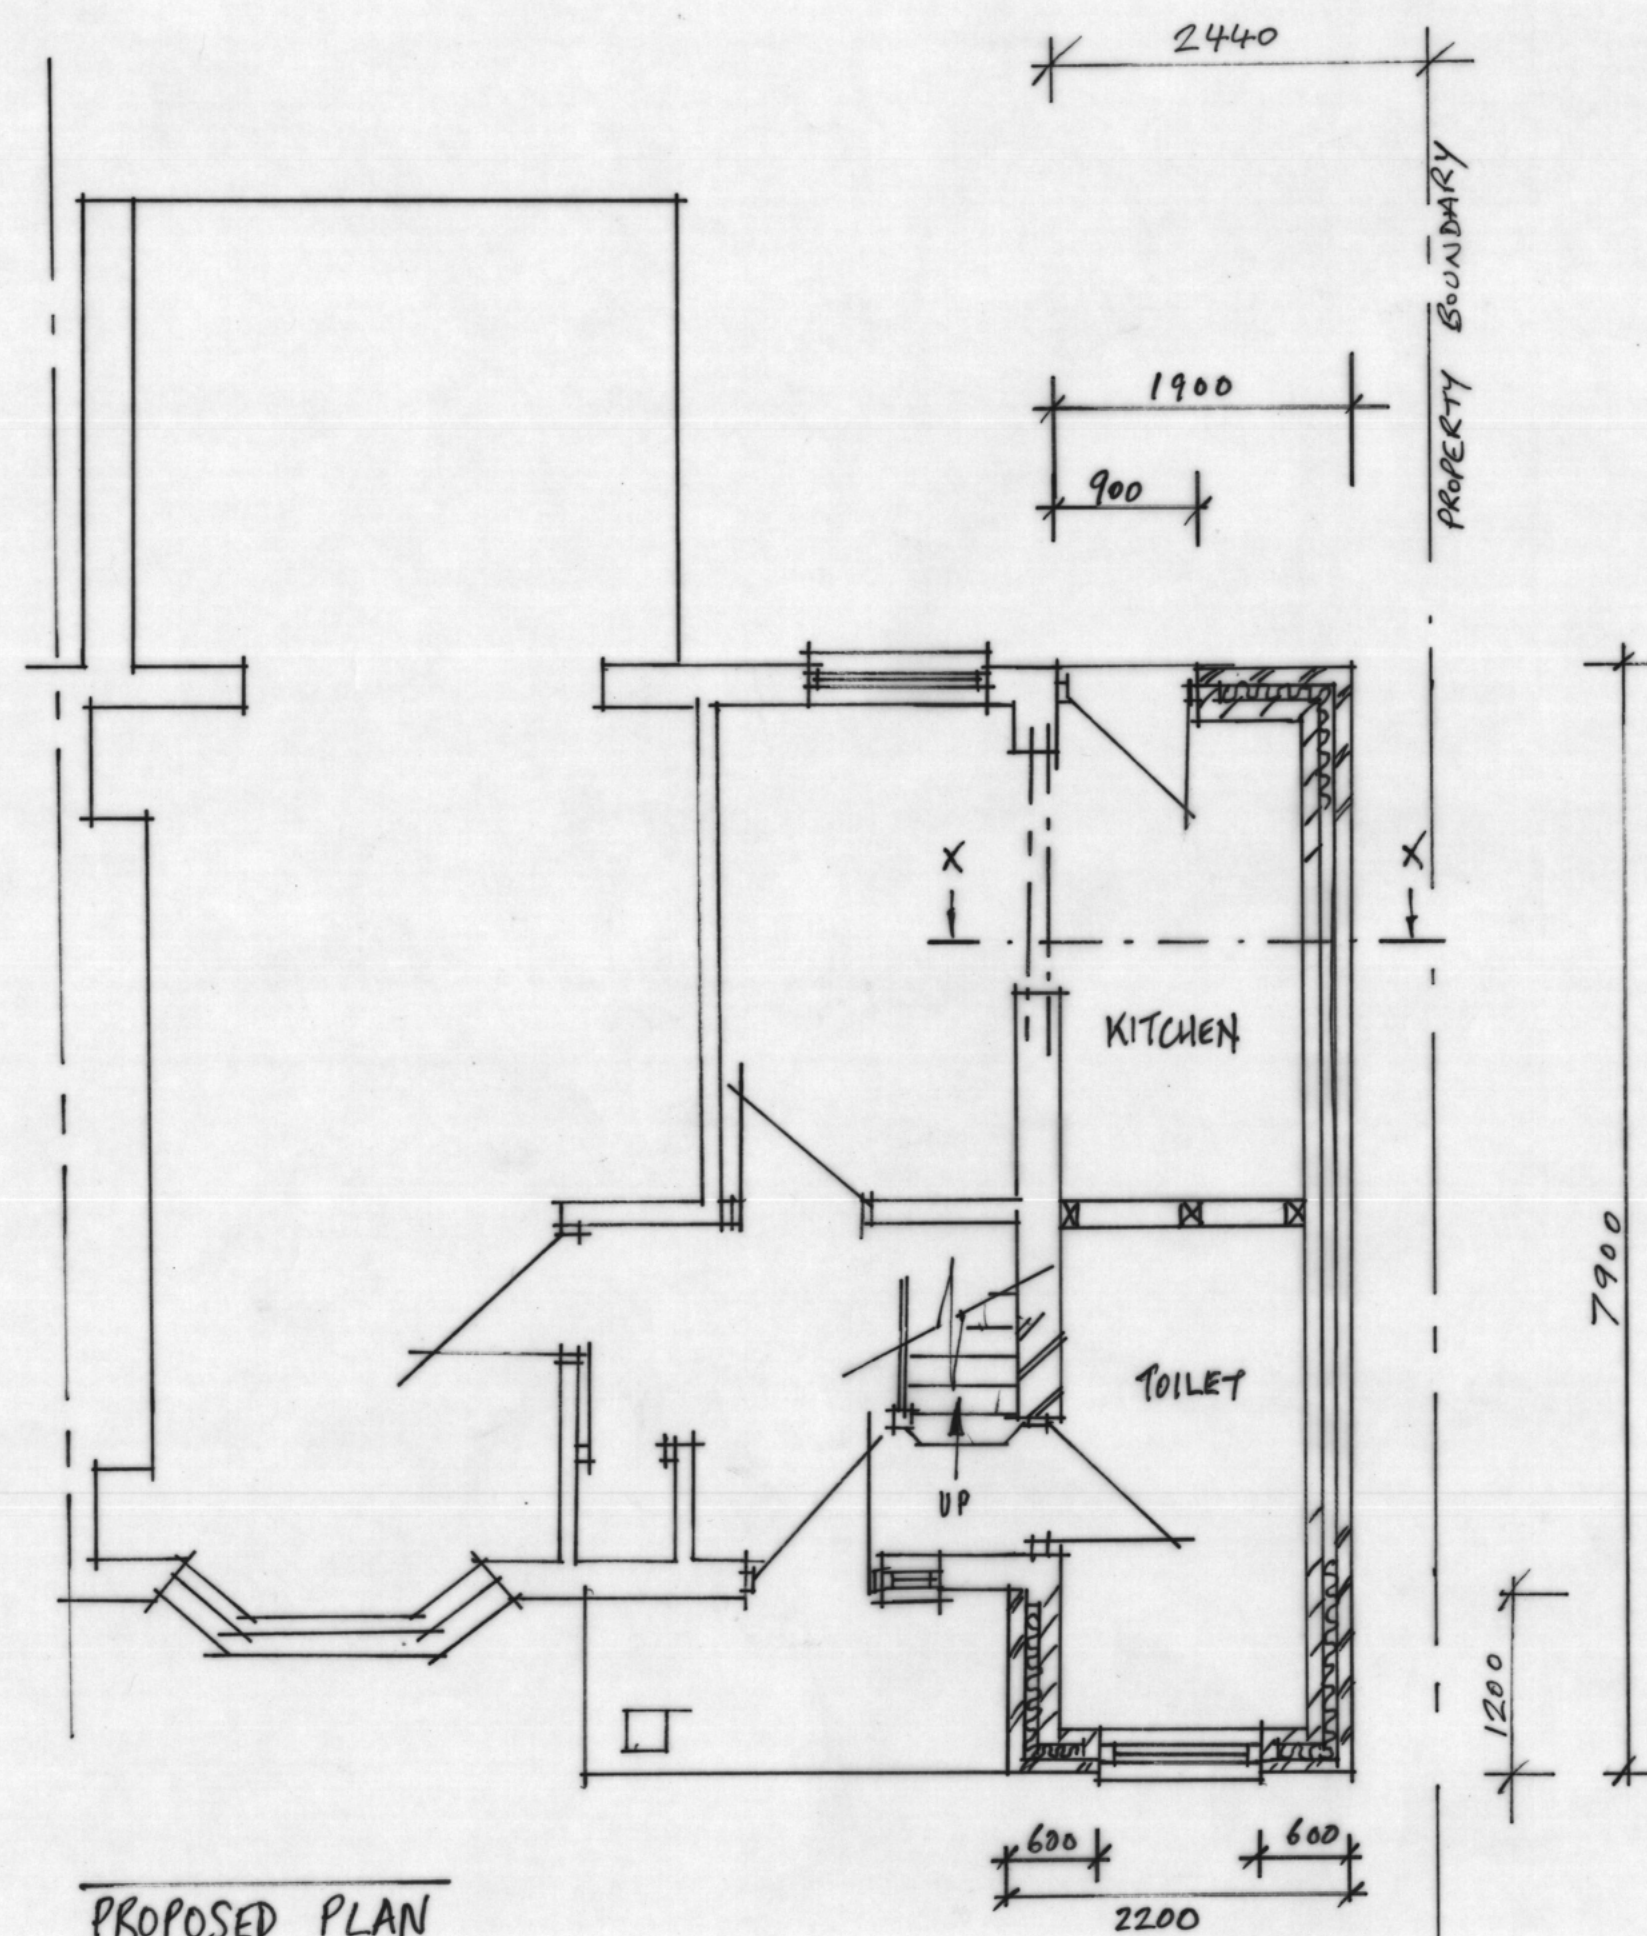

4 EASTON ROAD
HUYTON
LIVERPOOL L36 4PB