


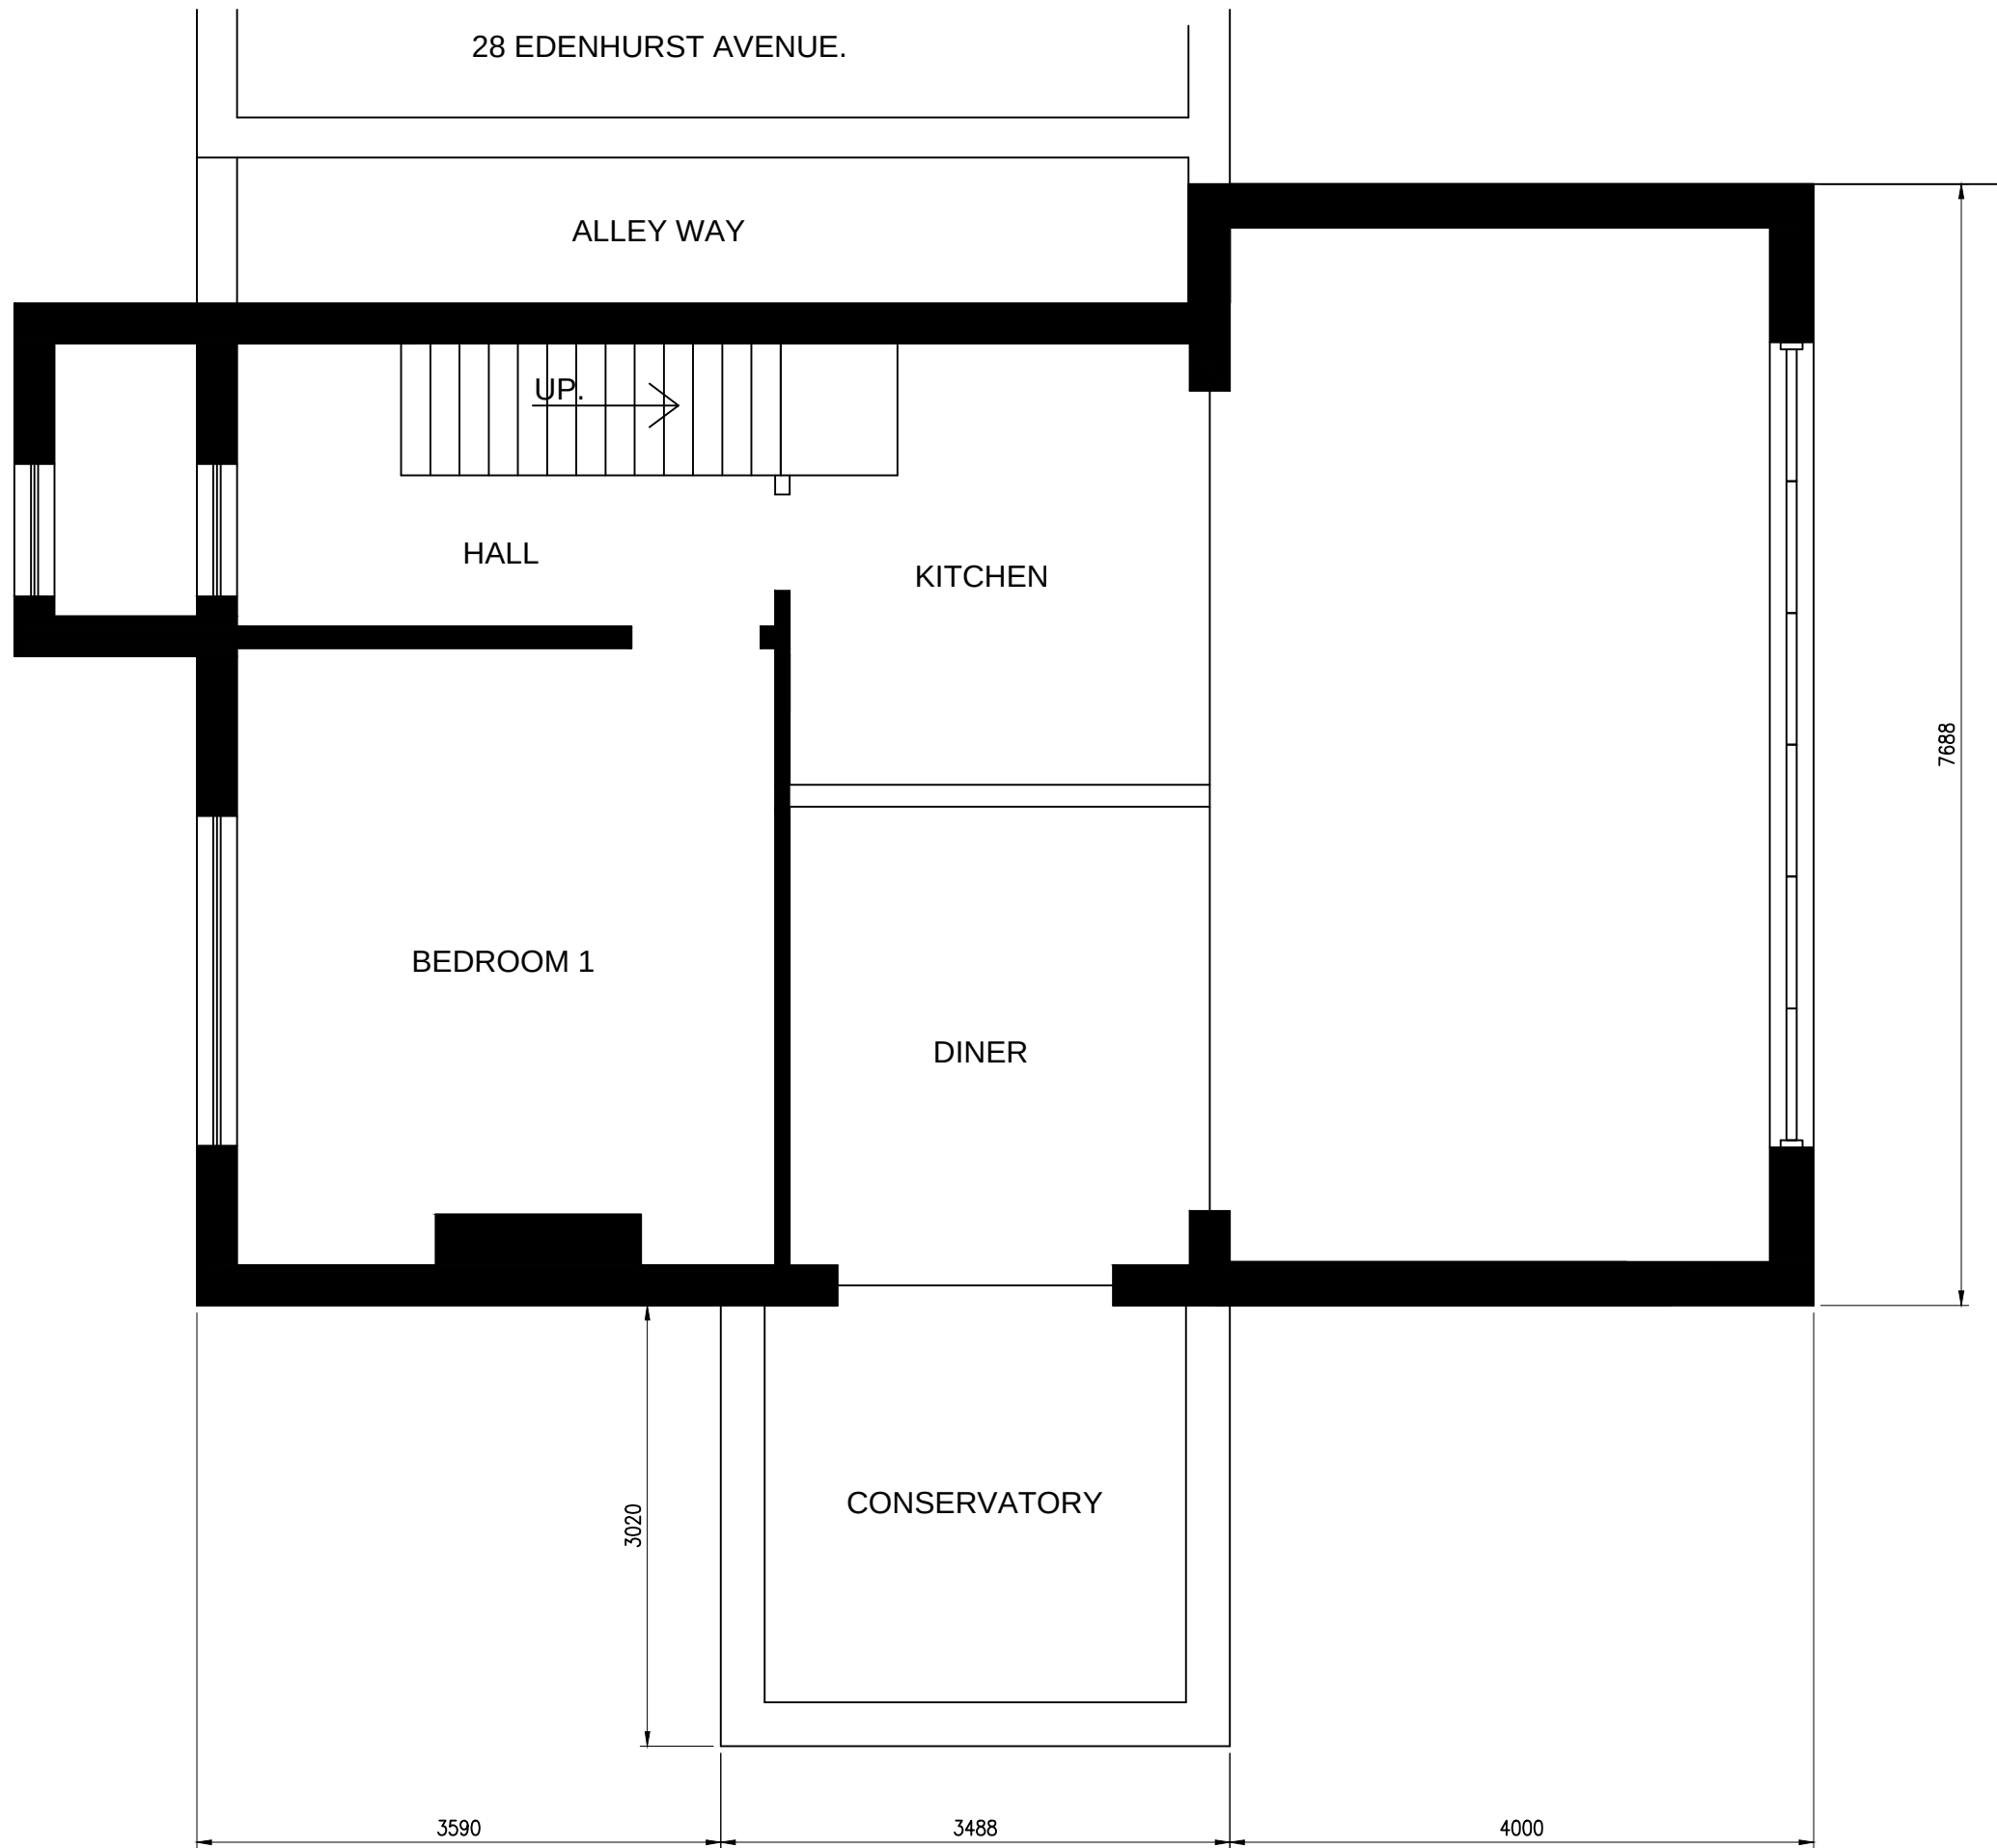


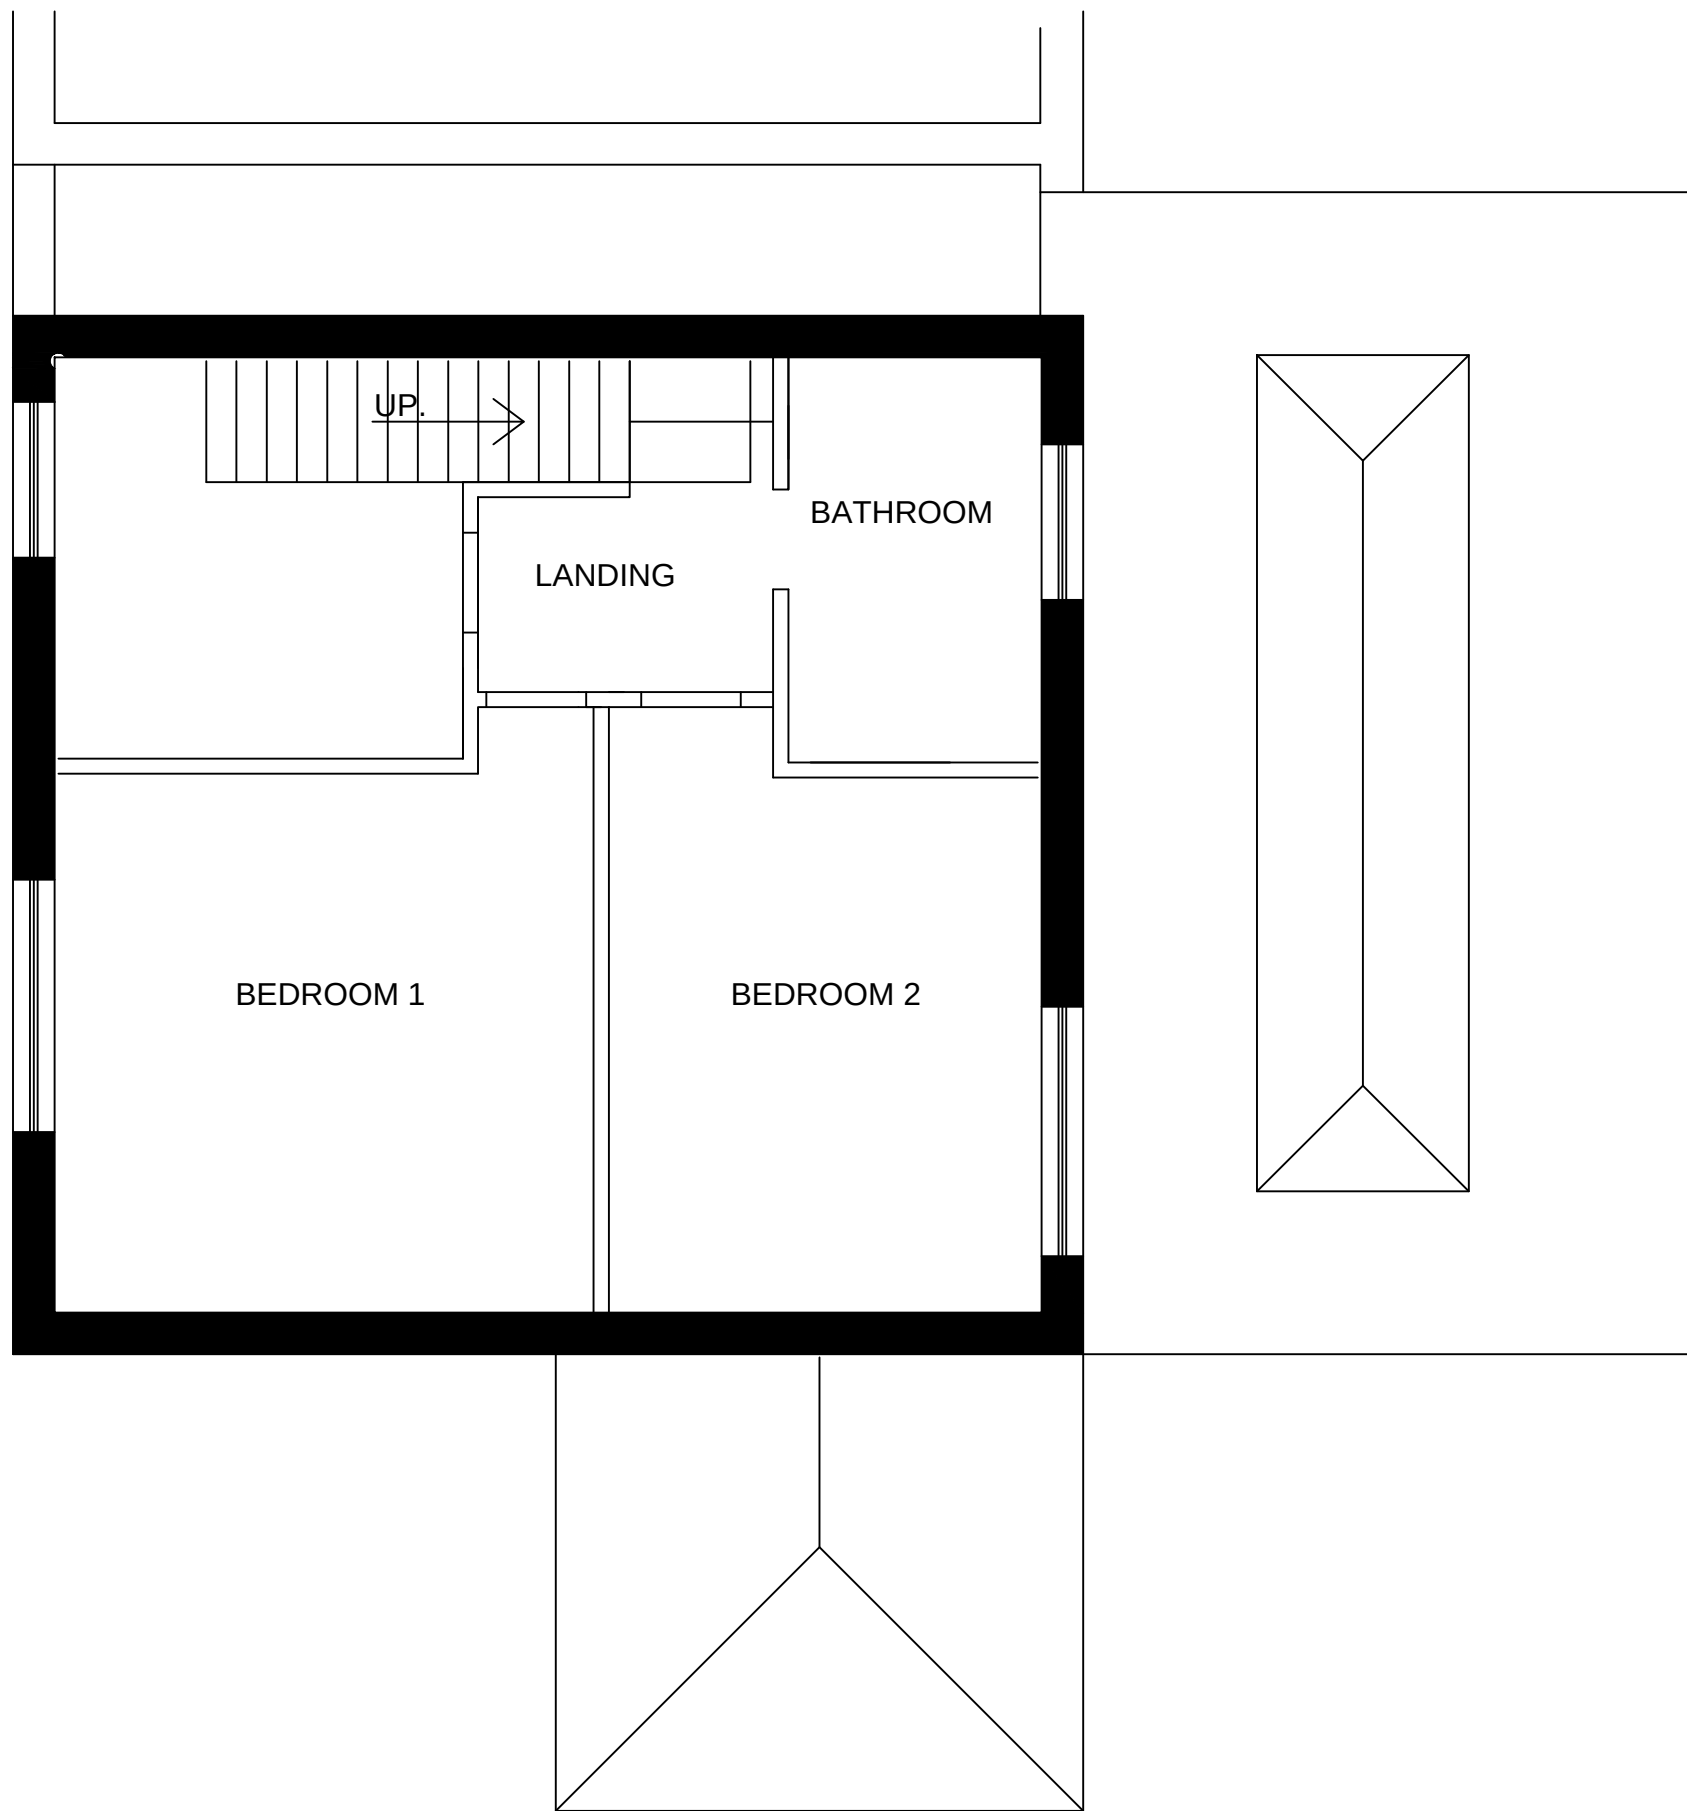

PROPOSED GROUND FLOOR LAYOUT.

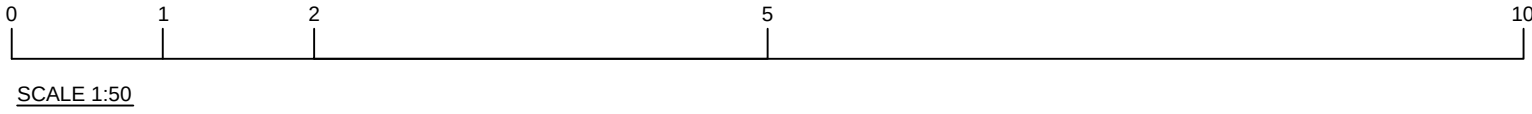

PROPOSED FIRST FLOOR LAYOUT.

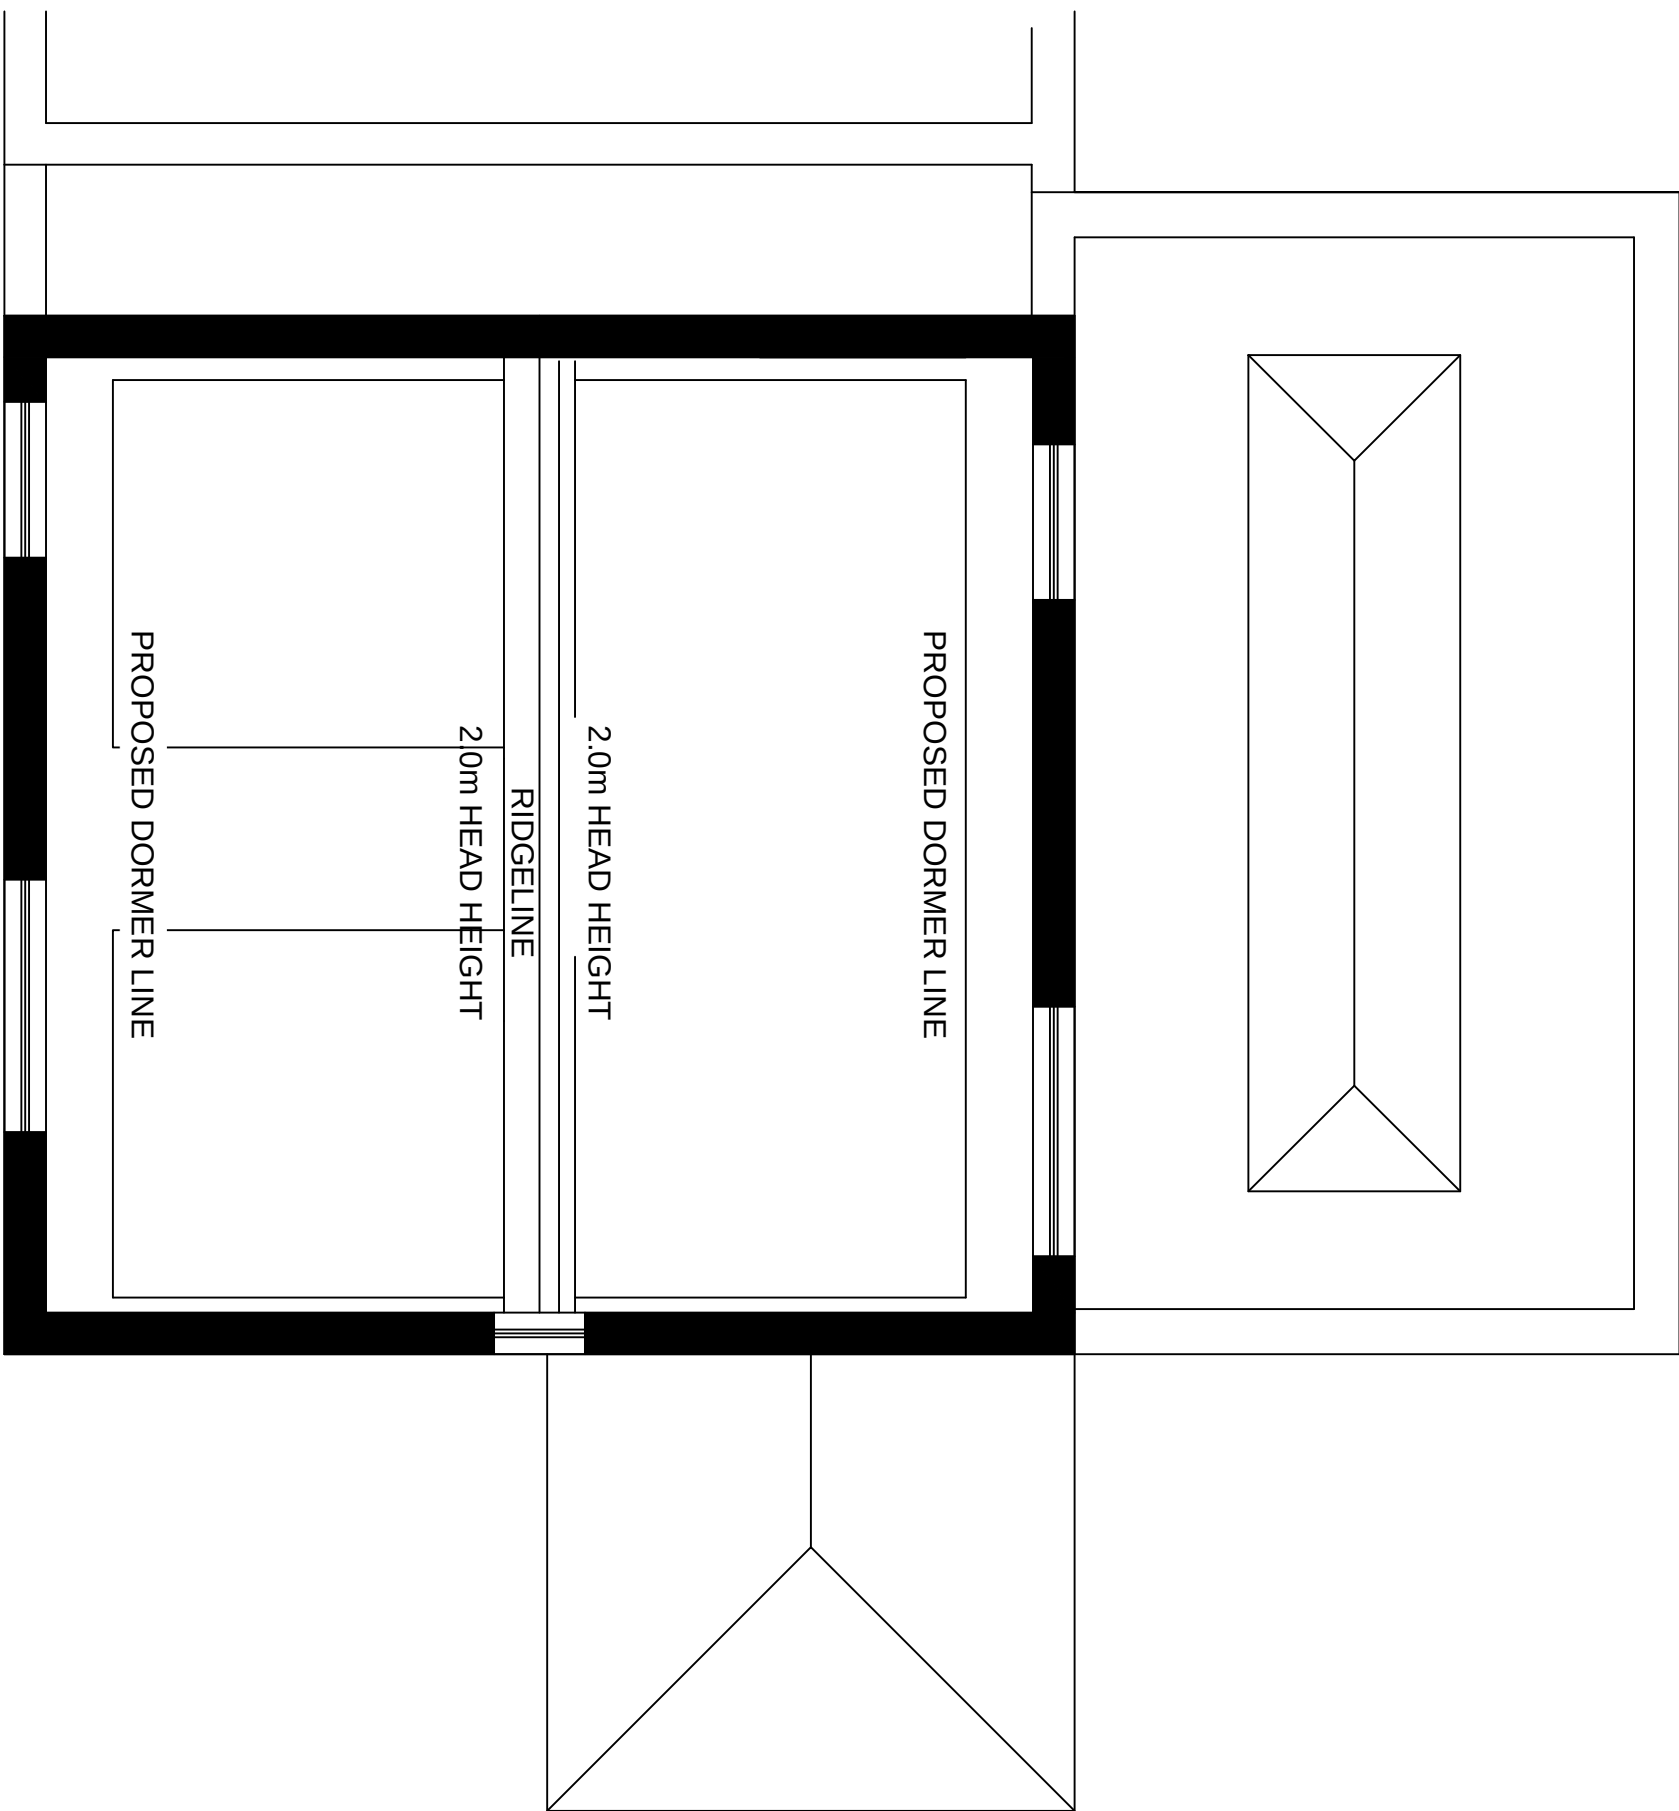

PROPOSED ROOF LAYOUT.

P2		DIMENSIONS AND SCALE ADDED.		10.03.2021	VPR
P1		PLANNING ISSUE		18.01.2021	VPR
Rev	Amendments			Date	Ints

AWK Engineers Ltd
 Consulting Civil & Structural Engineers
 78 Christopher Way
 Liverpool
 L16 1JQ
 Tel: 07752 658709
 Email: office@awkengineers.co.uk
 Website: www.awkengineers.co.uk

Project
 PROPOSED EXTENSION &
 ALTERATIONS TO
 29 EDENHURST AVENUE
 LIVERPOOL

Drawing Title
 PROPOSED LAYOUTS

Drawn	VPR	Checked	AC
Date	JAN 2021	Scale	1:25 & 1:10

Drawing No.	10012-V1-XX-S-104	Rev.	P2
-------------	-------------------	------	----