

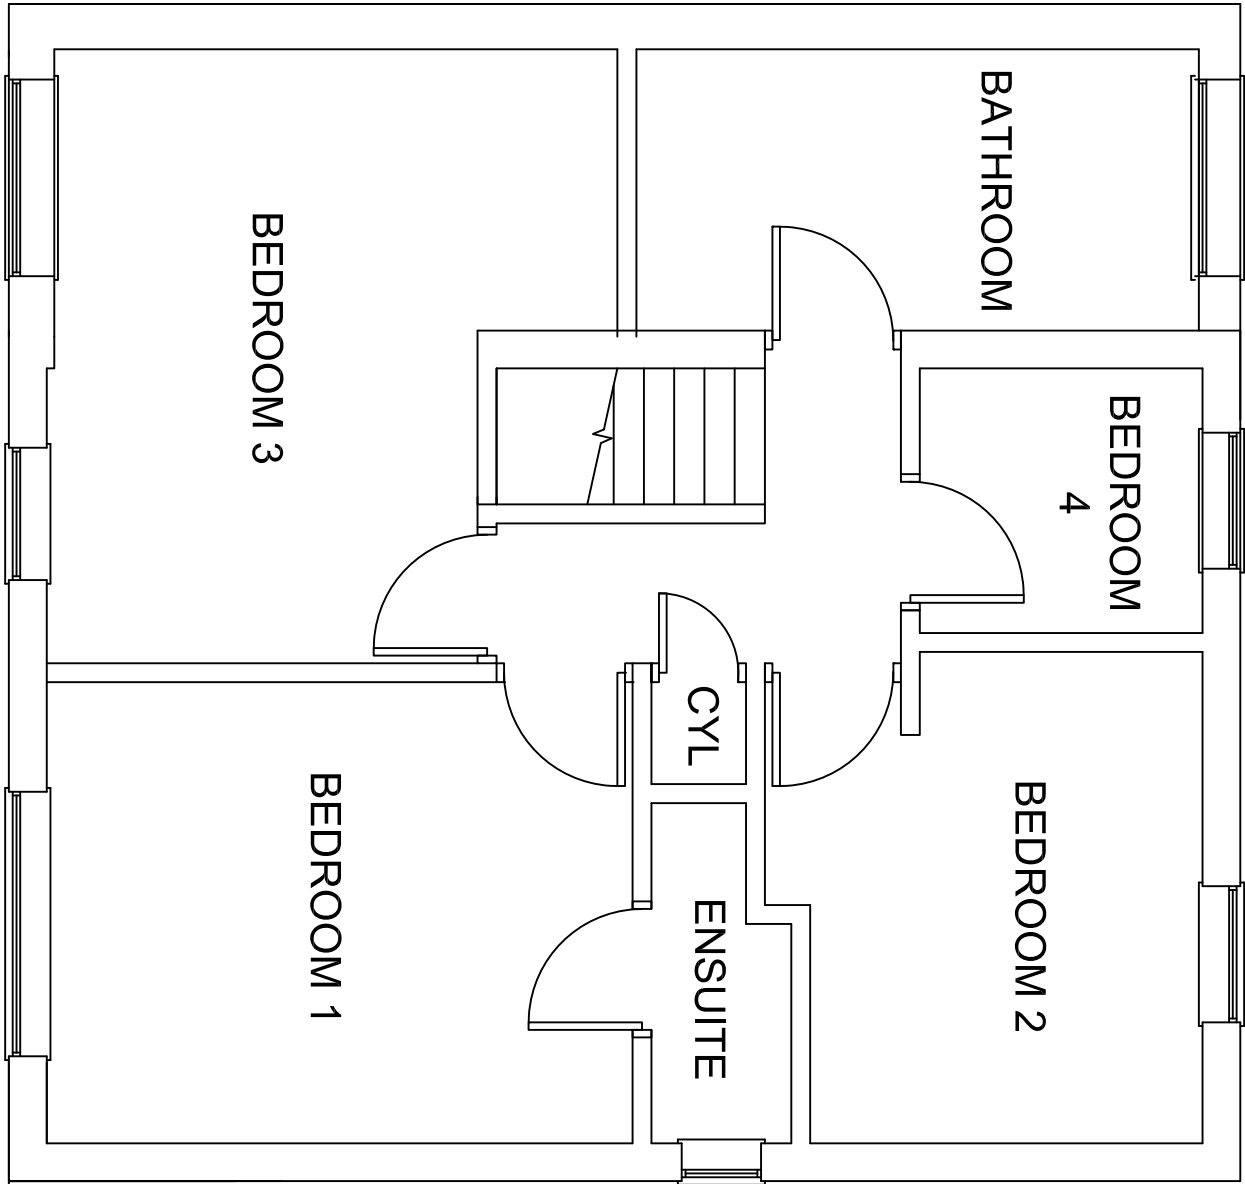


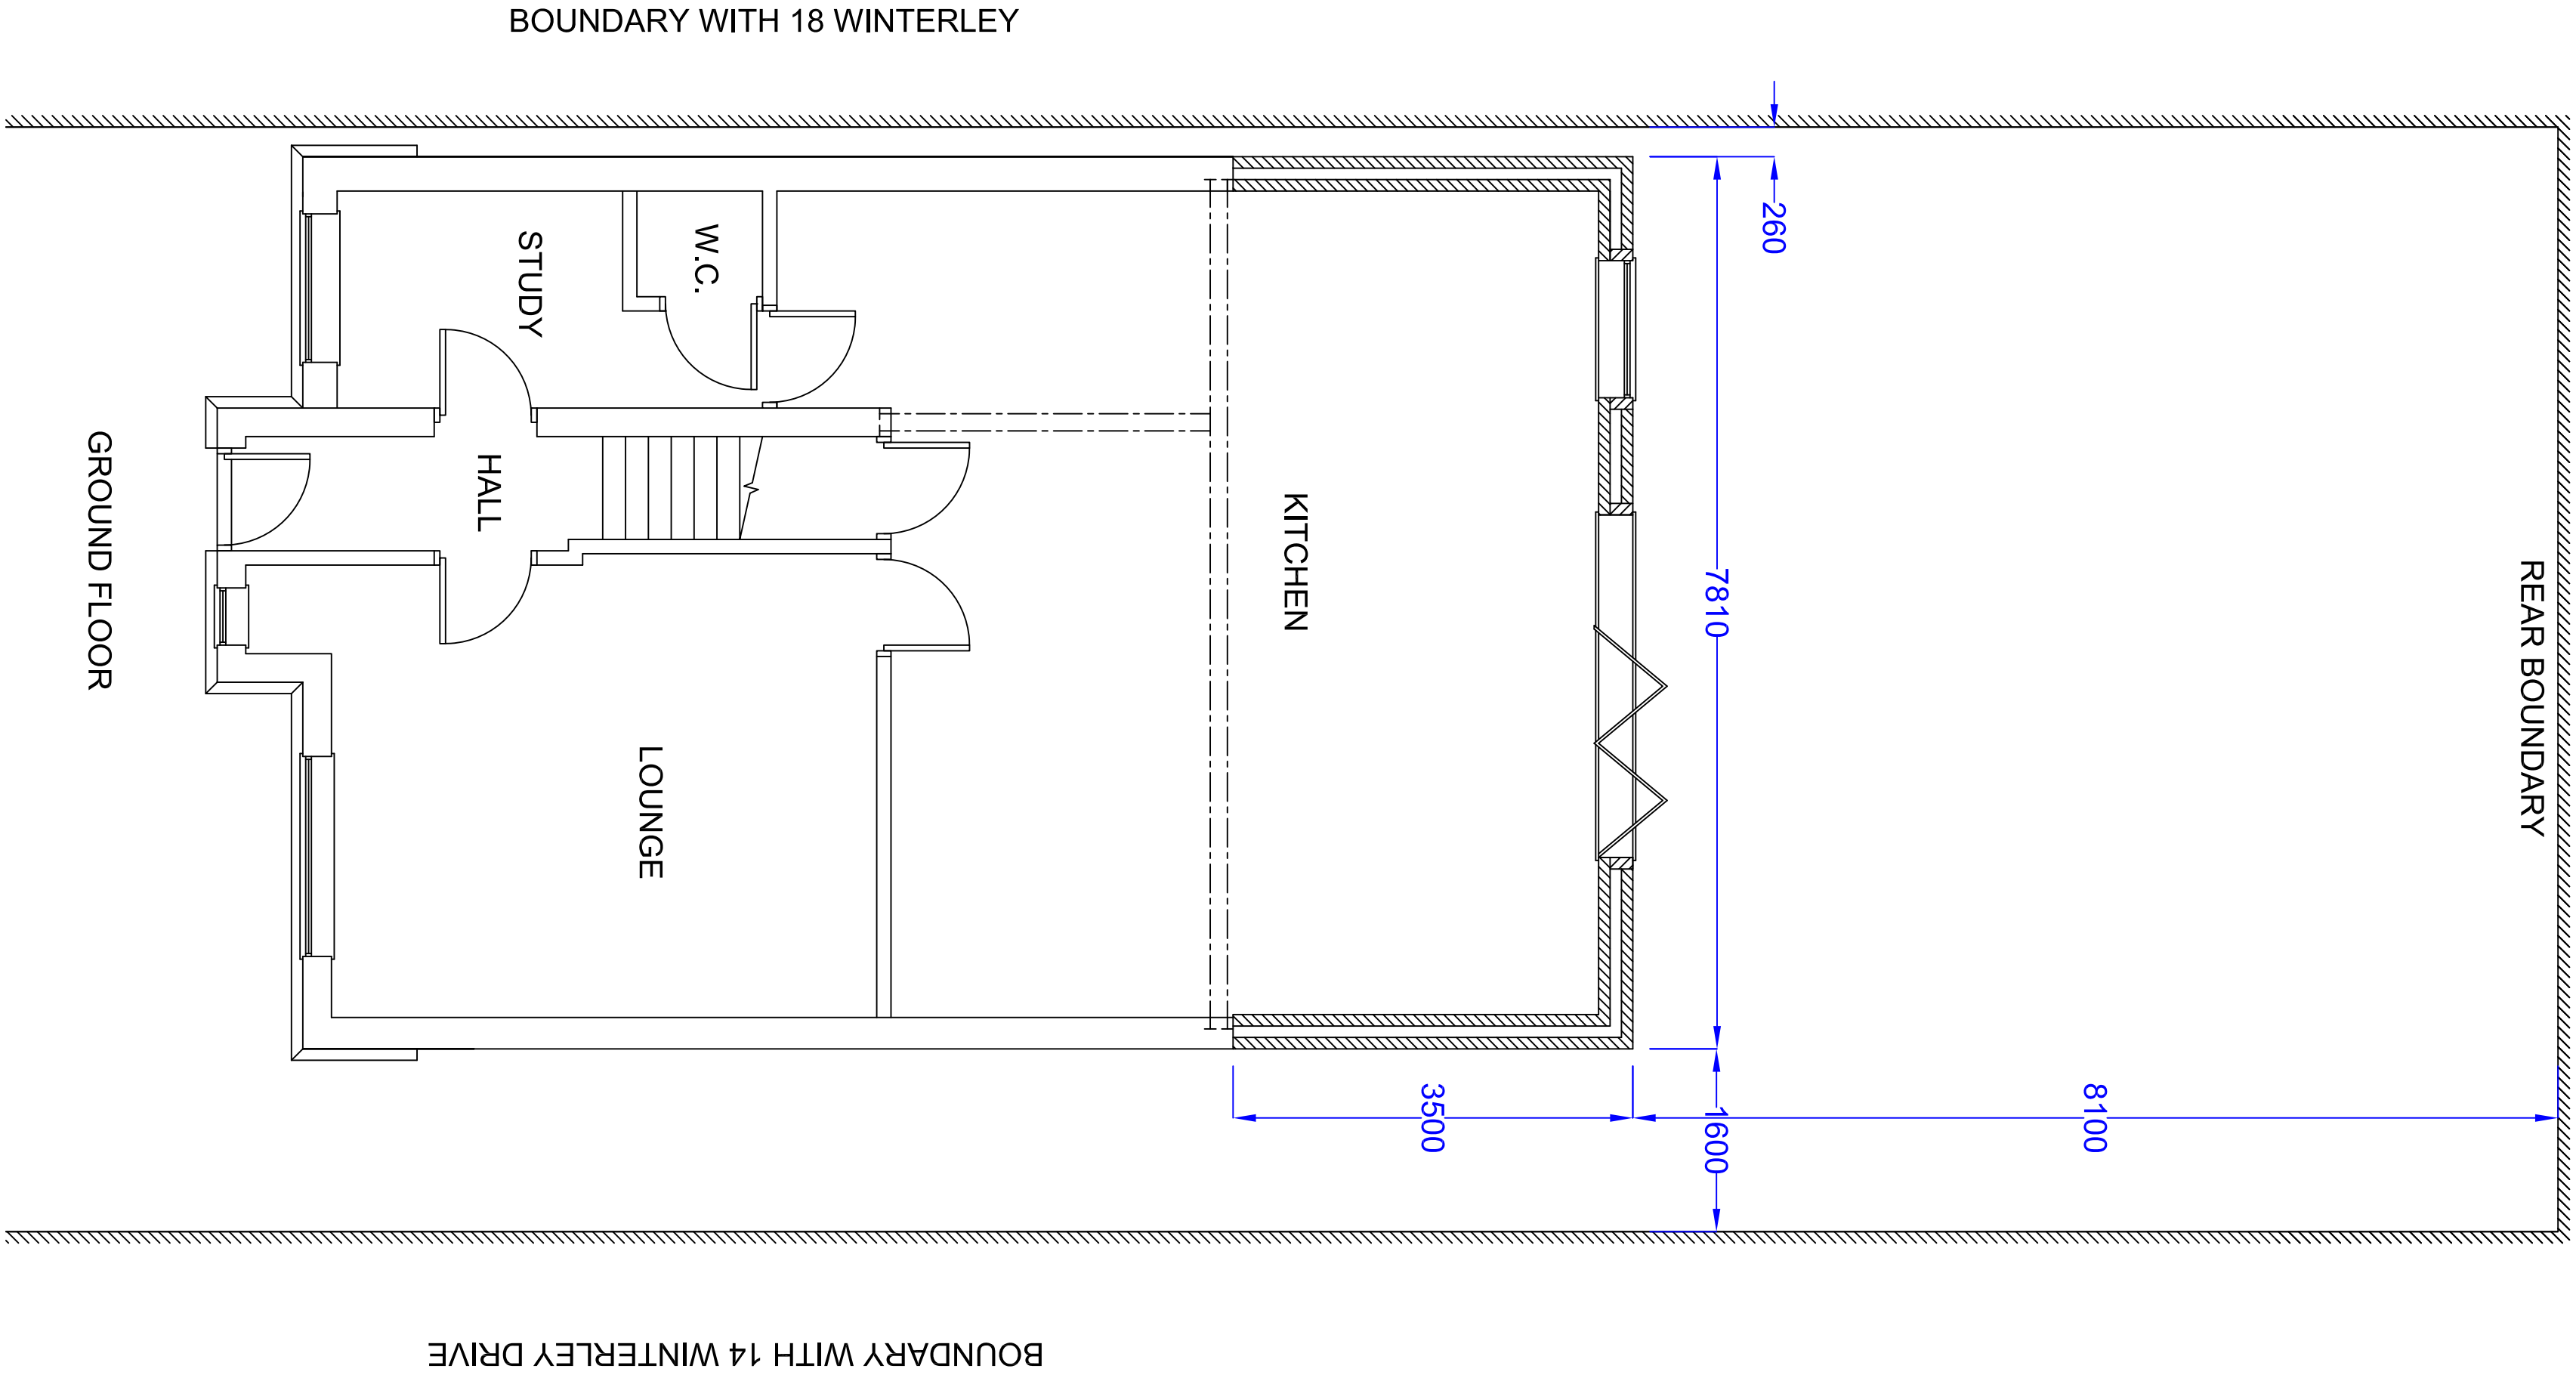

PROPOSED FLOOR PLANS

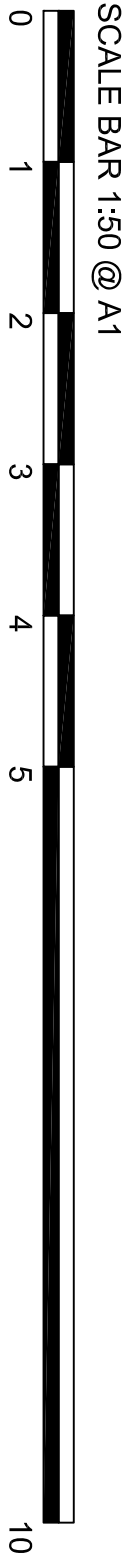

TITLE	NAME:	DOCUMENT REFERENCE:	UNITS:	DATE:
PROPOSED SINGLE STOREY REAR EXTENSION	KETH PENNANT	PLAN2	MM	
ISSUE 2 : REVISED DIMENSIONS, SCALE BAR & DOC REF ADDED	ADDRESS:	16 WINTERLEY DRIVE, HALEWOOD, L26 9YH	SCALE:	
			1:50 @ A1	MAR 2021