
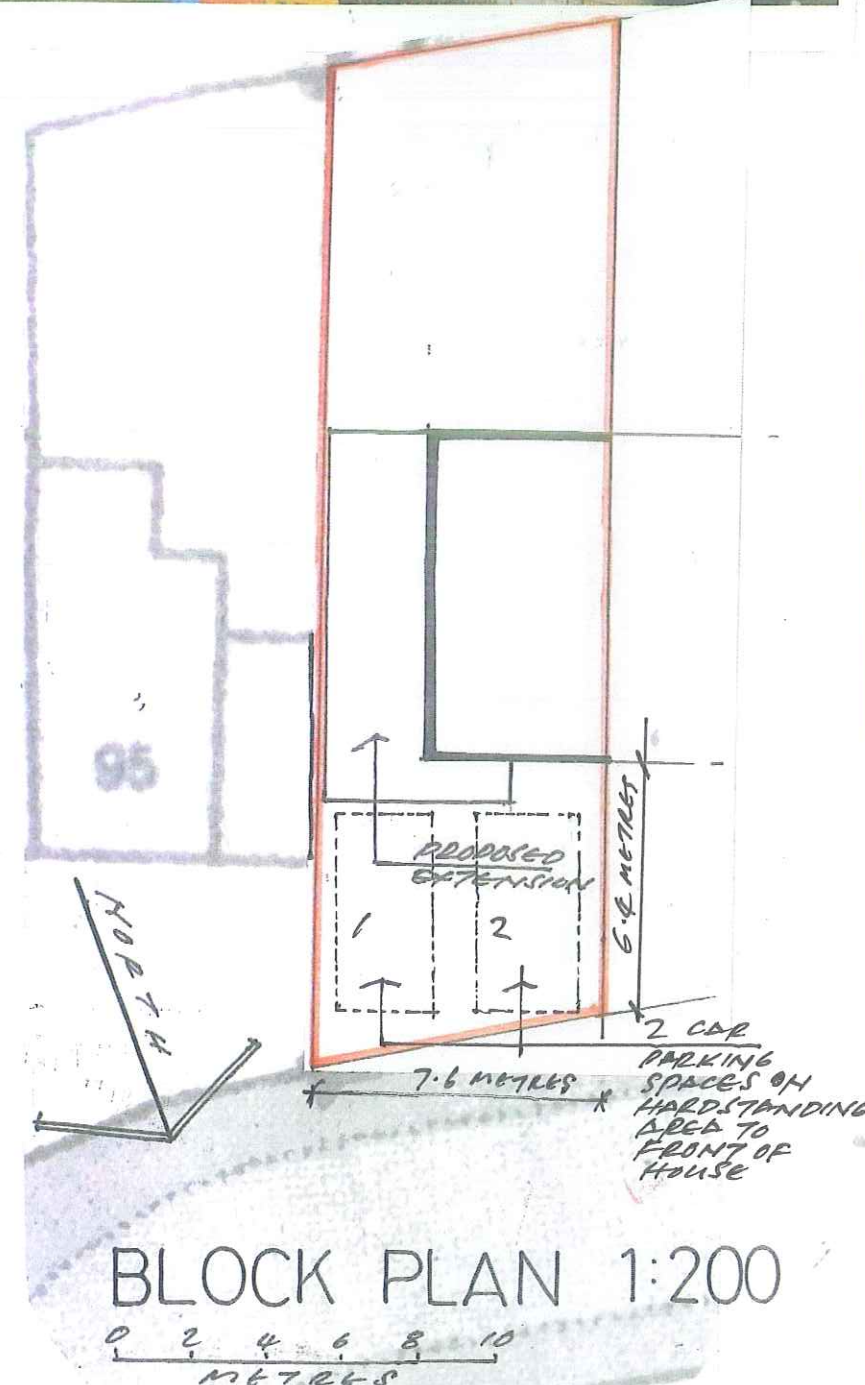


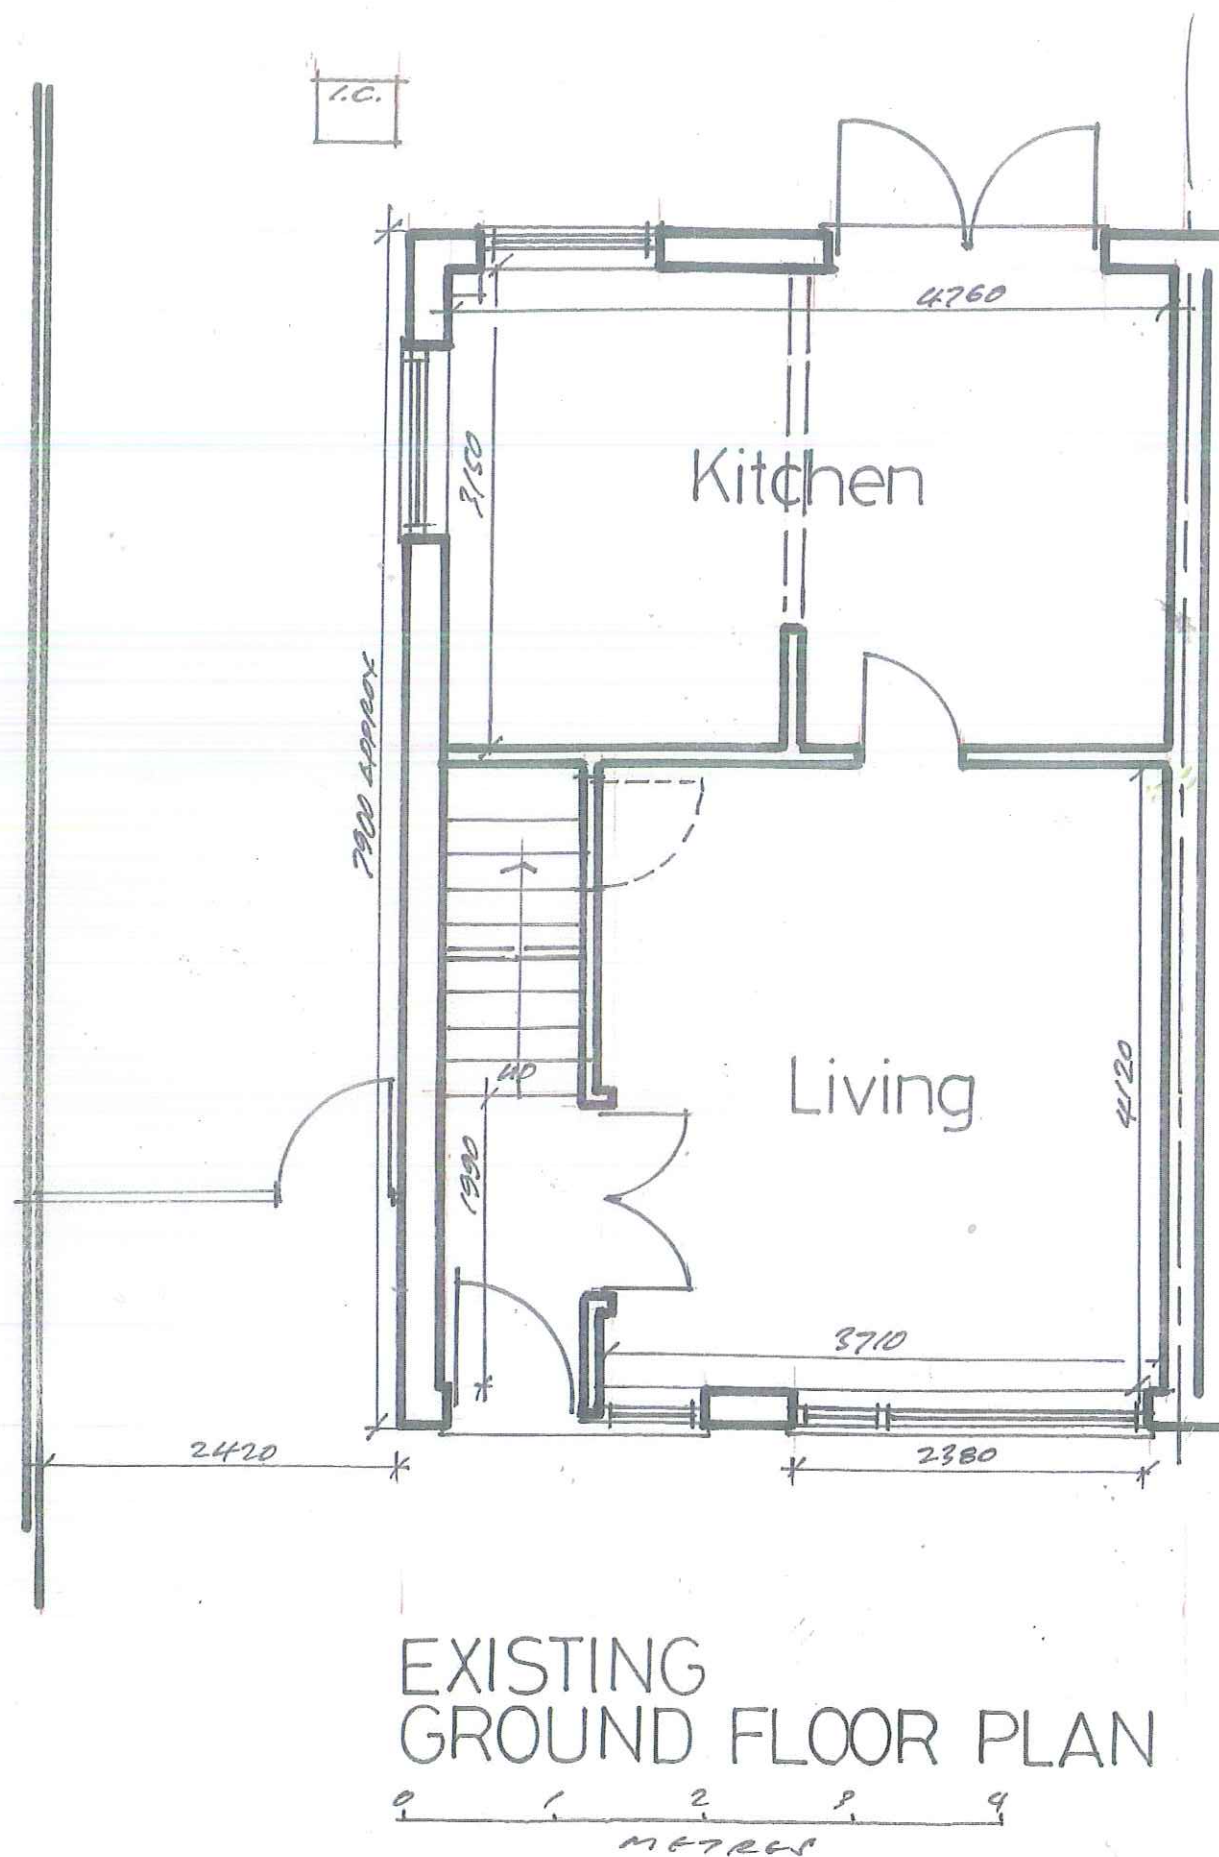

Notes	
Issue	APRIL 2021
Client	✓
Structural Engineer	
Project Manager	
Building Contractor	
QS	
Fire Officer	
Planning	✓
Building Control	
Revisions	
Δ	8/7/21 HARD STANDING AREA SHOWN TO BLOCK PLAN
Contract	
EXTENSION TO 95 TRISPEN CLOSE, HALEWOOD, L26-74R	
Drawing Title	
EXISTING PLAN	
John J. White Architect B.A. Dip. Arch. A.R.B. 39 Mersey Road Liverpool L17 6AG Tel/Fax 0151 474 4701 Mob 07711 506988 Email john.white39@blueyonder.co.uk	
Scale	Date
1:50	APRIL 2021
Drawing number	revision
1	A