



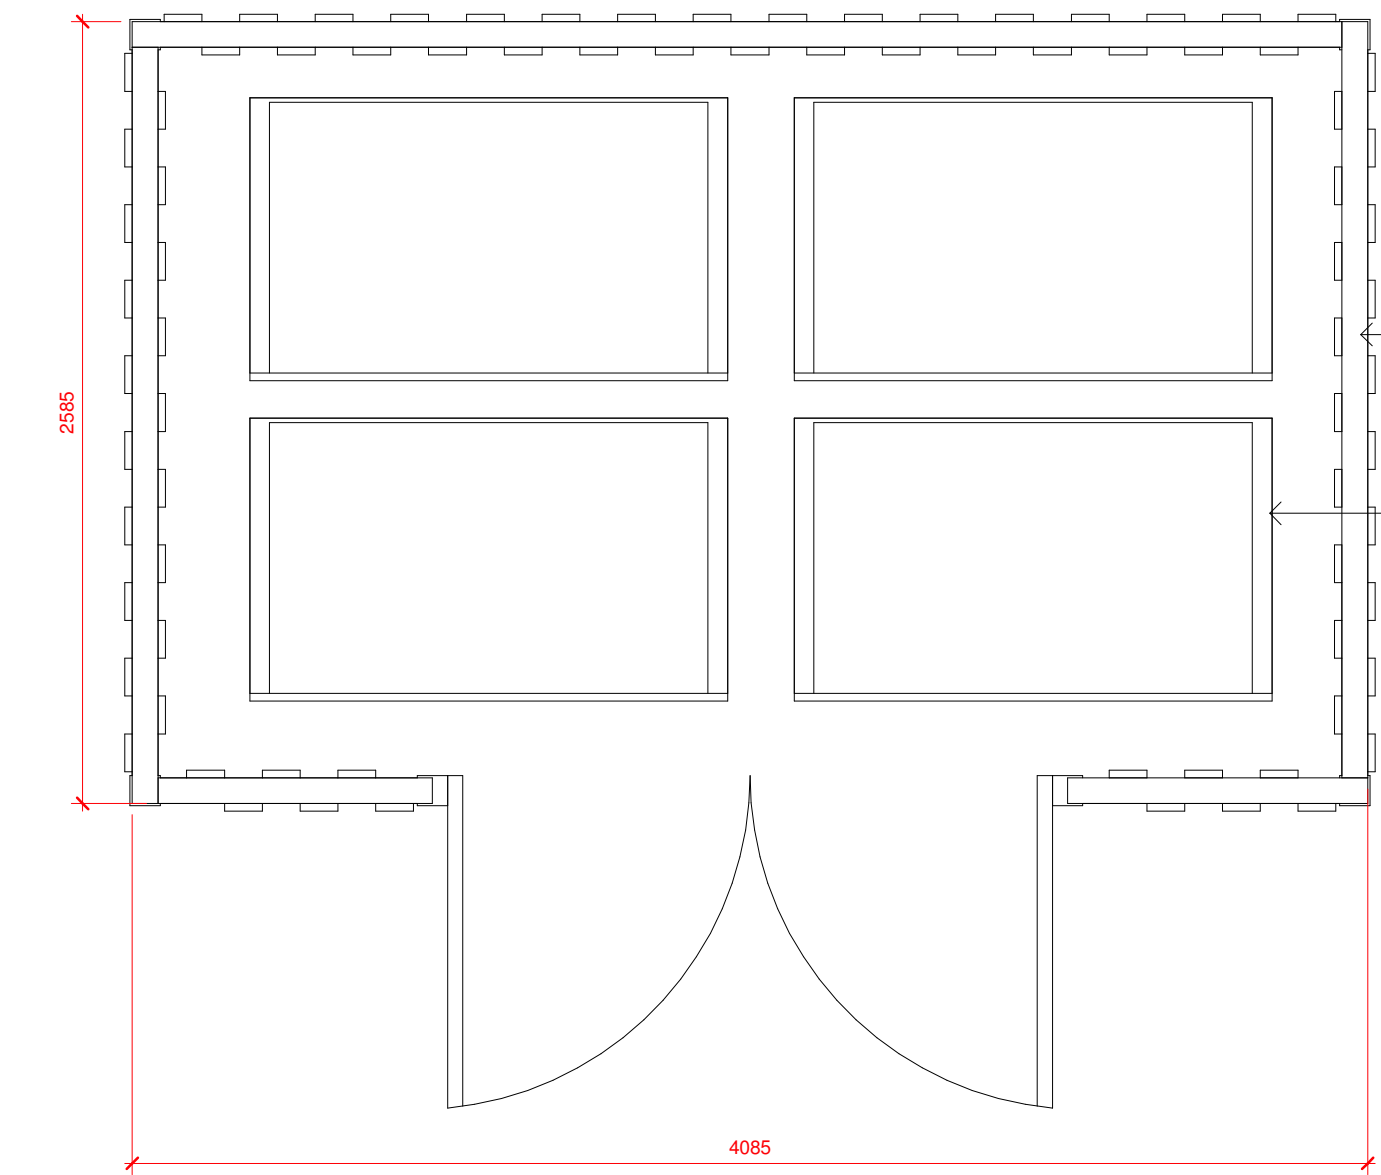


1 Bin Store Plan View
1 : 25

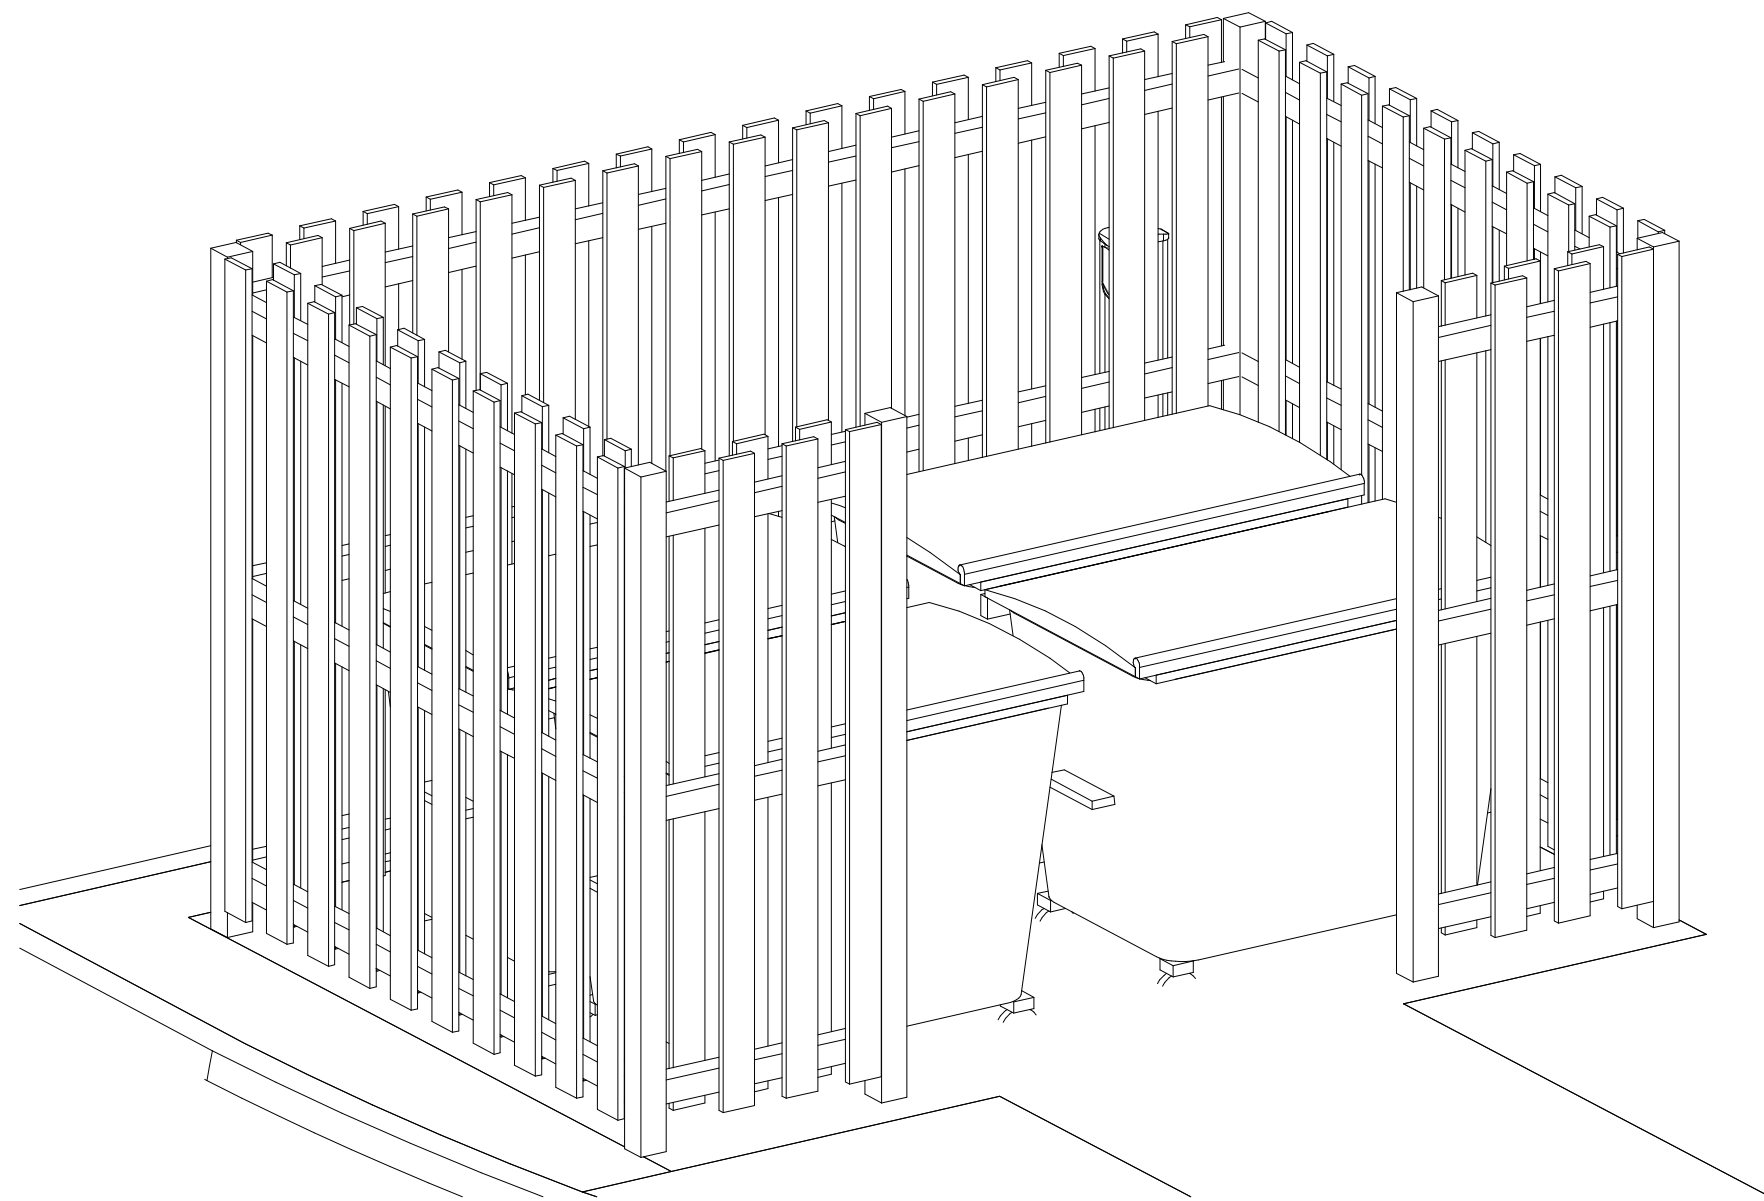

2 3D View Bin Store

Bin store


Close board timber fenced bin stores 1800mm high with double gate and supplied with a self closing "slam to lock" gate sat on tarmac for level access.

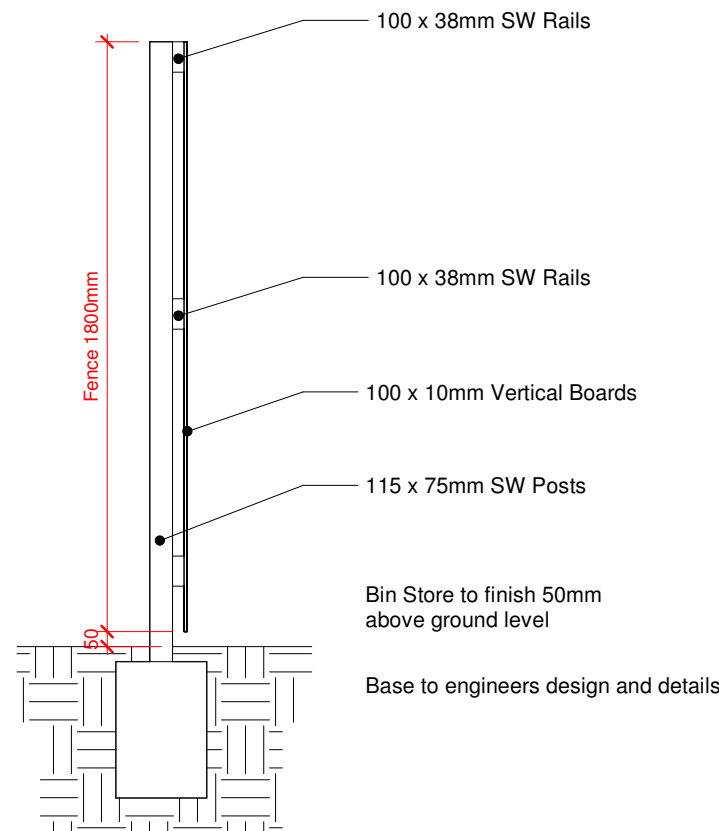

Bin Store Fencing Section

Legend:

- 2.4m High Anticlimb Fence PPC Green
- 2.4m High Sport Mesh Fence
- Timber Knee Rail

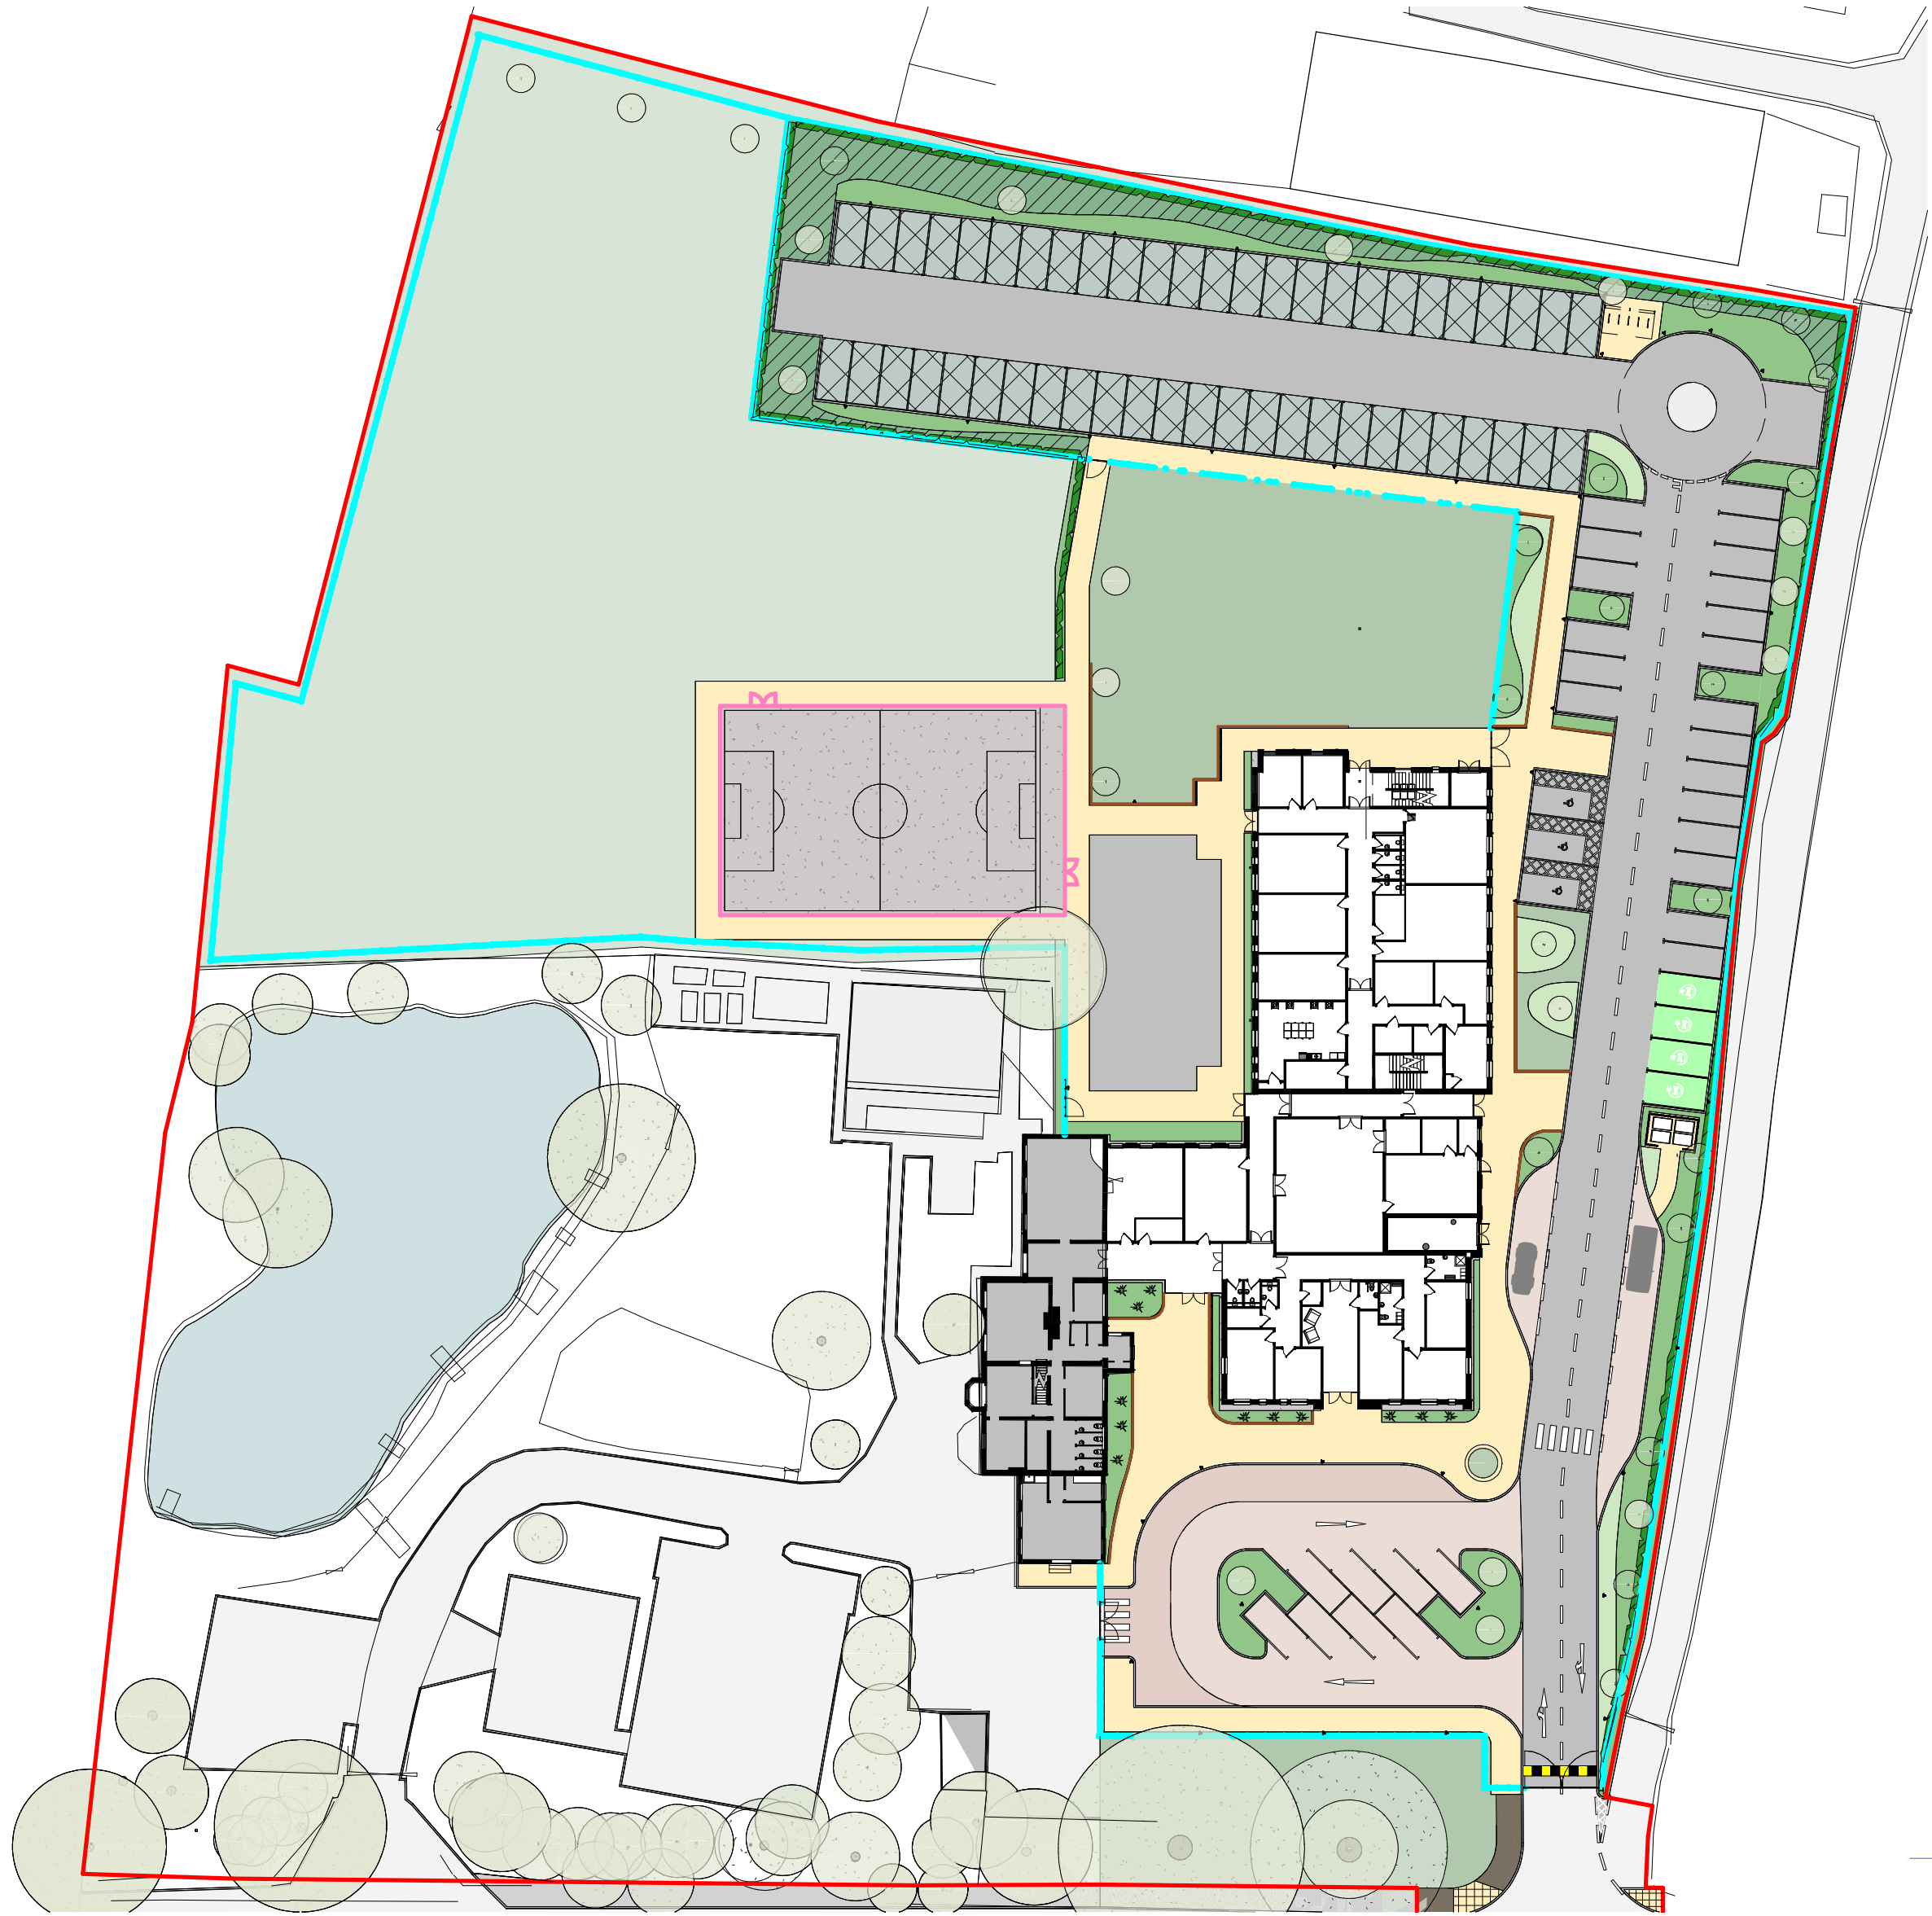

4 05-ZZ_Cycle Shelters_Bin Stores_Boundary Treatments
1 : 500

Proposed Cycle Shelter

3D View Coventry Cycle Shelter BXMW/COV/CAN



Standard Unit Dimensions

Width: 4100mm
Height: 2200mm

Length with Capacities

4100mm 10 cycles

Features


Robust modular construction
Load bearing purlins
Welded end frames
Made from heavy-duty mild steel box section
Assembled with anti-tamper high strength bolts
Hot dip galvanized to BS EN ISO 1461:2009
Weather resistant cladding

Colours/Finishes TBC



Proposed Paladin Perimeter Fence

3D View 2.4m High 358 Sport Mesh Security Fencing

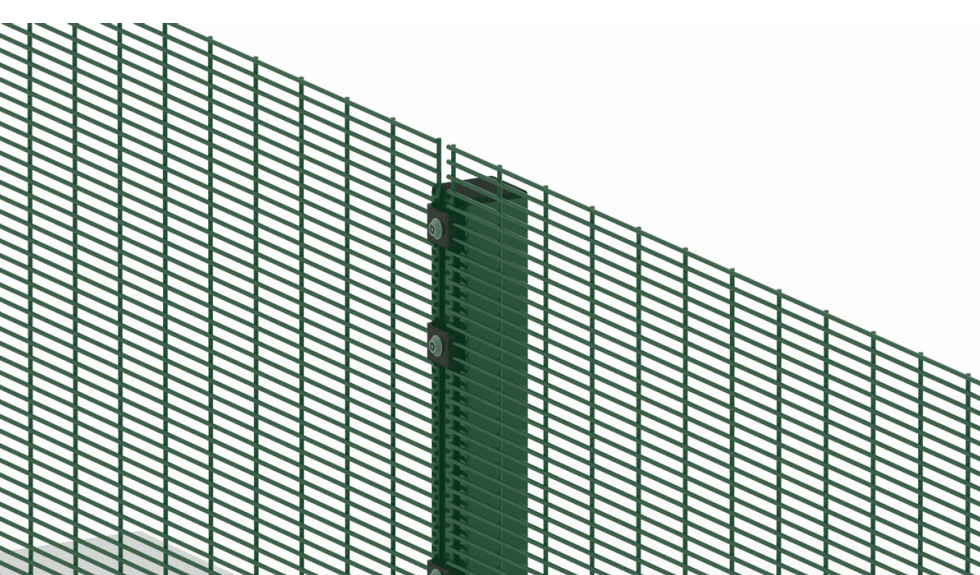

Colours/Finishes



Specification:

Dimensions
Bay Width: 2515mm
Height (Front): 2400mm

Finishes
Pre - Galvanised Steel

Proposed 2.4m High Sport Mesh Fence

3D View_Procter Fence



Colours/Finishes



Gates colour to match fence and posts.

Specification:

Dimensions
Bay Width: 2500mm
Height (Front): 2400mm

Finishes
Mesh and Posts - Galvanised and Polyester Coated Steel

Post section vary from 60x40 to 100 by 50mm depending on height.
Mesh Size The apertures of the mesh will be 200 by 50mm with an option of either a standard 6mm wire or the heavy duty 8mm wire.

Proposed Timber Knee Rails - Jackson Fencing

Diamond Rail / Knee Rail Fencing

3D View



Colours/Finishes

Planned finish
Galvanised strap for longer life

Specification:

Posts: 0.9mm high
Rail: 1800 mm long
Accessories: Galvanised strap

With birds mouth top, 100 x 100 mm section, planned finish. Galvanised strap secured to post with 50 mm nails.

Rails for diamond / knee rail fencing are 75 X 75mm (posts are set at 1.35m centres)

Drawing Status

PLANNING

This drawing is © C4 Projects and is not to be copied, reproduced or re-distributed either in whole or in part without the prior written permission of the originator.

The originator shall have no responsibility for any liability, loss, cost, damage or expense arising from or relating to any use of this document other than for its intended purposes on this project.

This drawing shall be read in conjunction with all other relevant drawings, specifications and associated documentation. Any discrepancies, errors or omissions are to be reported to the originator before proceeding with work.

All dimensions are to be checked on site by the contractor prior to proceeding with any work. This drawing shall not be scaled to ascertain any dimensions, work to figured dimensions only.

DISCLAIMER

When this drawing is issued in CAD, it is an uncontrolled version issued for information only, to enable the recipient to prepare their own documents/ drawings for which they are solely responsible.

SOFTWARE INTEROPERABILITY
C4 Projects prepared this drawing using Autodesk® REVIT® Architecture.

C4 Projects does not accept liability for any loss or degradation of any information held in the drawing resulting from the translation from the original file format to any other file format or from the recipients reading of it in any other programme.

Hazard Identification

ref	hazard	date
-----	--------	------

P5	Red Line Boundary Amended	AW	07.06.21	JP
P4	Cycle Store Specification Updated	AW	26.04.21	JP
P3	Ownership Line Removed	AW	19.04.21	JP
P2	Bike Store Relocated, Fencing and Bike Store Specification Amended, Red Line Boundary Amended, Traffic Hump Added, Paving near the Main Entrance Extended, Tarmac Area near the Main Entrance to the Site Extended	AW	14.04.21	JP

P1	First Issue of Drawing	AW	31.03.21	JP
----	------------------------	----	----------	----

Rev	Revision Details	Drawn	Date	Checked
-----	------------------	-------	------	---------



Project Management • Architecture • Building Surveying • Cost Consultancy



Project
Lakeside School
Liverpool

Drawing Title

External Furniture & Boundary Treatments

Status Purpose of Issue

S2 SUITABLE FOR INFORMATION

Drawn by AW Created 31.03.21

C4 Job no. 20-034 Scale As indicated @ A1

Dwg no. 20034-C4P-AV-ZZ-DR-A-0506 Rev P5