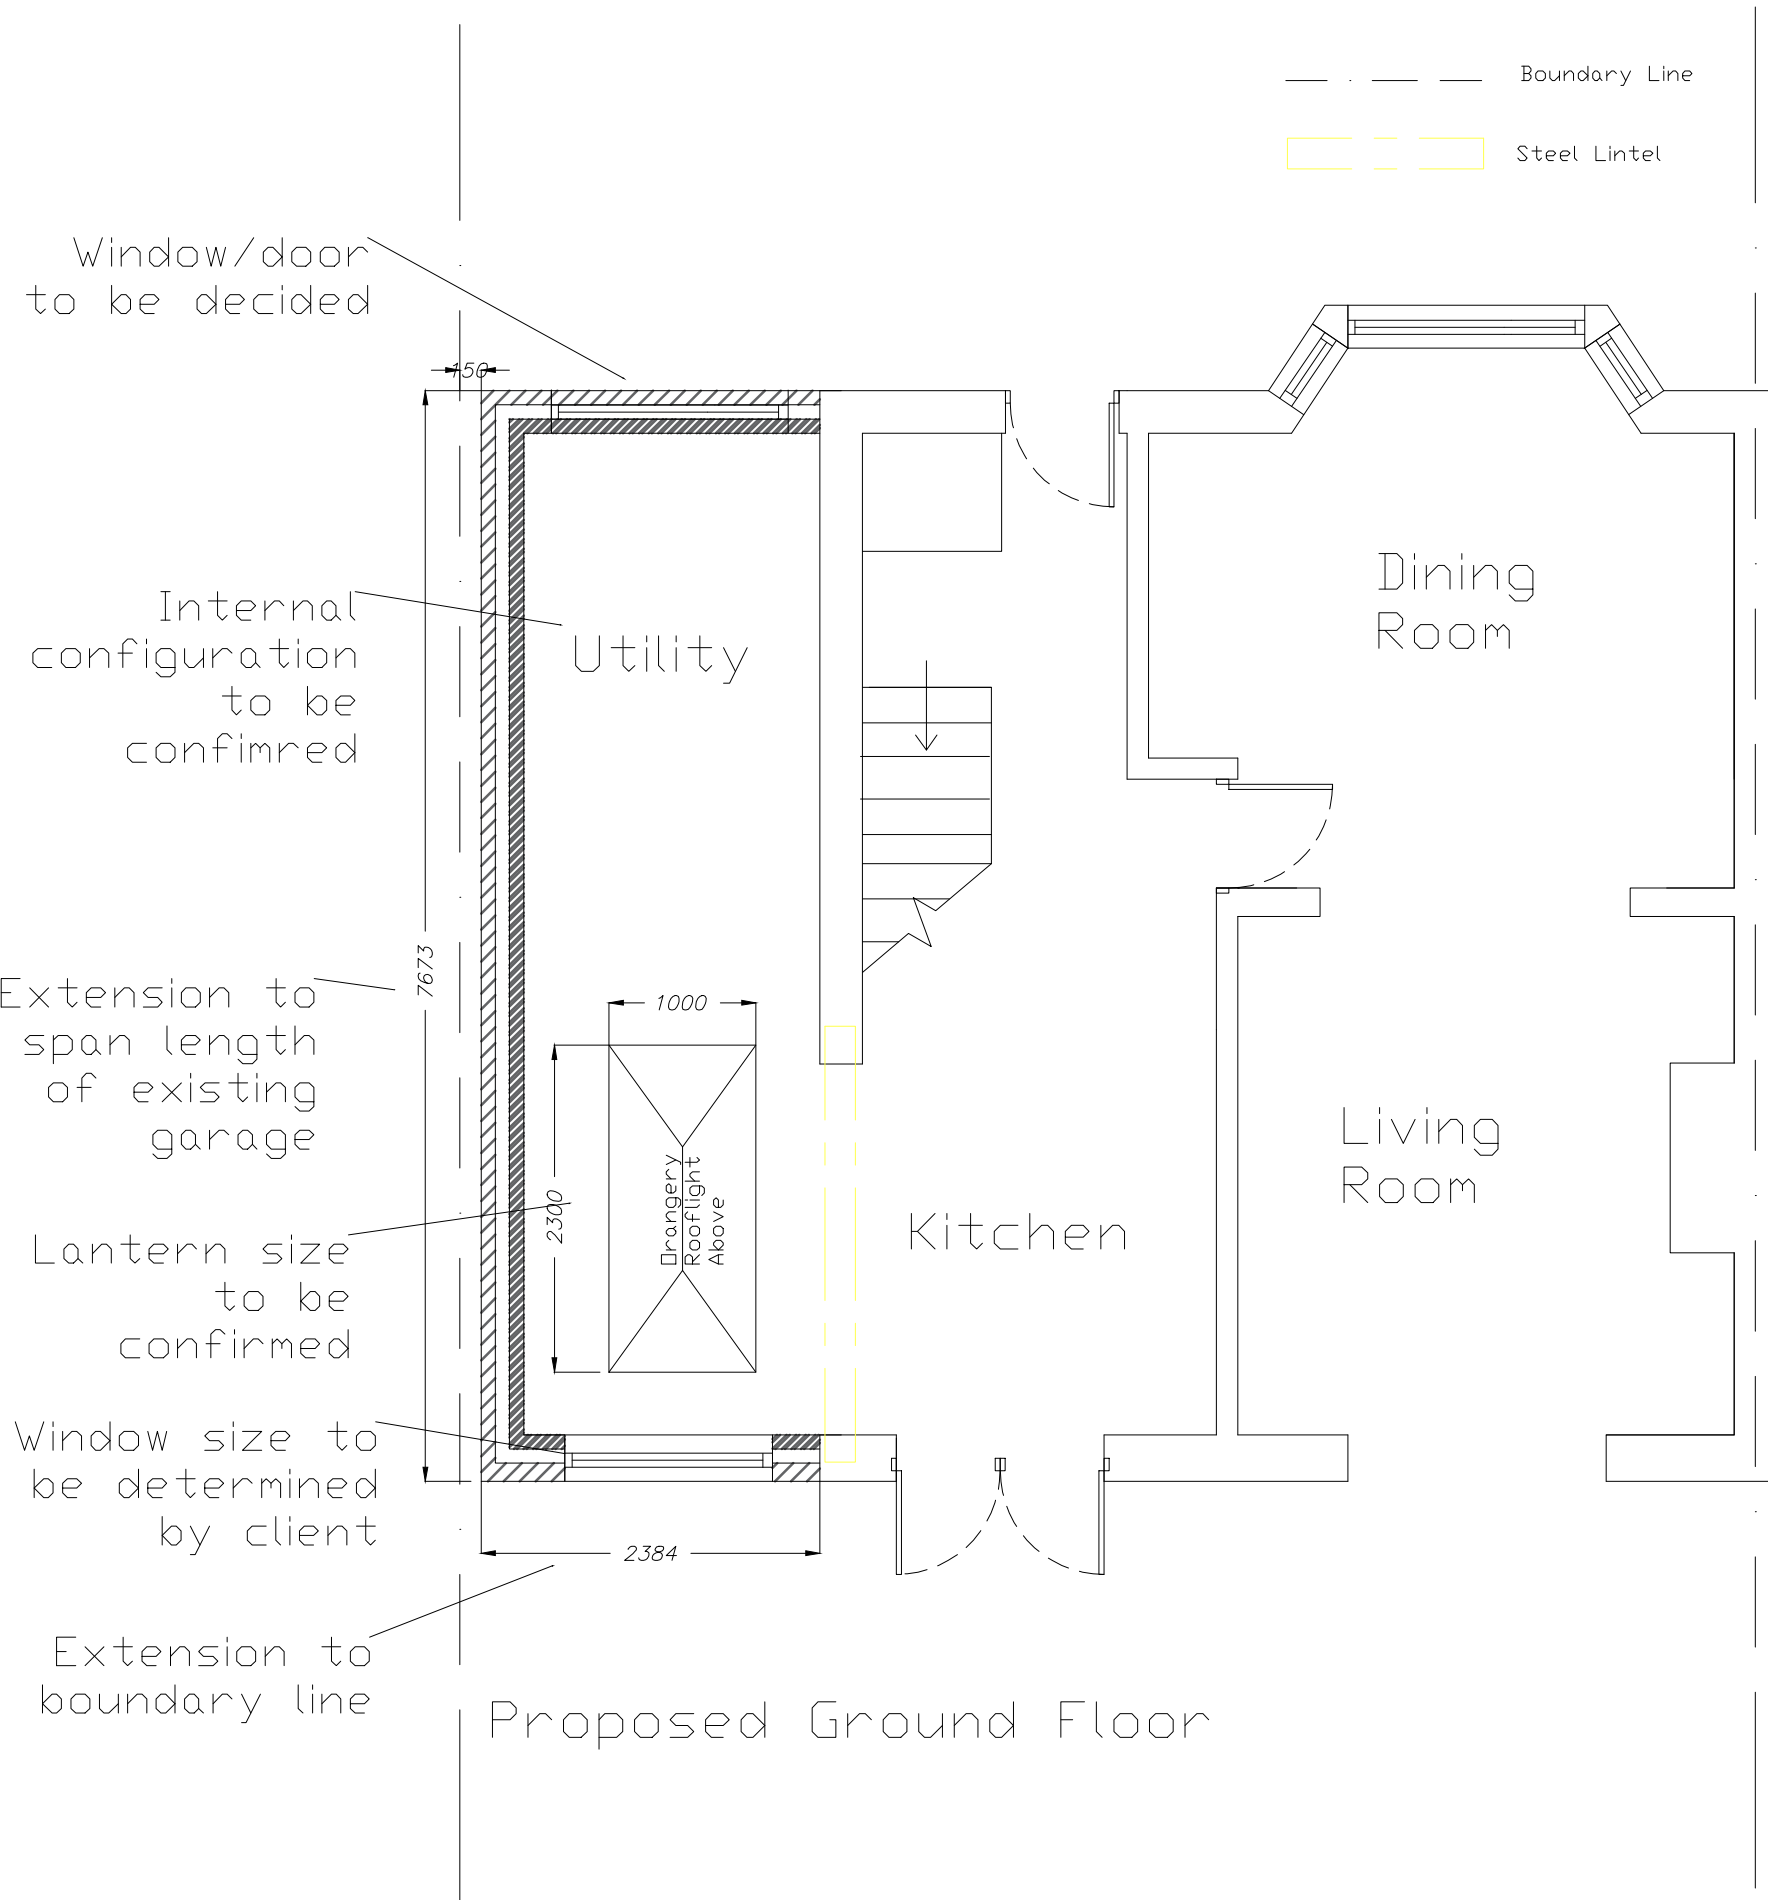
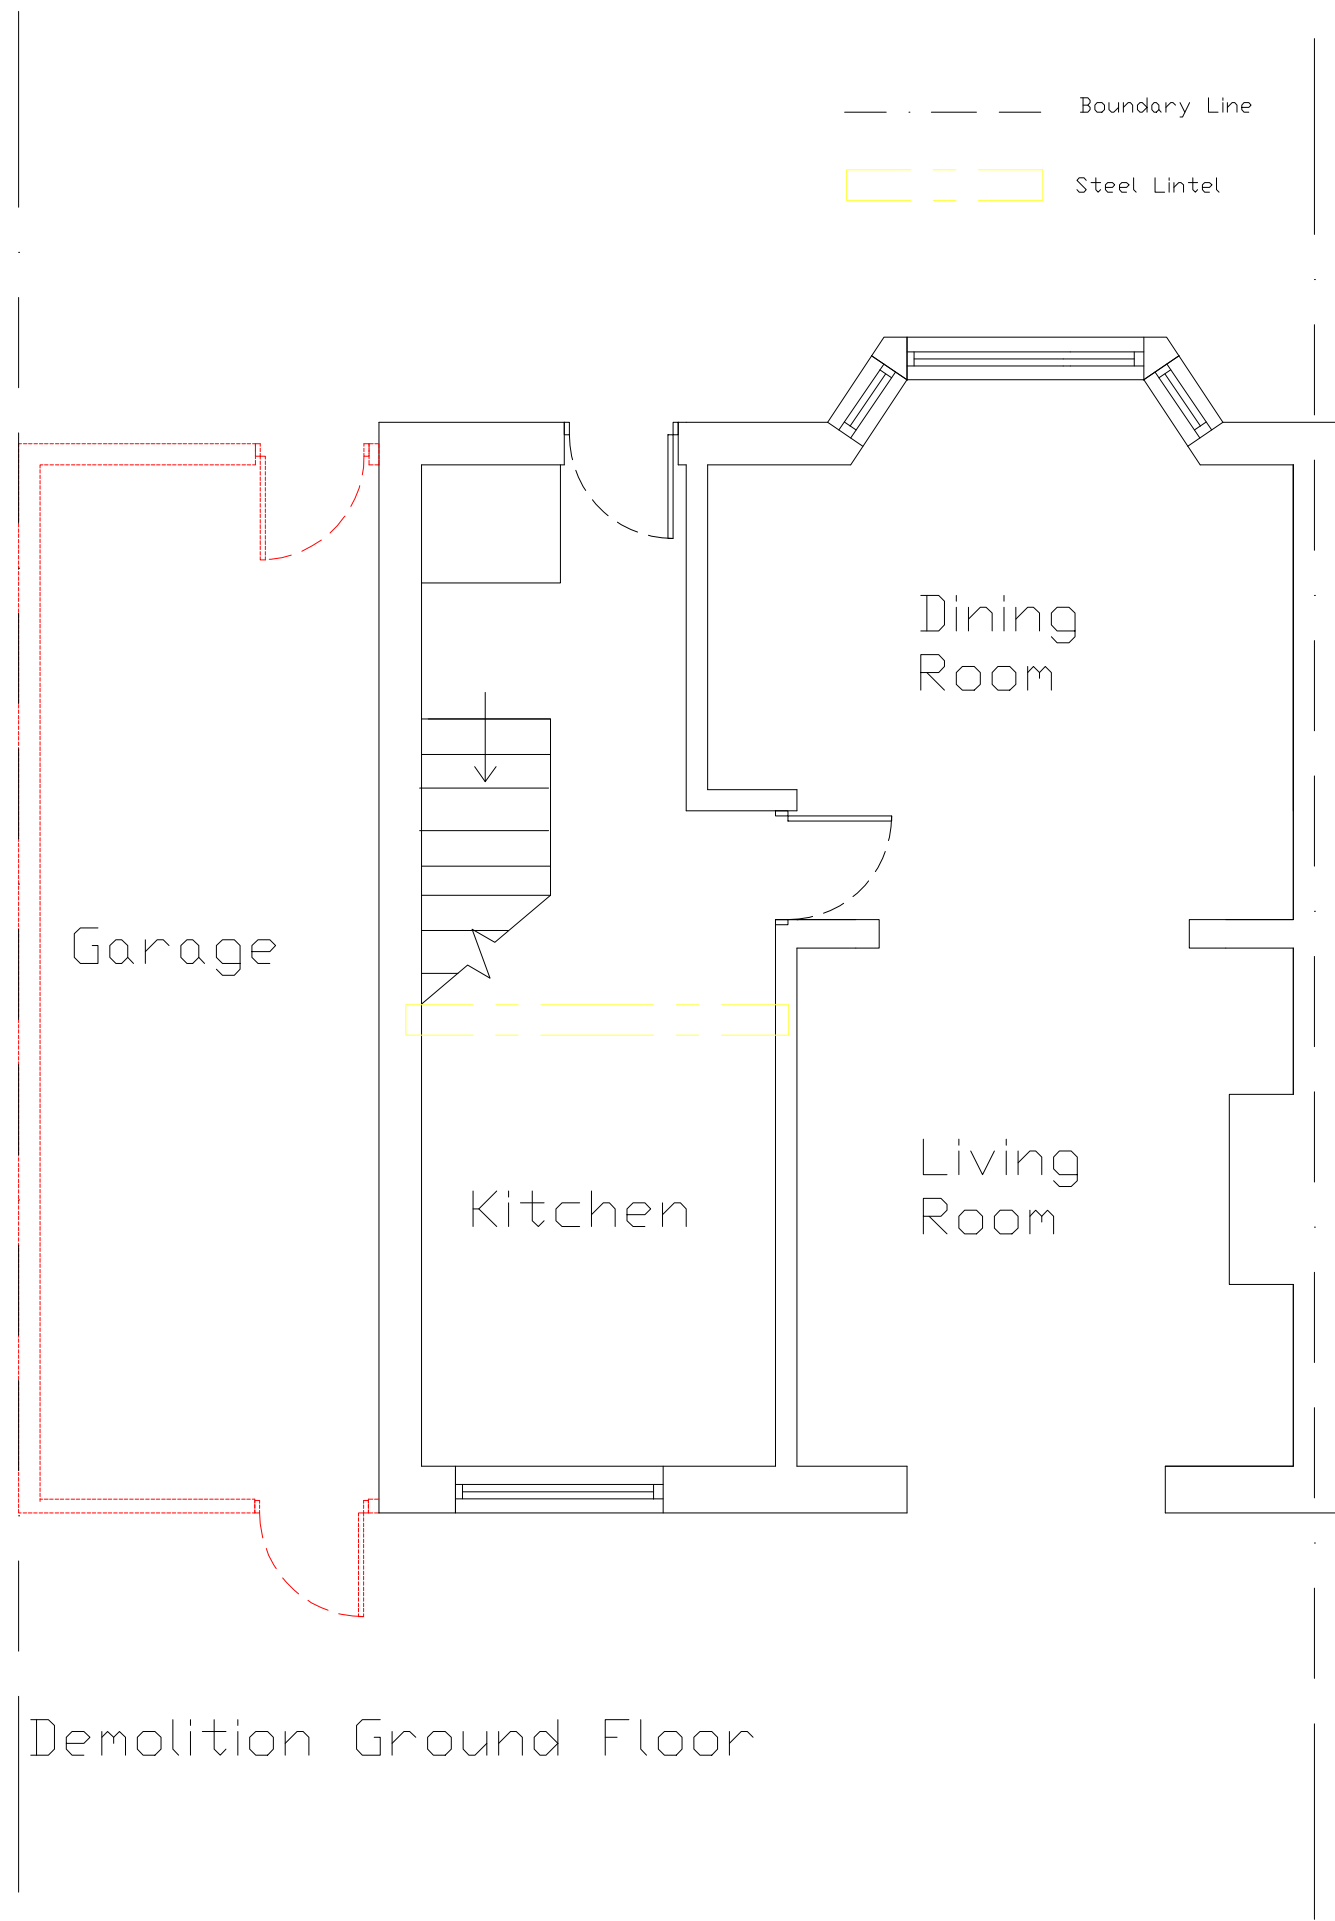
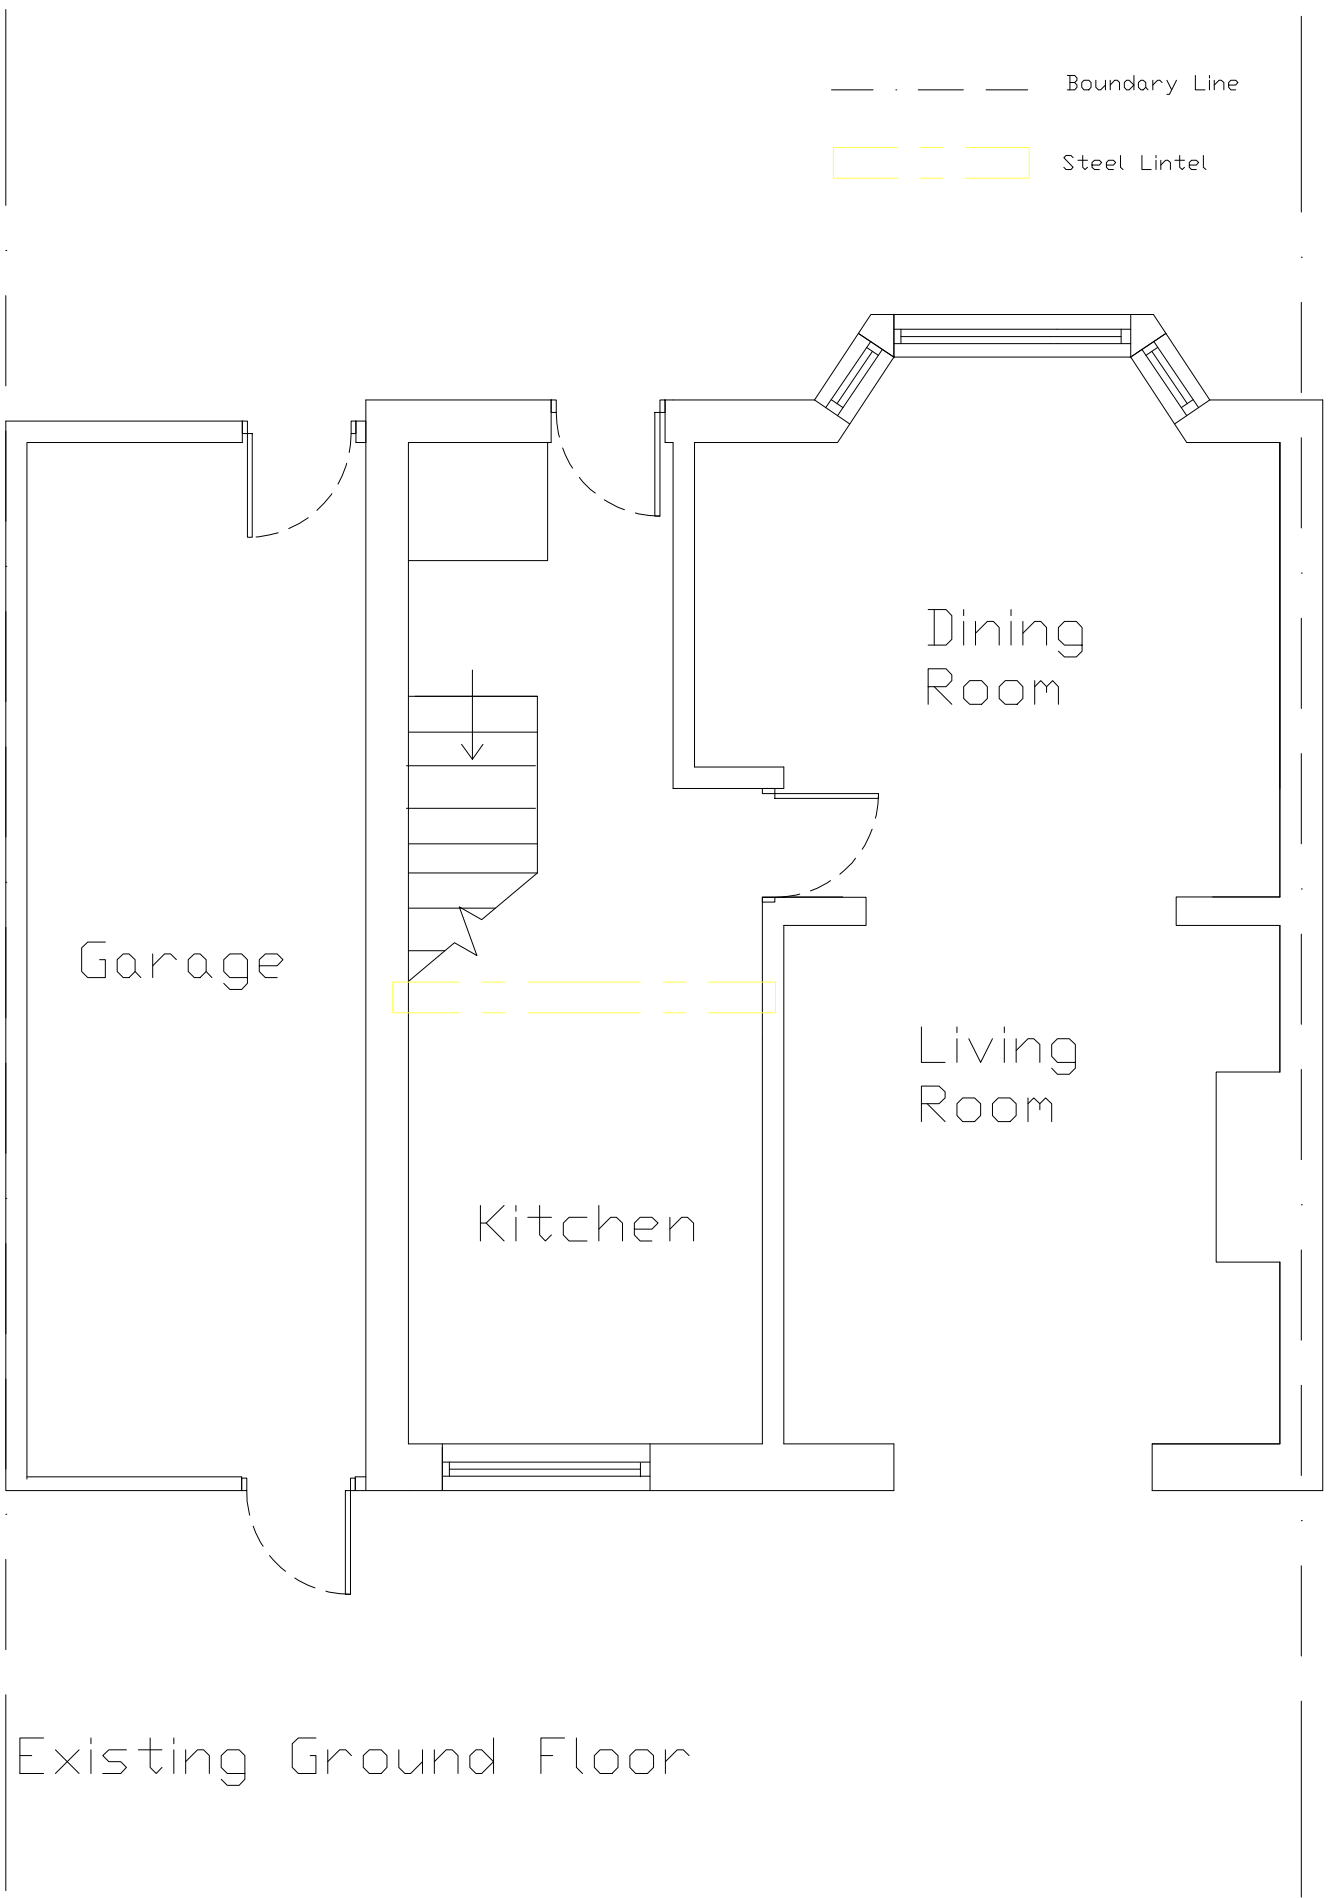


Client Mr Williamson 20 Primrose Drive, L36 8DW			
Project Proposed Side Extension With Orangery			
Drawing Title Ground Floor Existing/ Proposed Plan			
Drawn by DW	Checked by Client	Date 15.04.2021	
Status PRELIMINARY	Scale @ A1		1:50
Job no. 110	Dwg.no. P01	Rev. A	