



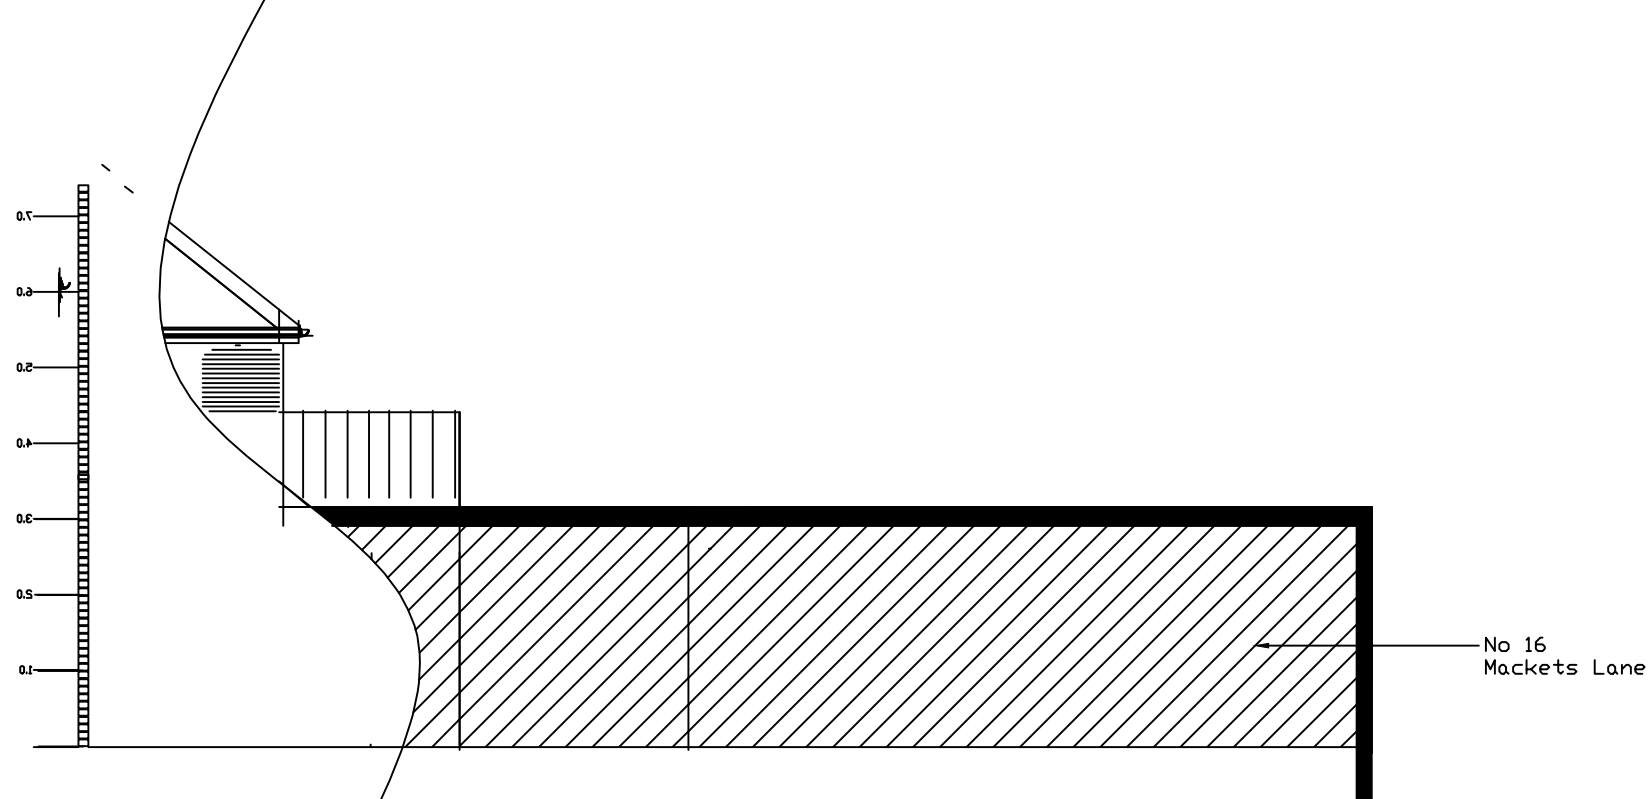

EXISTING SIDE ELEVATION
as seen from No 16 Mackets Lane
Scale 1:100

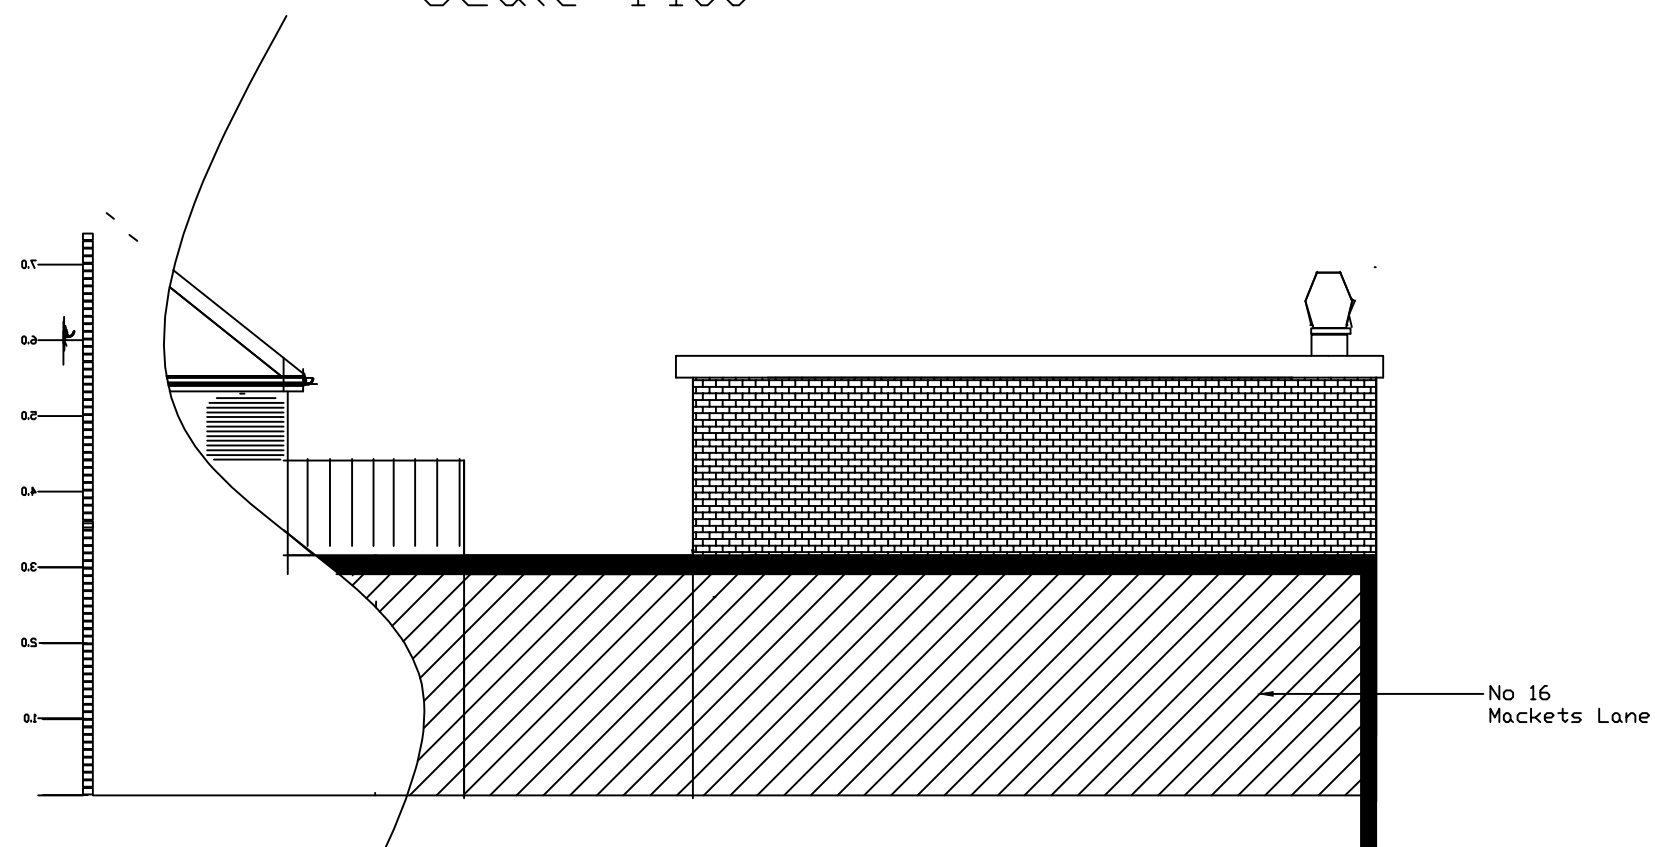

PROPOSED SIDE ELEVATION
as seen from No 16 Mackets Lane
Scale 1:100

Location: 18-20 Mackets Lane,
Hunts Cross, Liverpool

clients: Shop Express Ltd

project: Part single part two
storey rear extensions
& convert part of the
shop into diner/multi
kitchens

drawings: EXISTING & PROPOSED
SIDE S-E Elevations

drawing no.: W.25/17/10	scale: 1:100
----------------------------	--------------

	date: June 2026
--	-----------------

GEO-NEO UK Ltd Architectural Co.