


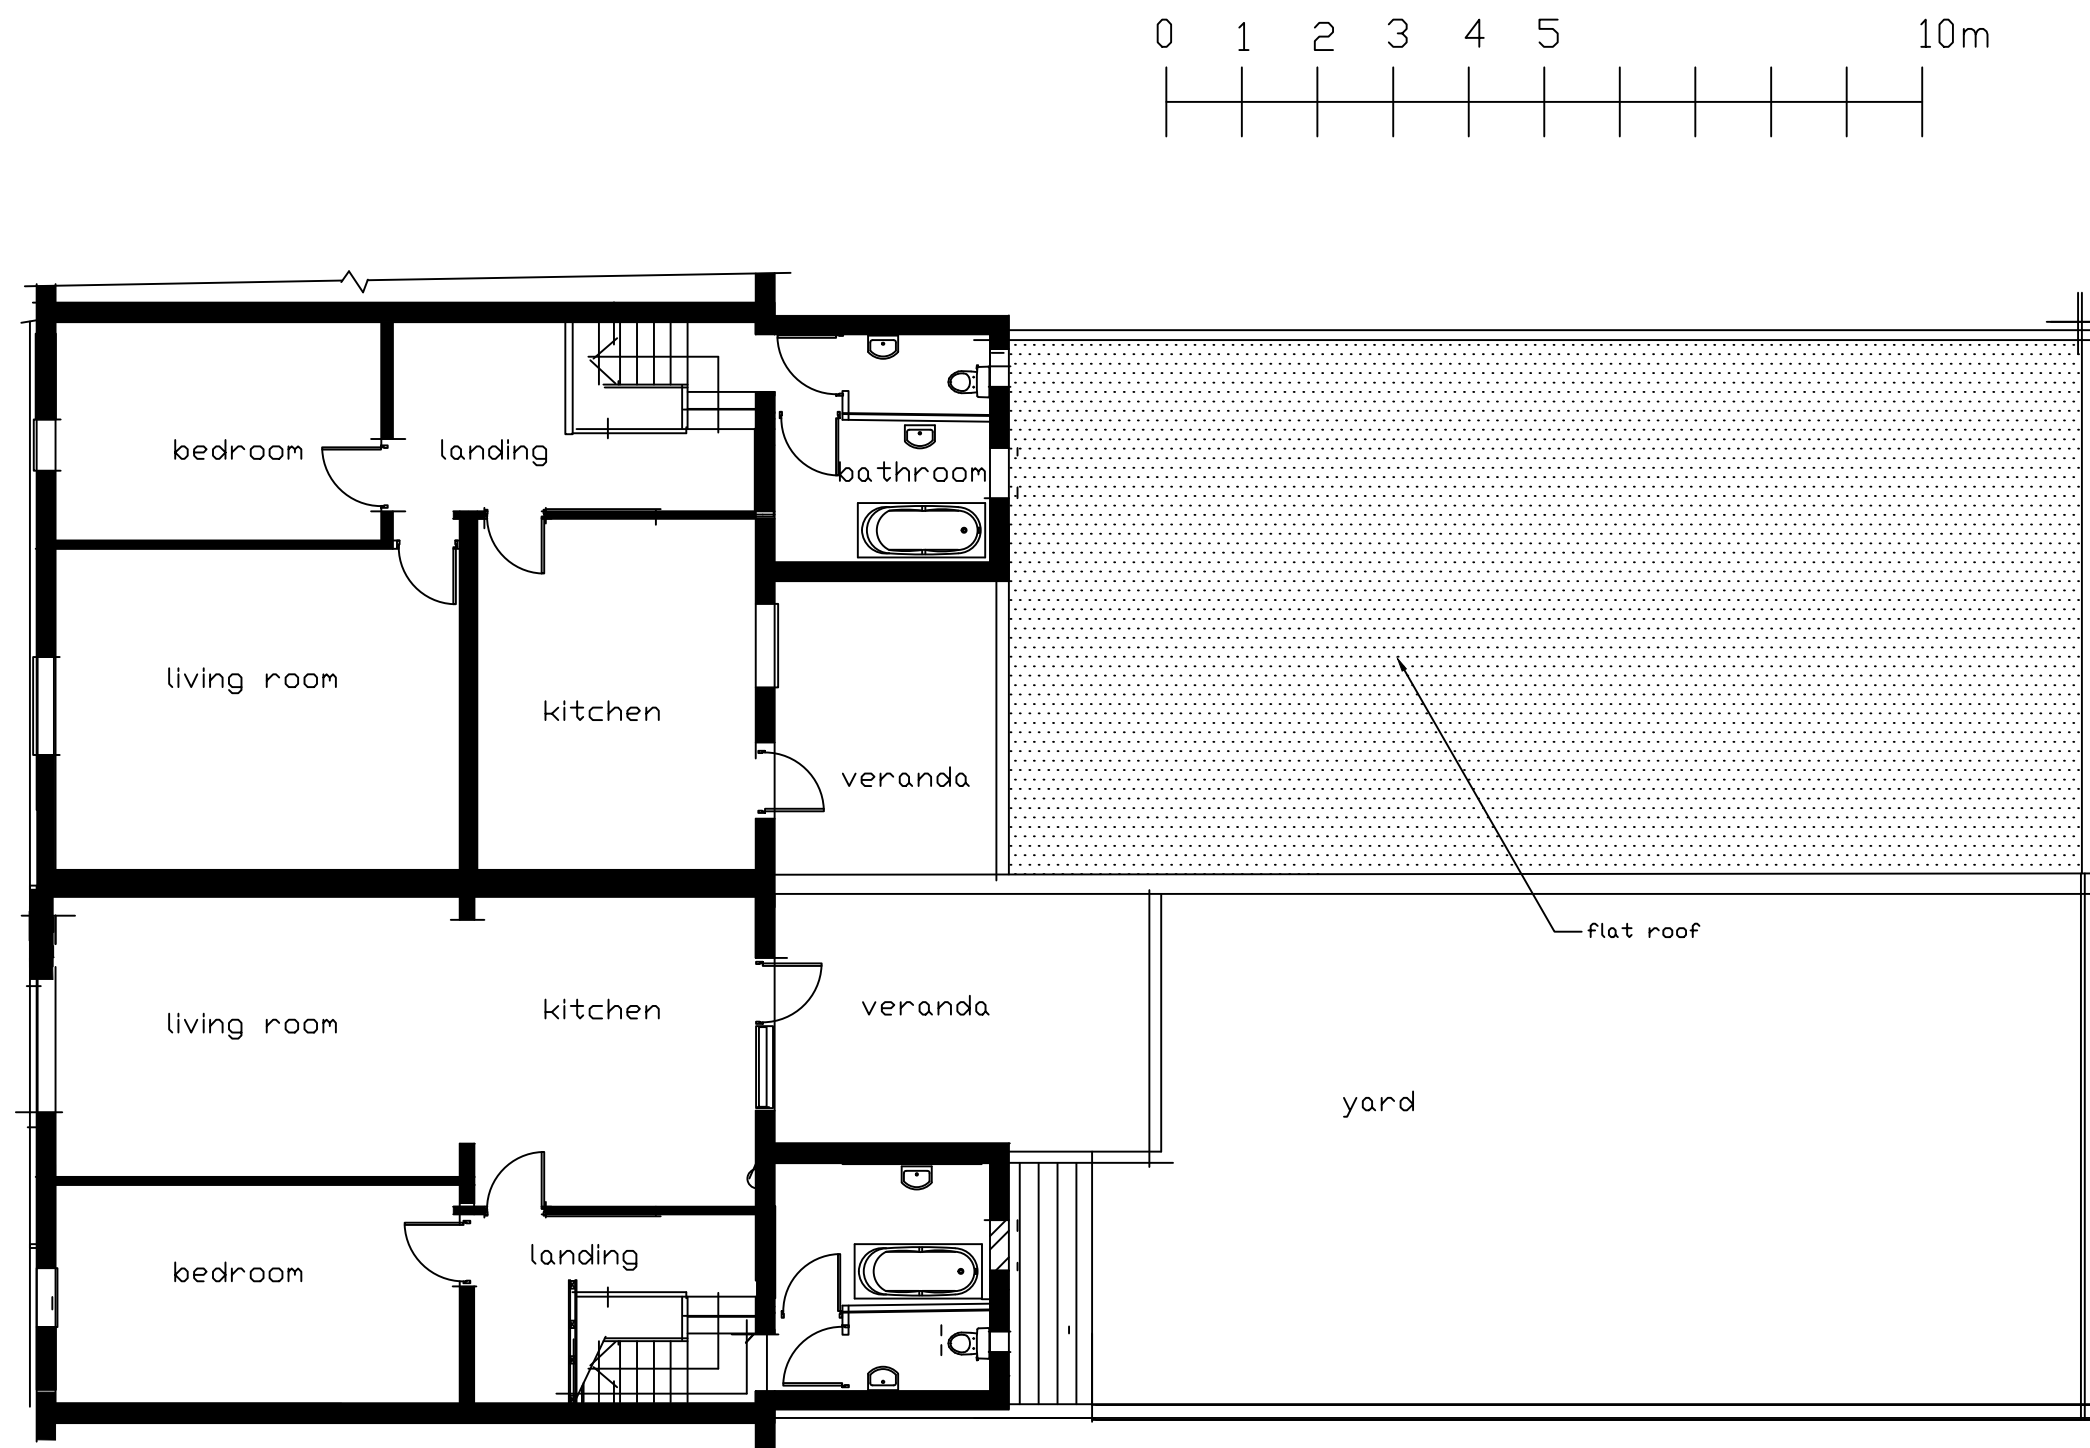

Location: 18-20 Mackets Lane,
Hunts Cross, Liverpool

clients: Shop Express Ltd

project: Part single part two
storey rear extensions
& change of use of rear
of shop into
diner/multi kitchens

drawings:: Existing First Floor
plans,

drawing no.: W.25/17/015	scale: 1:100
-----------------------------	--------------

date: December 2025

GEO-NEO UK Ltd Architectural Co.