


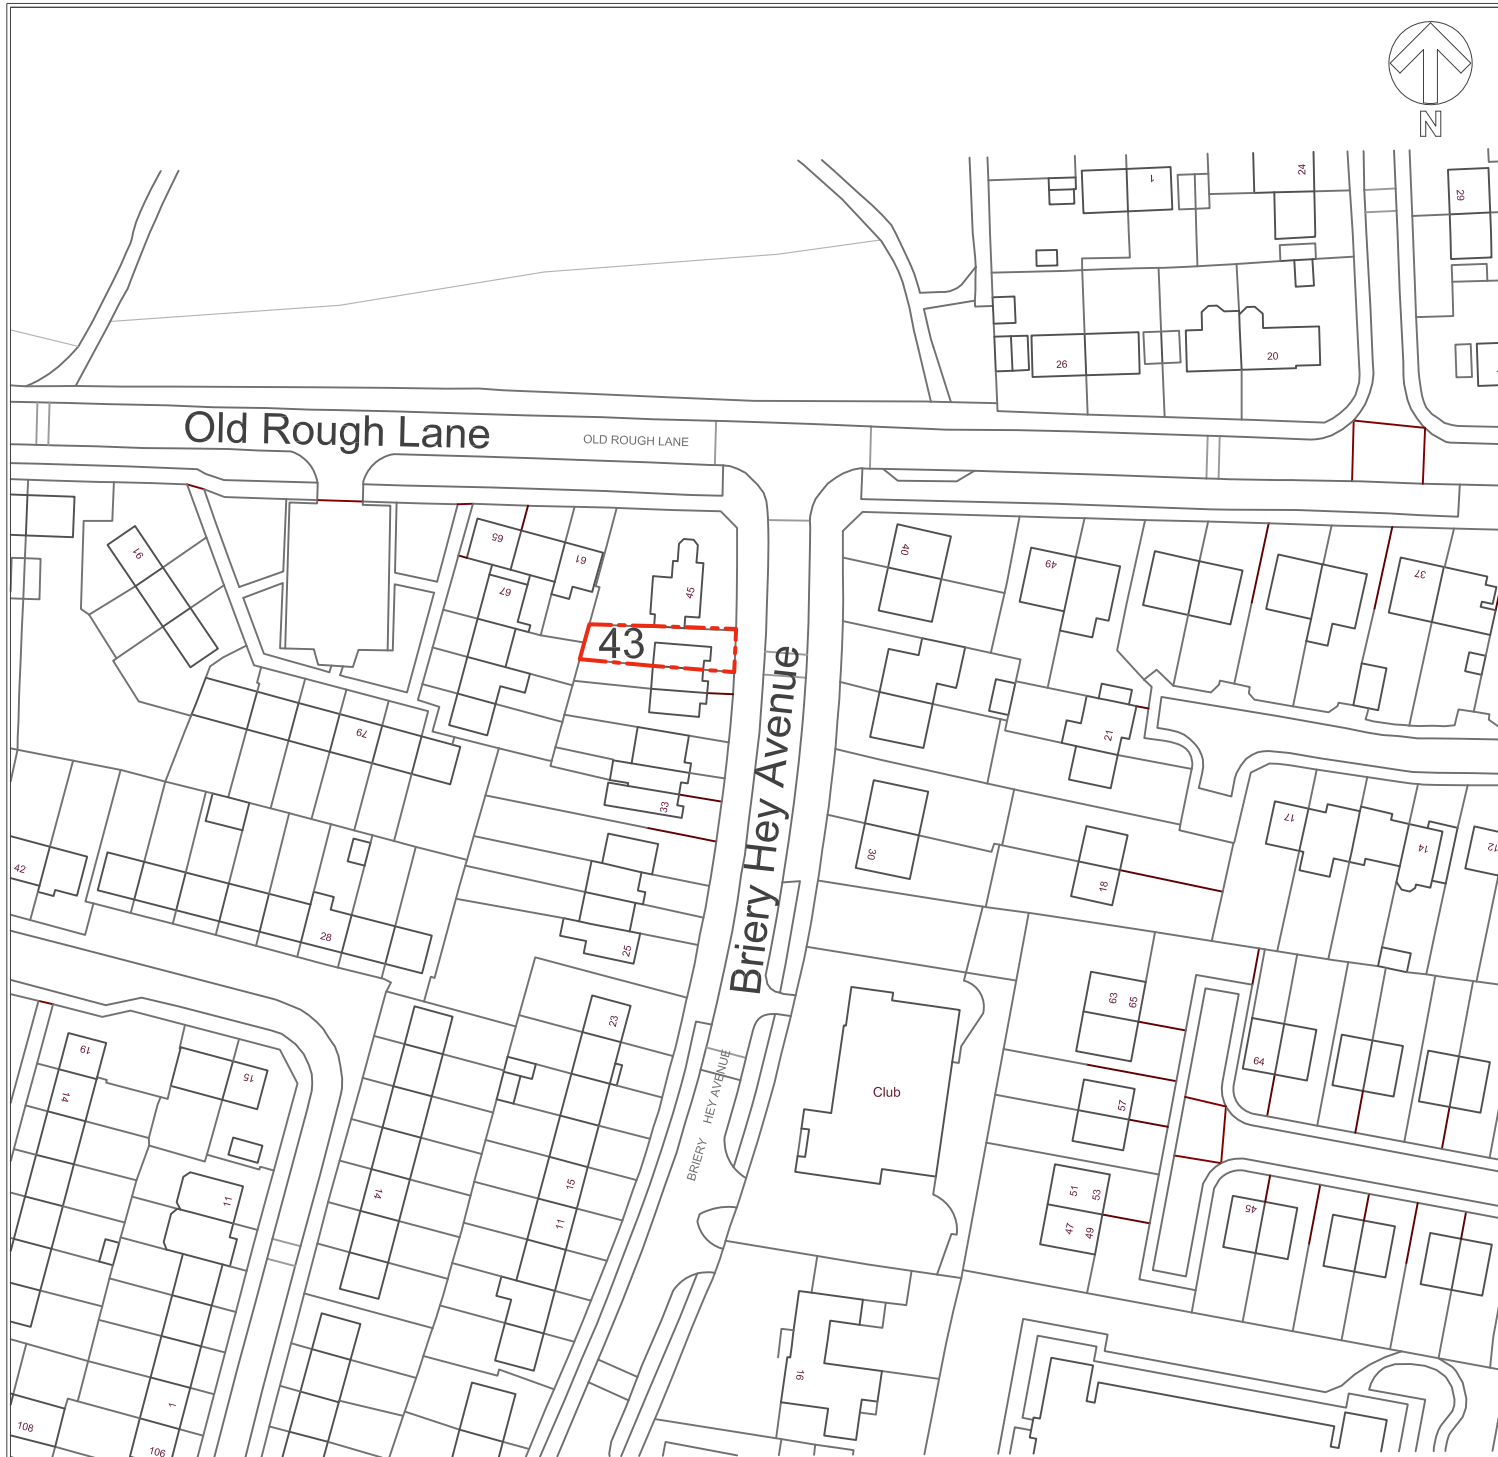

PLANNING - LOCATION PLAN

Project:
Proposed side extension to 43
Briery Hey Avenue, Kirkby

Sheet Size: A4
Date: Aug 2023
Scale: 1:1250