
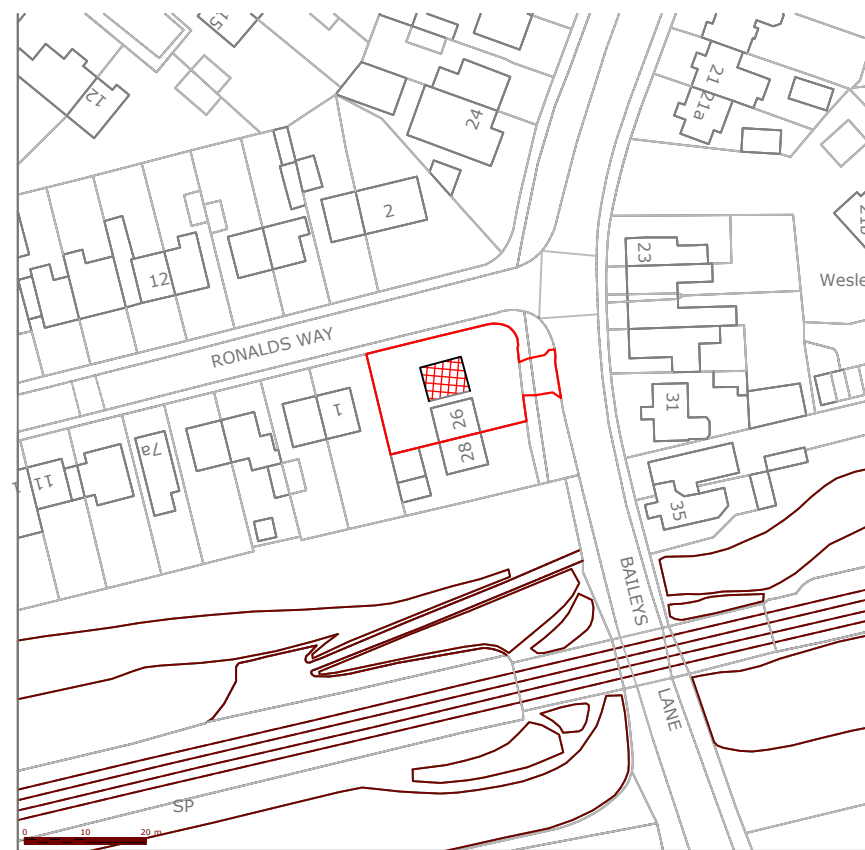
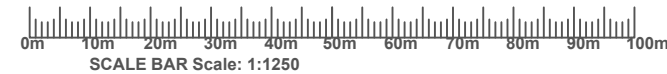
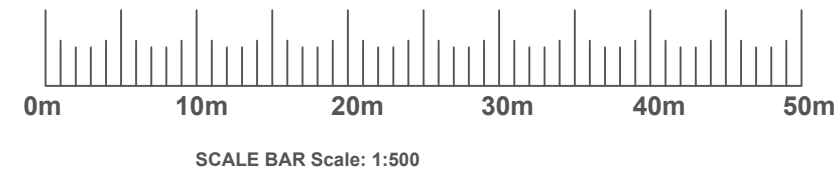
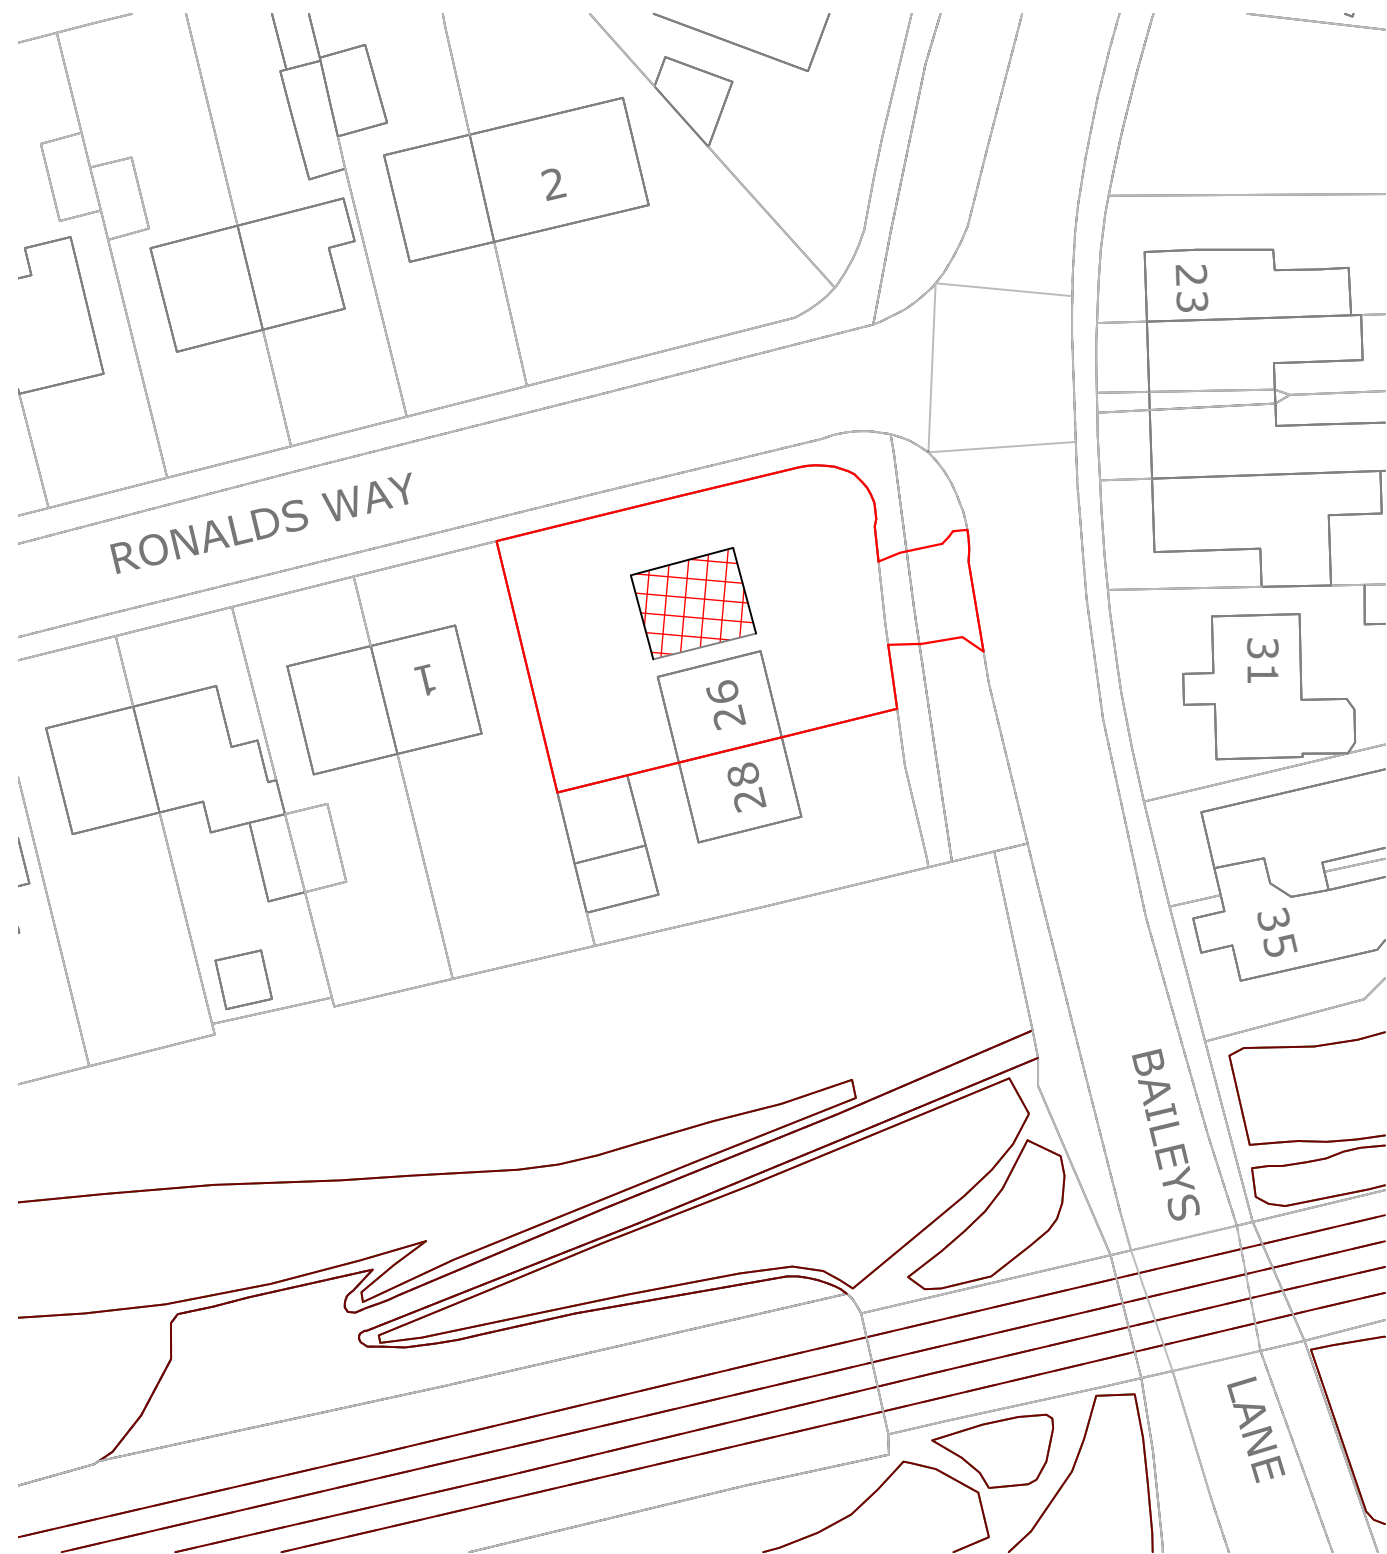


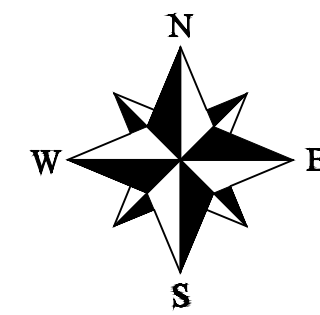

B	23.08.23	Amended Plan as Planning Requested
A	09.06.23	Removed extension
rev	date	narr

Any discrepancy in figured dimensions to be referred immediately to the agent/consultants. Contractors must check all dimensions from site. Copyright Philip Seddon Associates. All rights reserved.

project
**26 Baileys Lane,
Halewood, Liverpool,
L26 0XD**

drawing
**Erection of 1No. Dwelling
Plan, Site and Location Plan
as Proposed**

scale As Shown @ A1	number 1869 / 02 B	date 26.06.23
------------------------	------------------------------	------------------