


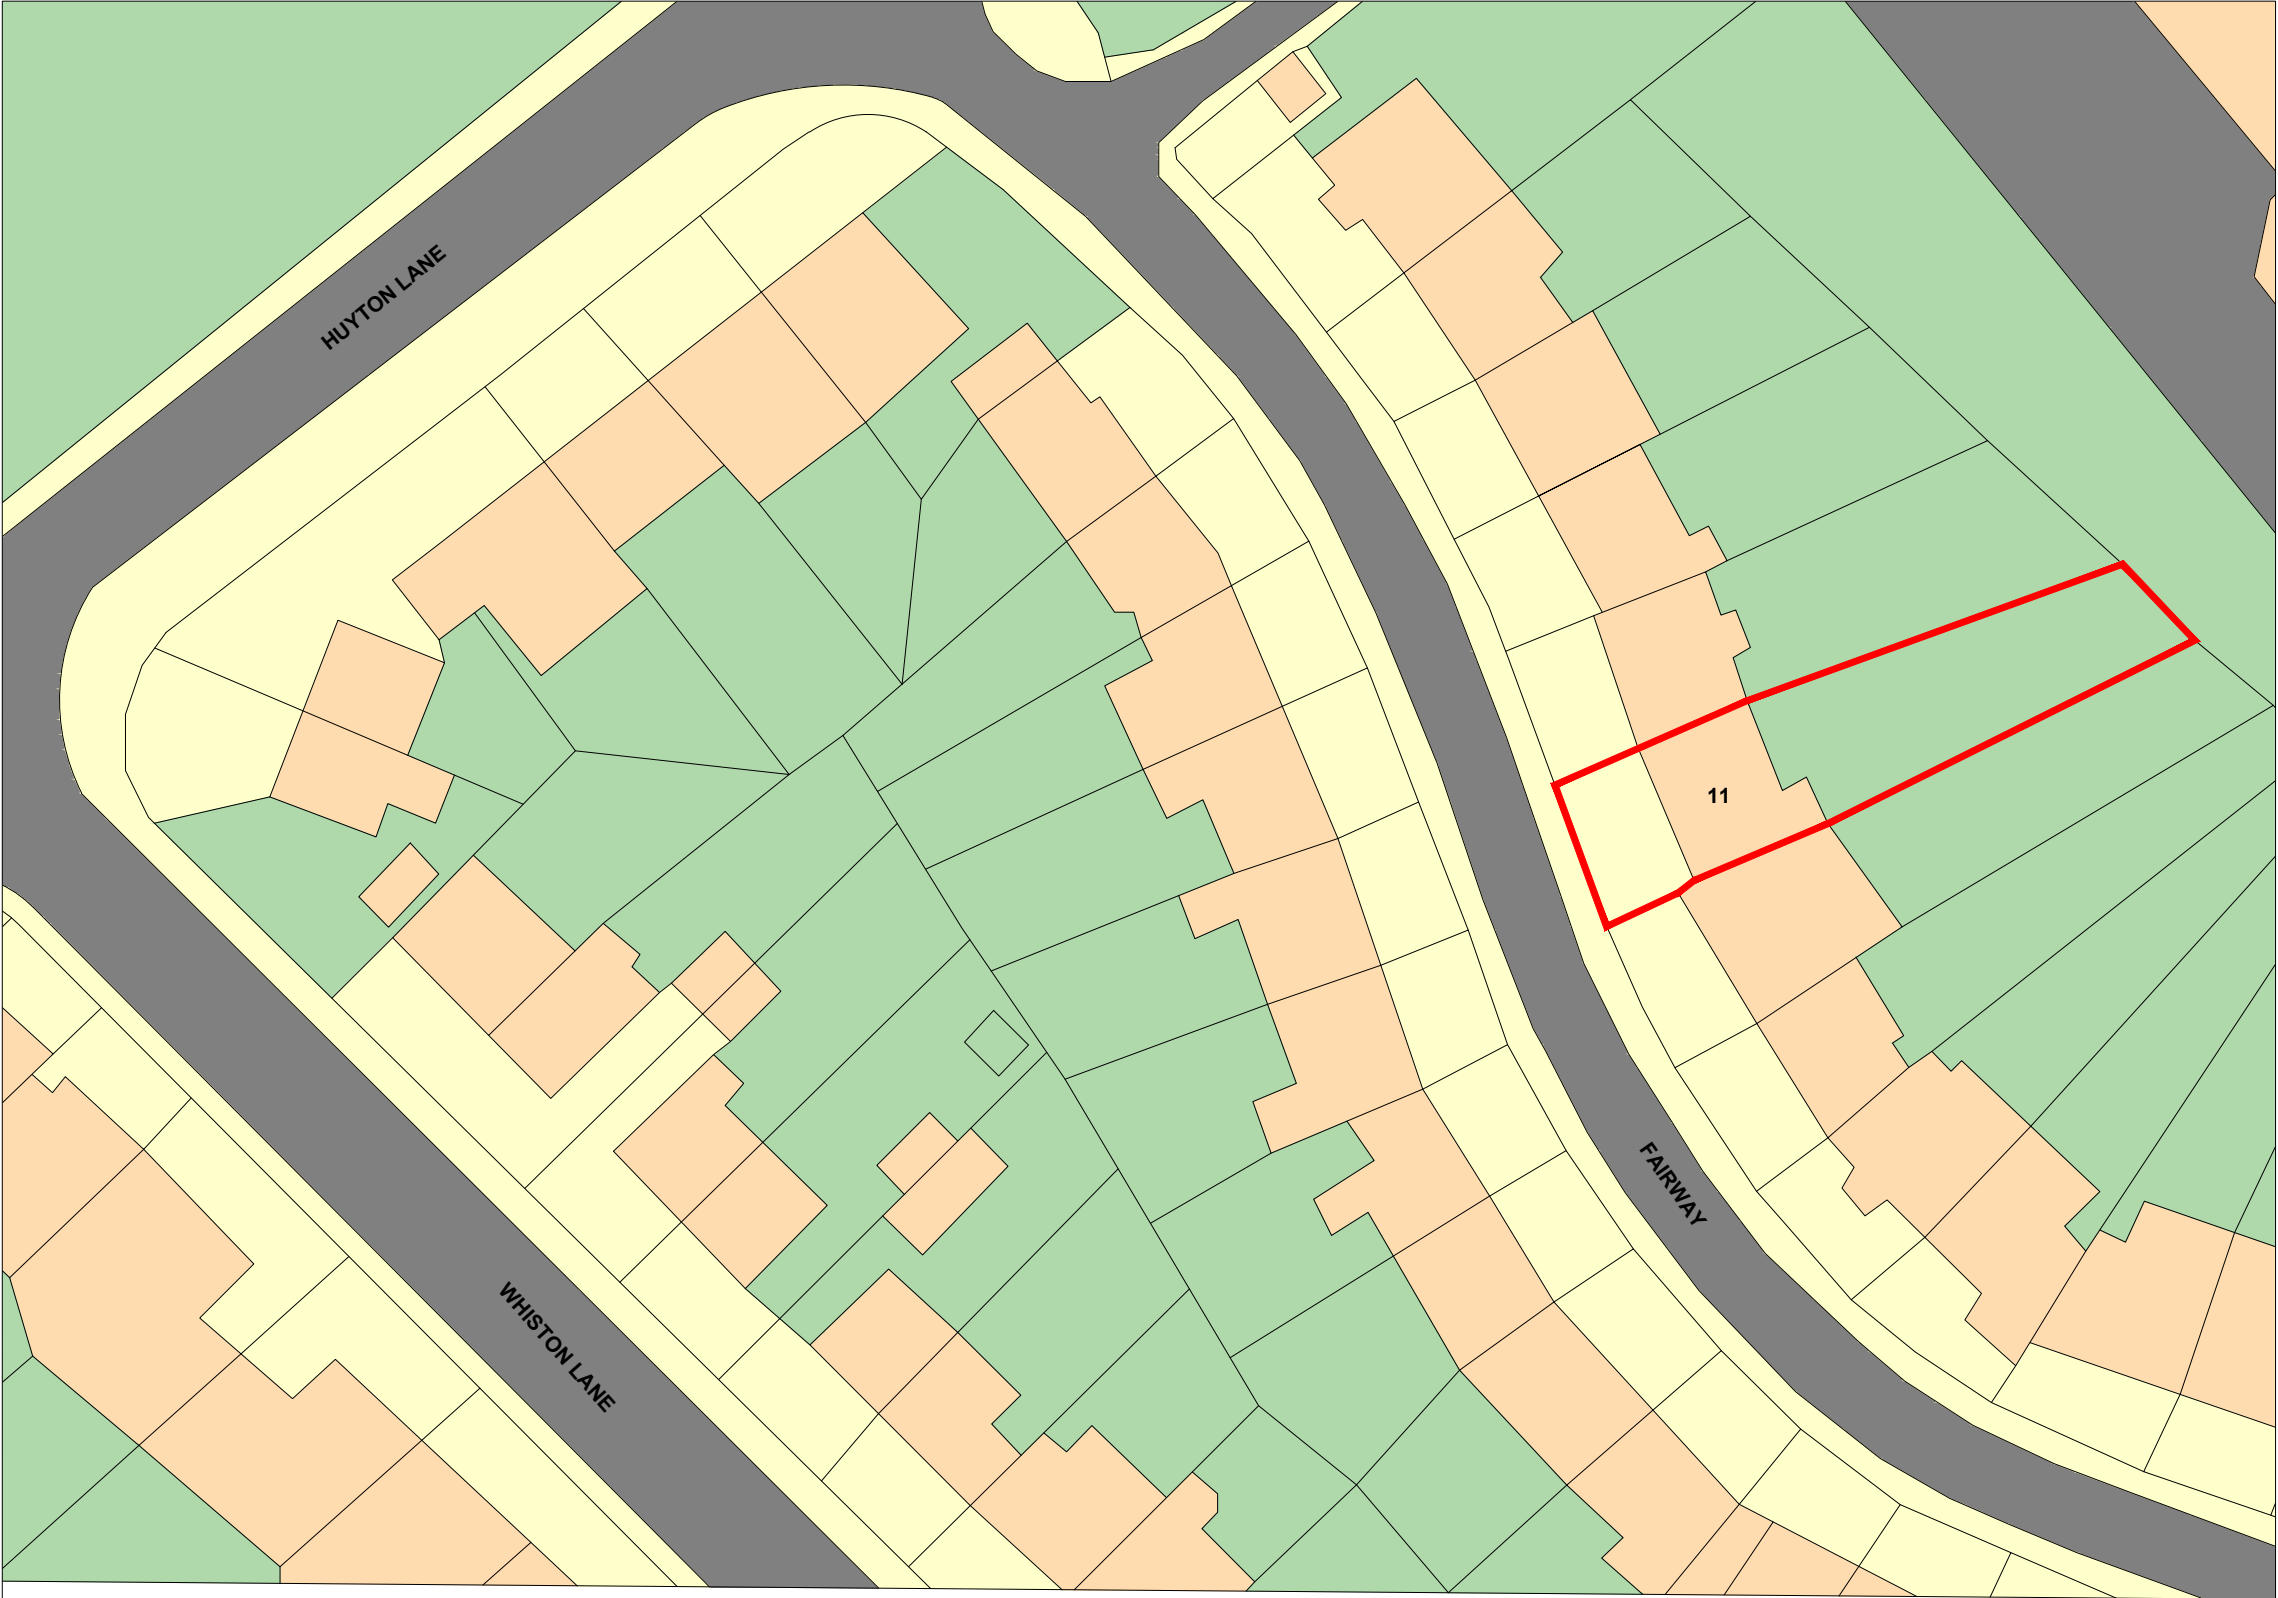

B	24.03.21	SCALE BAR UPDATED	
A	15.03.21	SCALE BAR ADDED	
/	07.02.21	INITIAL ISSUE	
REV	DATE	ISSUE	NOTES
			IB

R STUDIO REDBLOX ARCHITECTURAL DESIGN © STUDIO REDBLOX ARCHITECTURAL DESIGN NO SCALES TO BE TAKEN FROM DRAWING. SCALE BARS SHOWN ARE FOR INDICATIVE/PRICING PURPOSES ONLY. ALL DIMENSIONS TO BE CHECKED & VERIFIED ON SITE. ALL DRAWINGS/SCHEDULES WITHIN PACKAGE OF INFORMATION TO BE READ IN CONJUNCTION WITH ONE ANOTHER. THE PROJECT MANAGER IS TO BE MADE AWARE ANY DISCREPANCIES FOUND WITHIN THE DRAWINGS/SCHEDULES. DRAWINGS NOT TO BE USED FOR CONSTRUCTION UNLESS STATED.					
PROJECT TITLE:		11 FAIRWAY			
DRAWING TITLE:		LOCATION PLAN			
RBINV NO:	11FW	DATE:	JAN 2021	SCALE:	1:500 @ A3
DRAWN BY:		DWG NO:	300	REVISION:	REV B