



EXISTING SIDE ELEVATION
(NORTH)




EXISTING FRONT ELEVATION
(WEST)

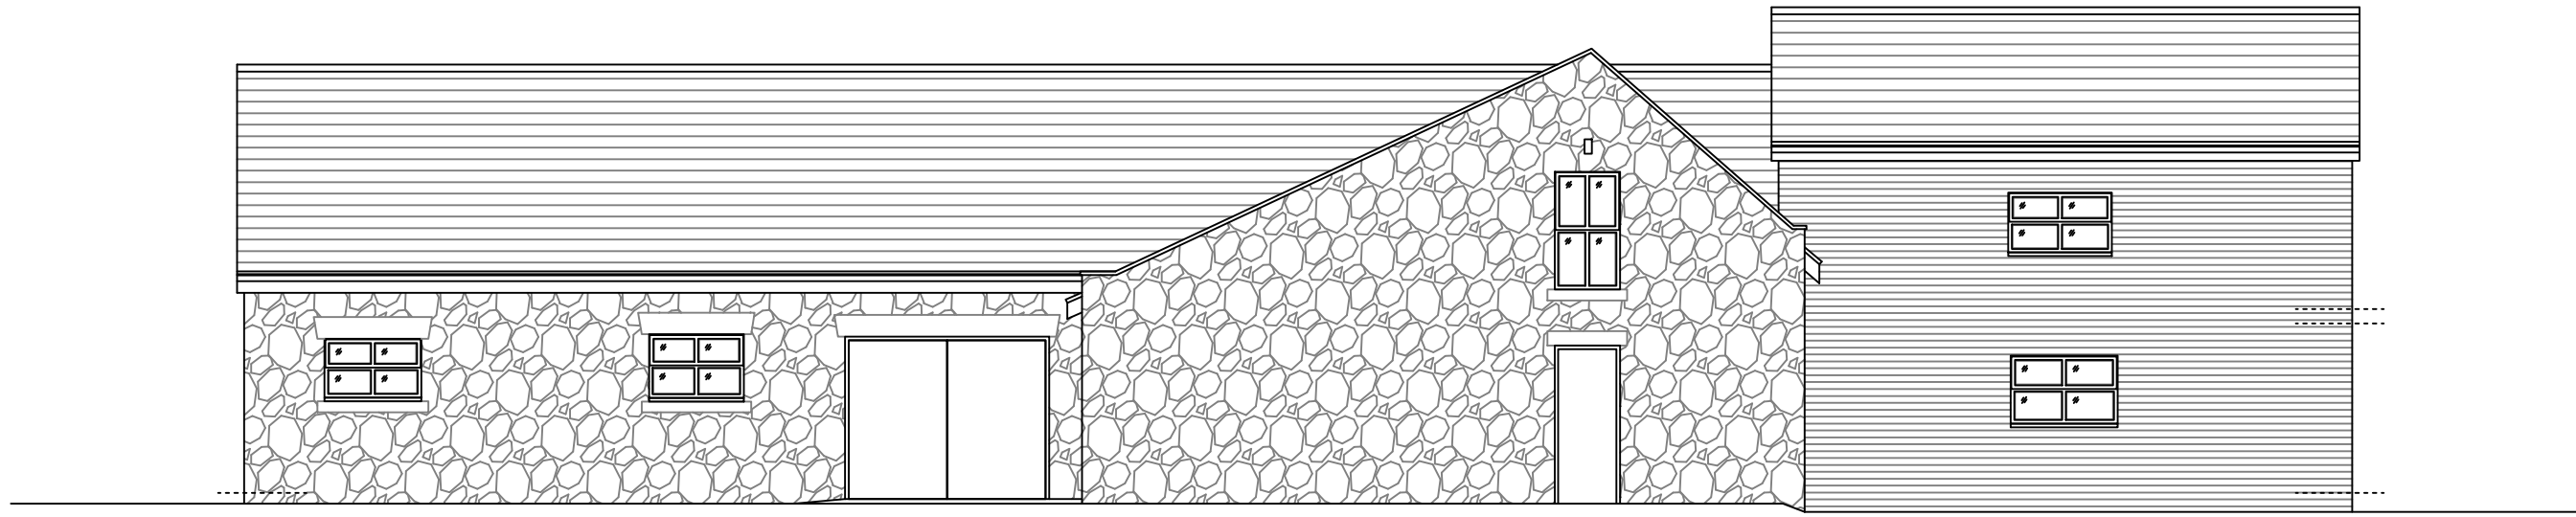


EXISTING SIDE ELEVATION
(SOUTH)

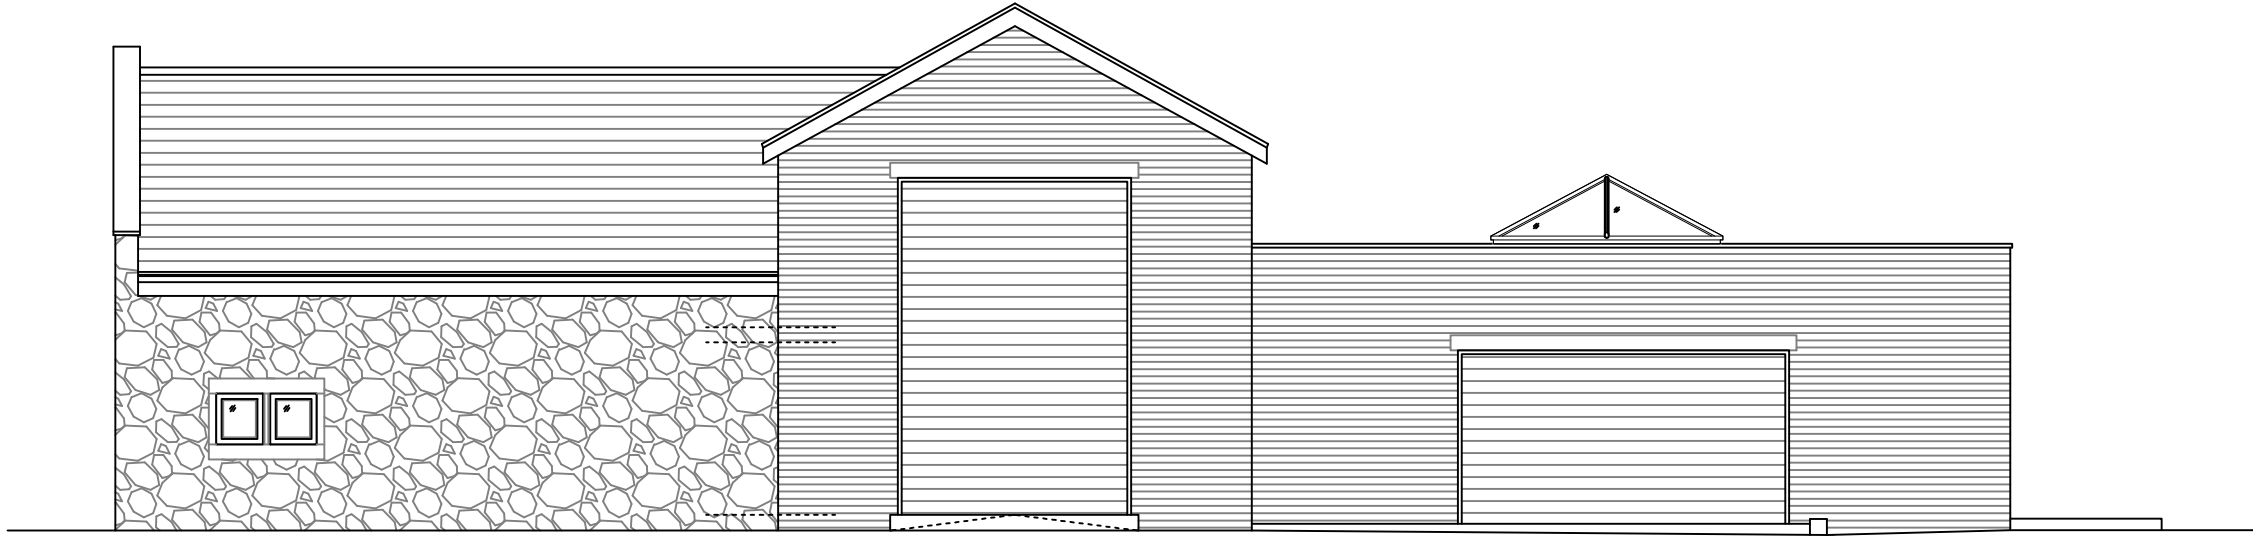


EXISTING REAR ELEVATION
(EAST)

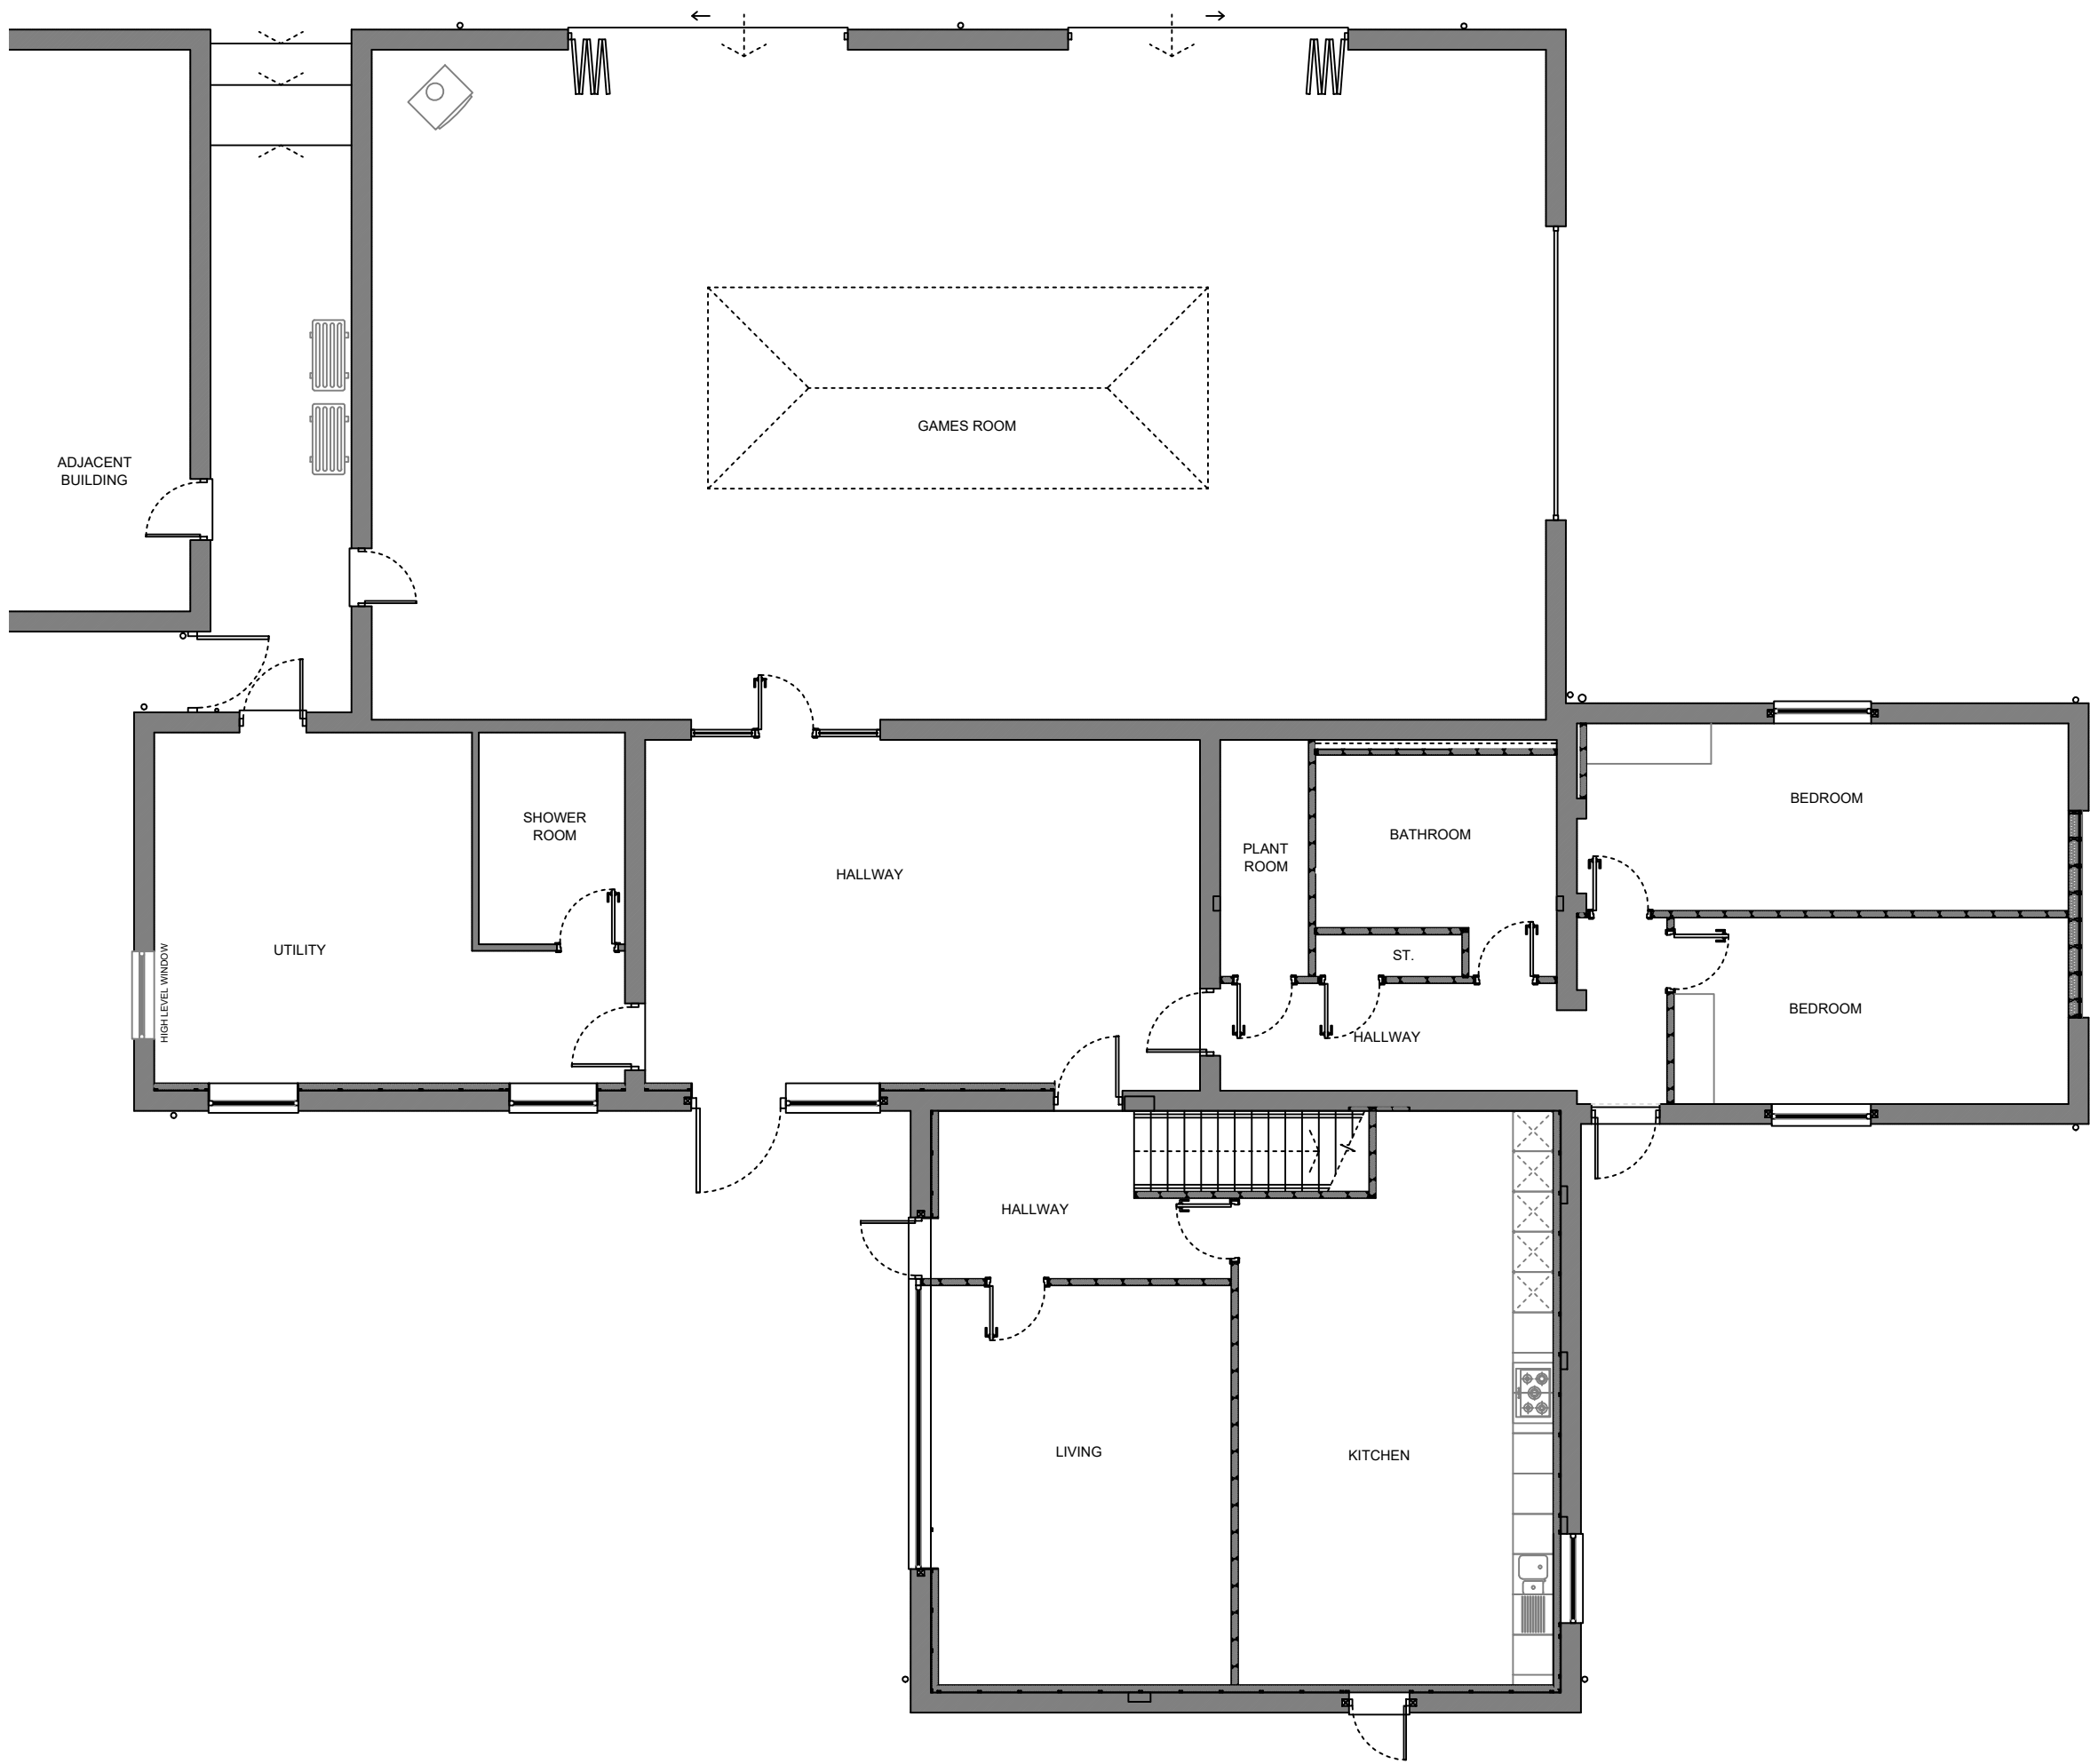

EXISTING GROUND FLOOR PLAN

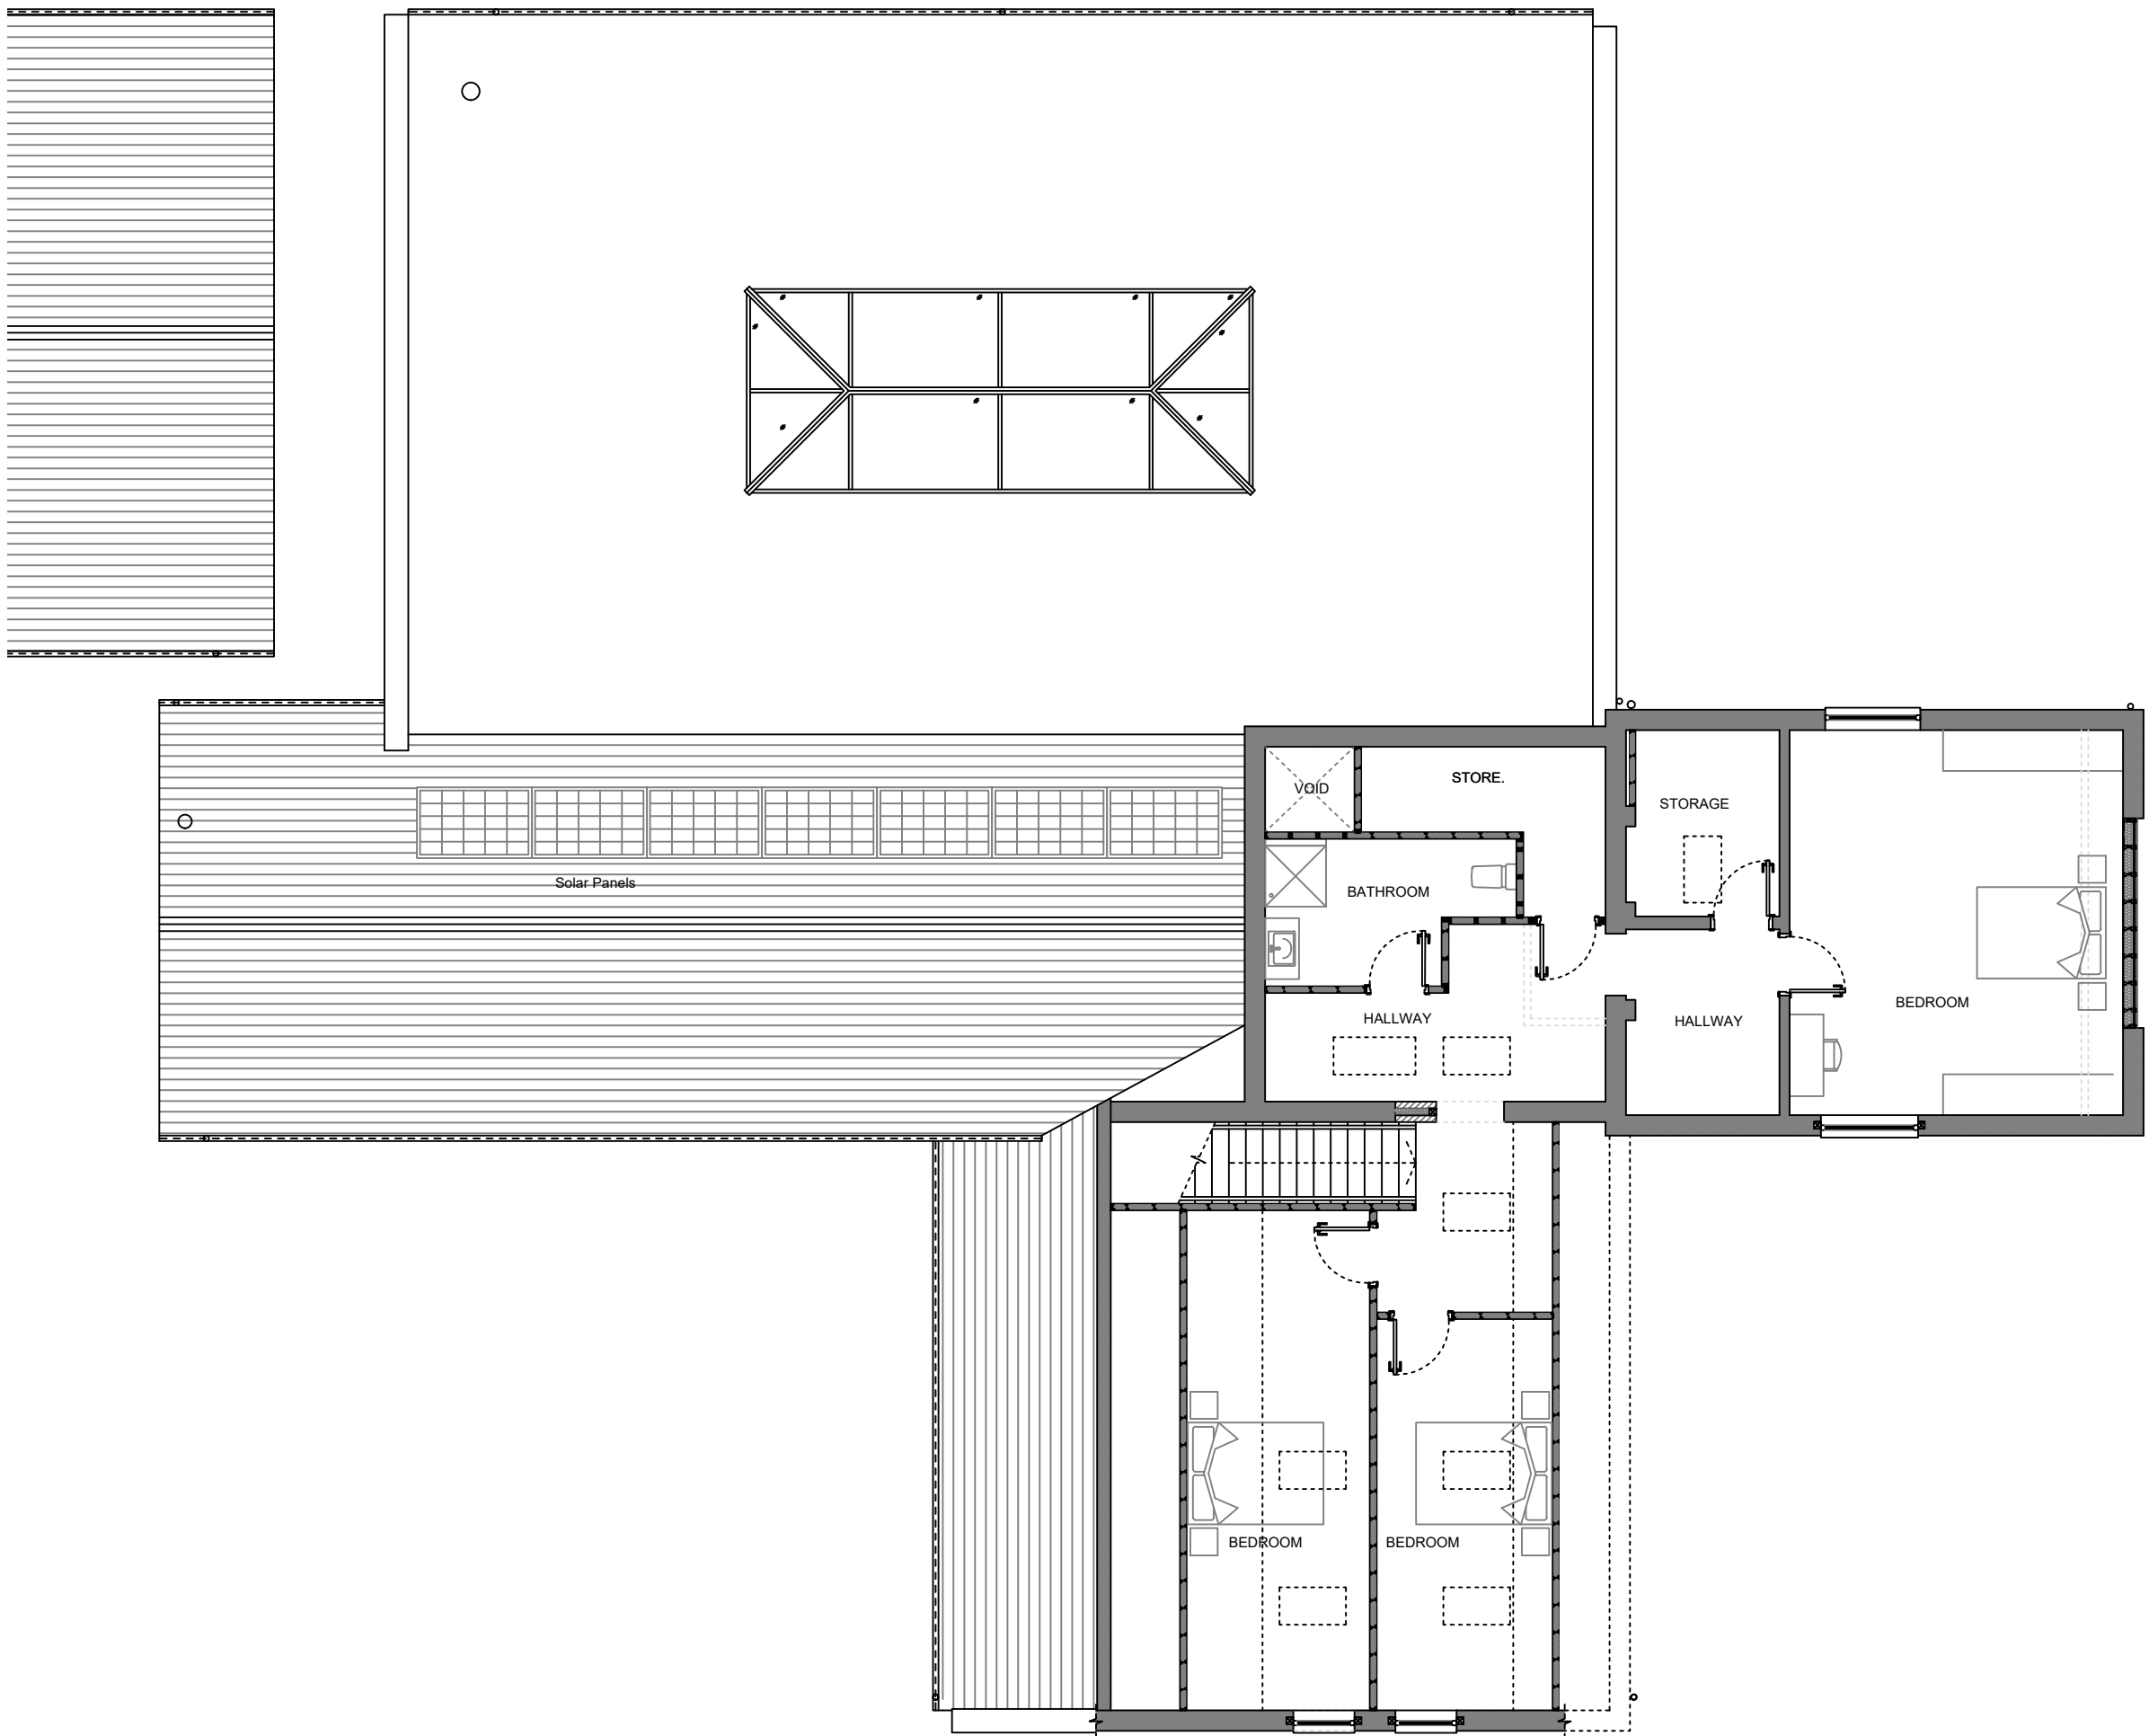

EXISTING FIRST FLOOR PLAN

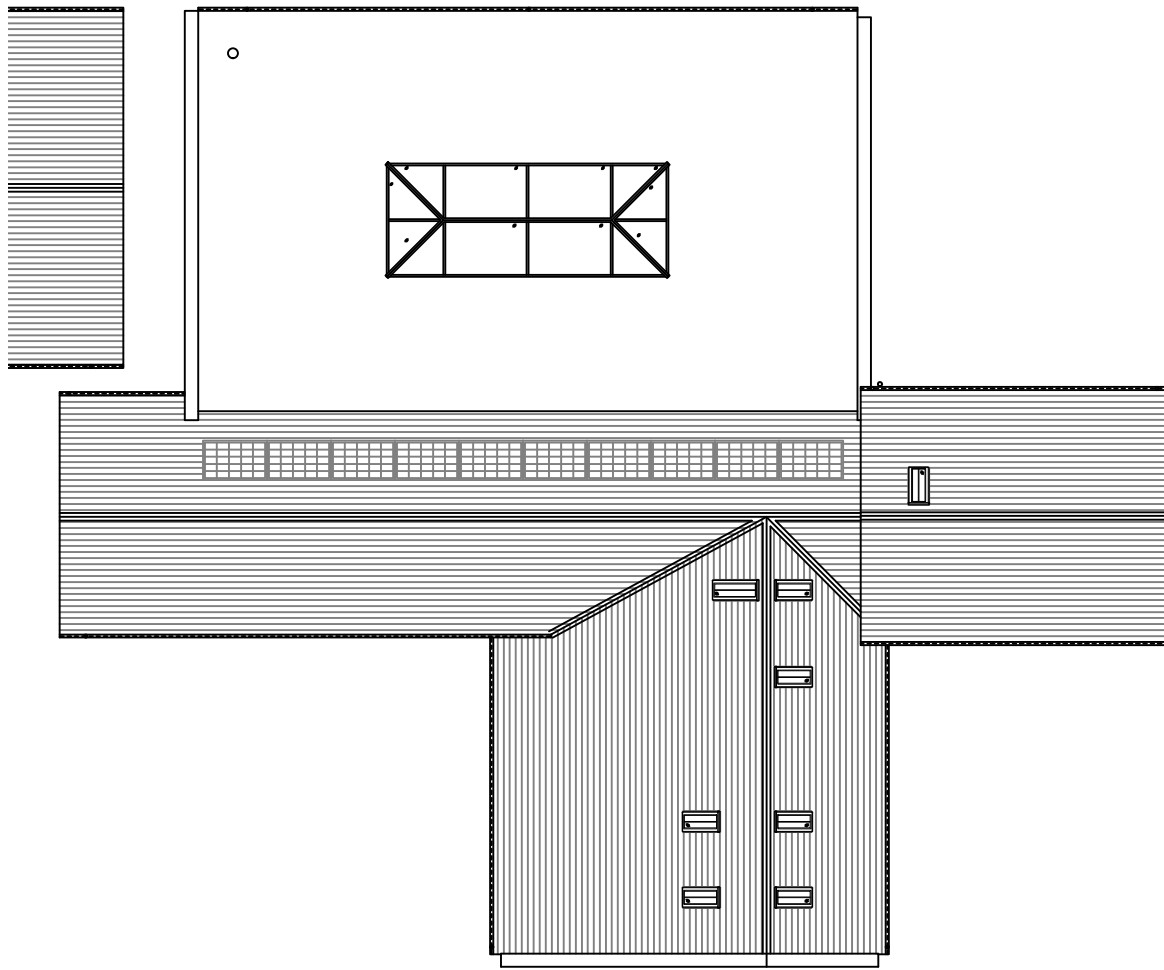

EXISTING ROOF PLAN 1:200