


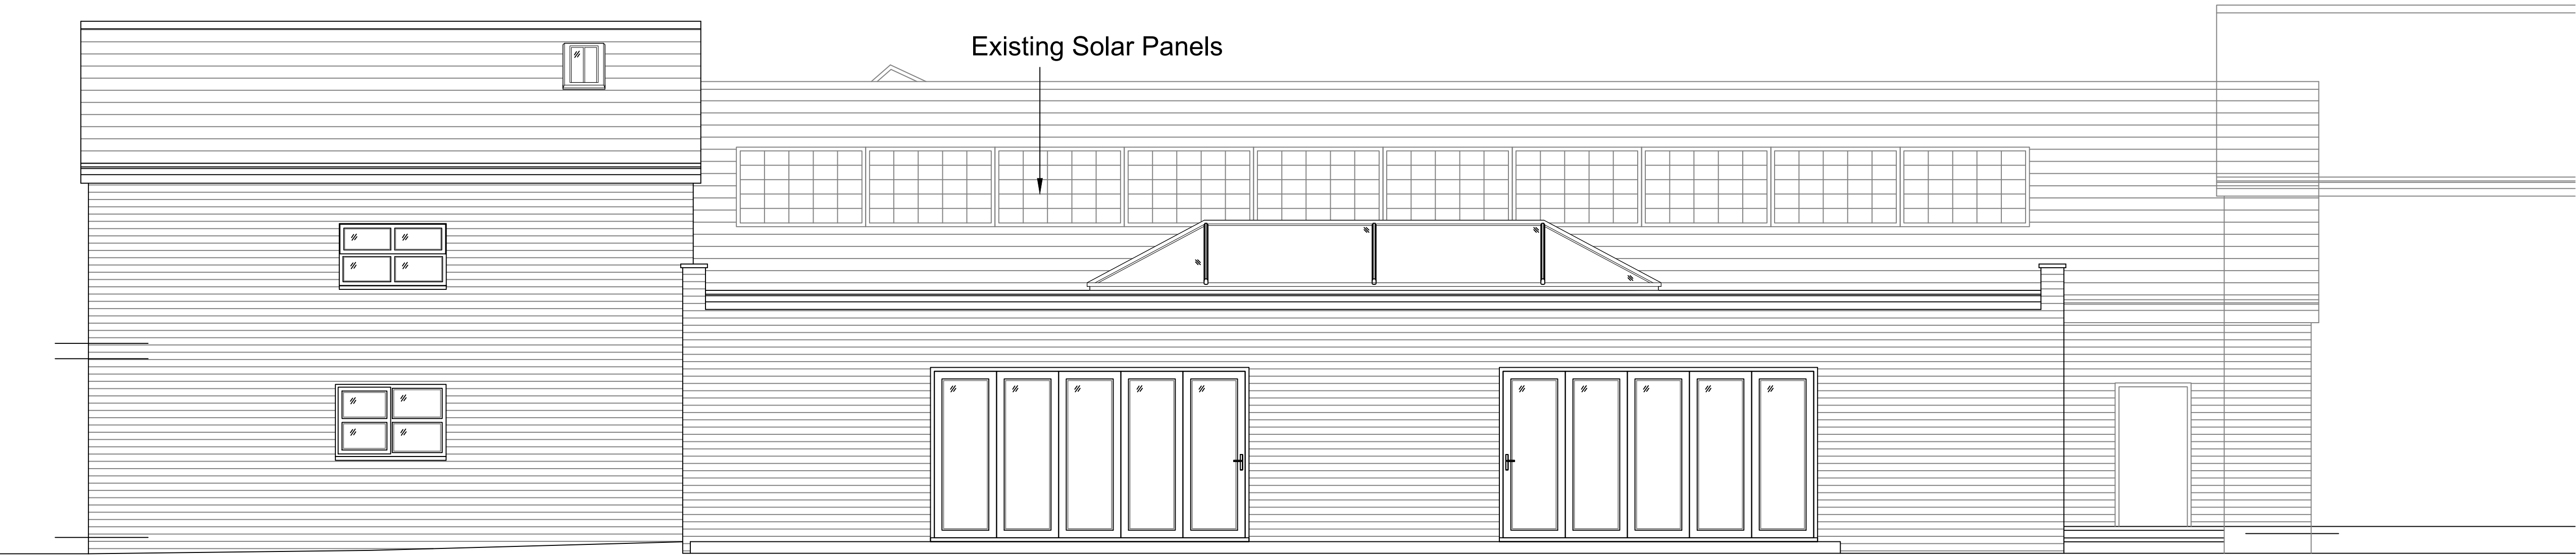

PROPOSED FRONT ELEVATION
(EAST)



PROPOSED SIDE ELEVATION
(NORTH)