



- KEY
- 01 Smooth plain concrete roof tile
 - 02 Red blend facing brick
 - 03 Facing brick soldier course
 - 04 Timber bin store
 - 05 White uPVC windows
 - 06 Black composite Doorset
 - 07 Black uPVC rainwater goods
 - 08 Standard velux rooflights
 - 09 Through coloured white render

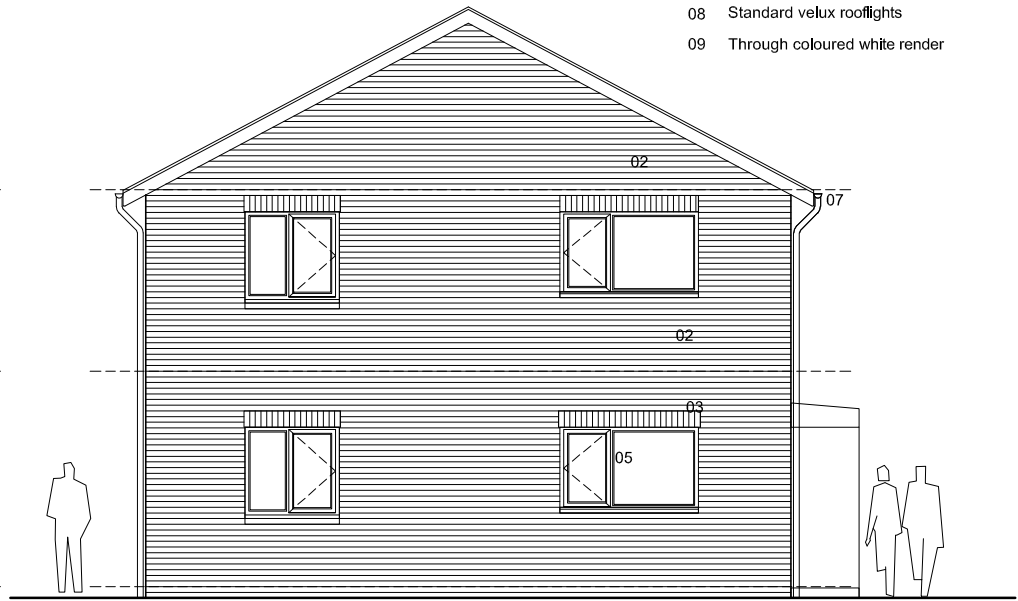


front elevation



south elevation

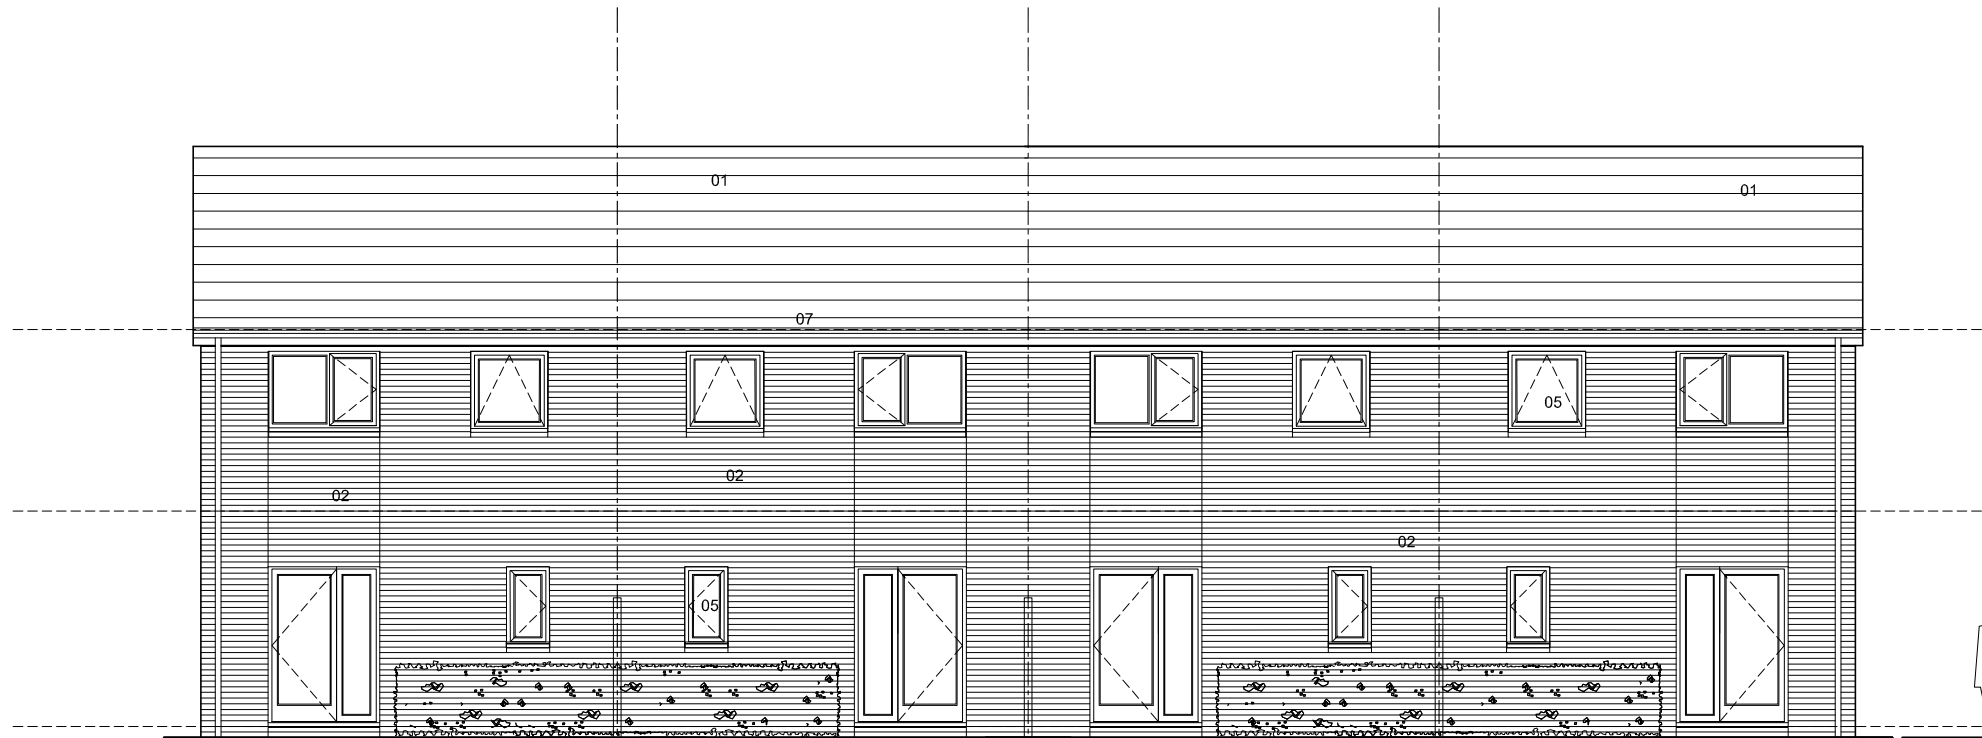

rear elevation

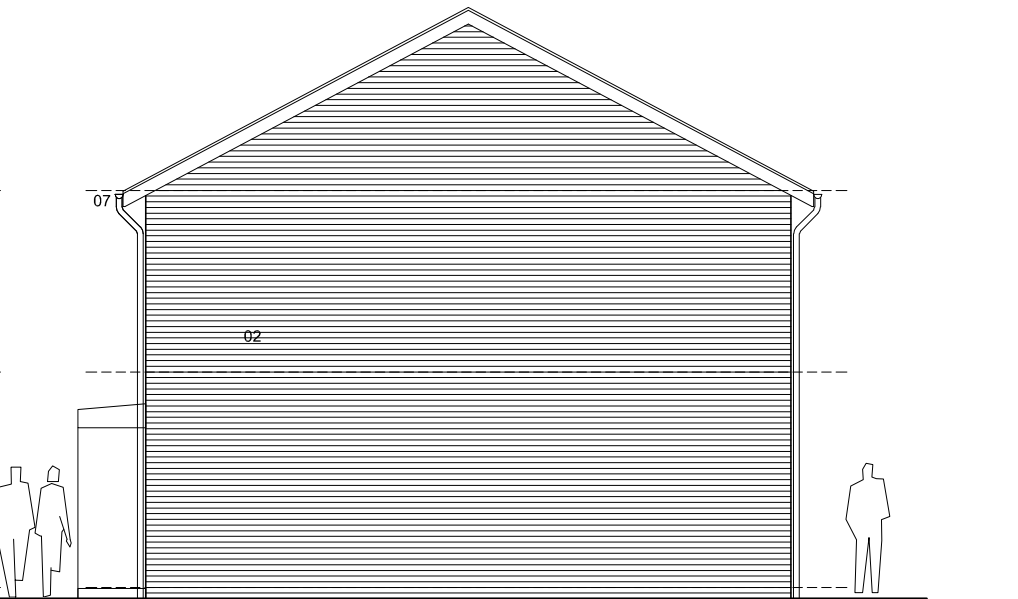

north elevation

A3

Level 2
architects

Project	Lyneham, Whiston		
Title	2 bed Houses Elevations		
Scale	1:100	Drawing	418-1-PLN-005
Rev	C		

PLANNING APPLICATION