
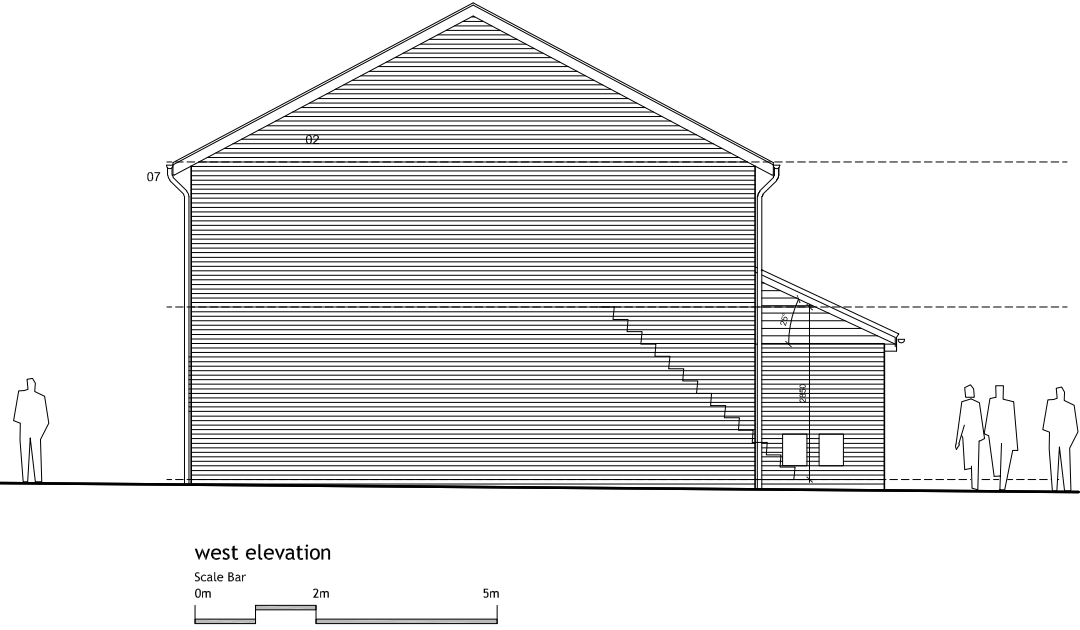


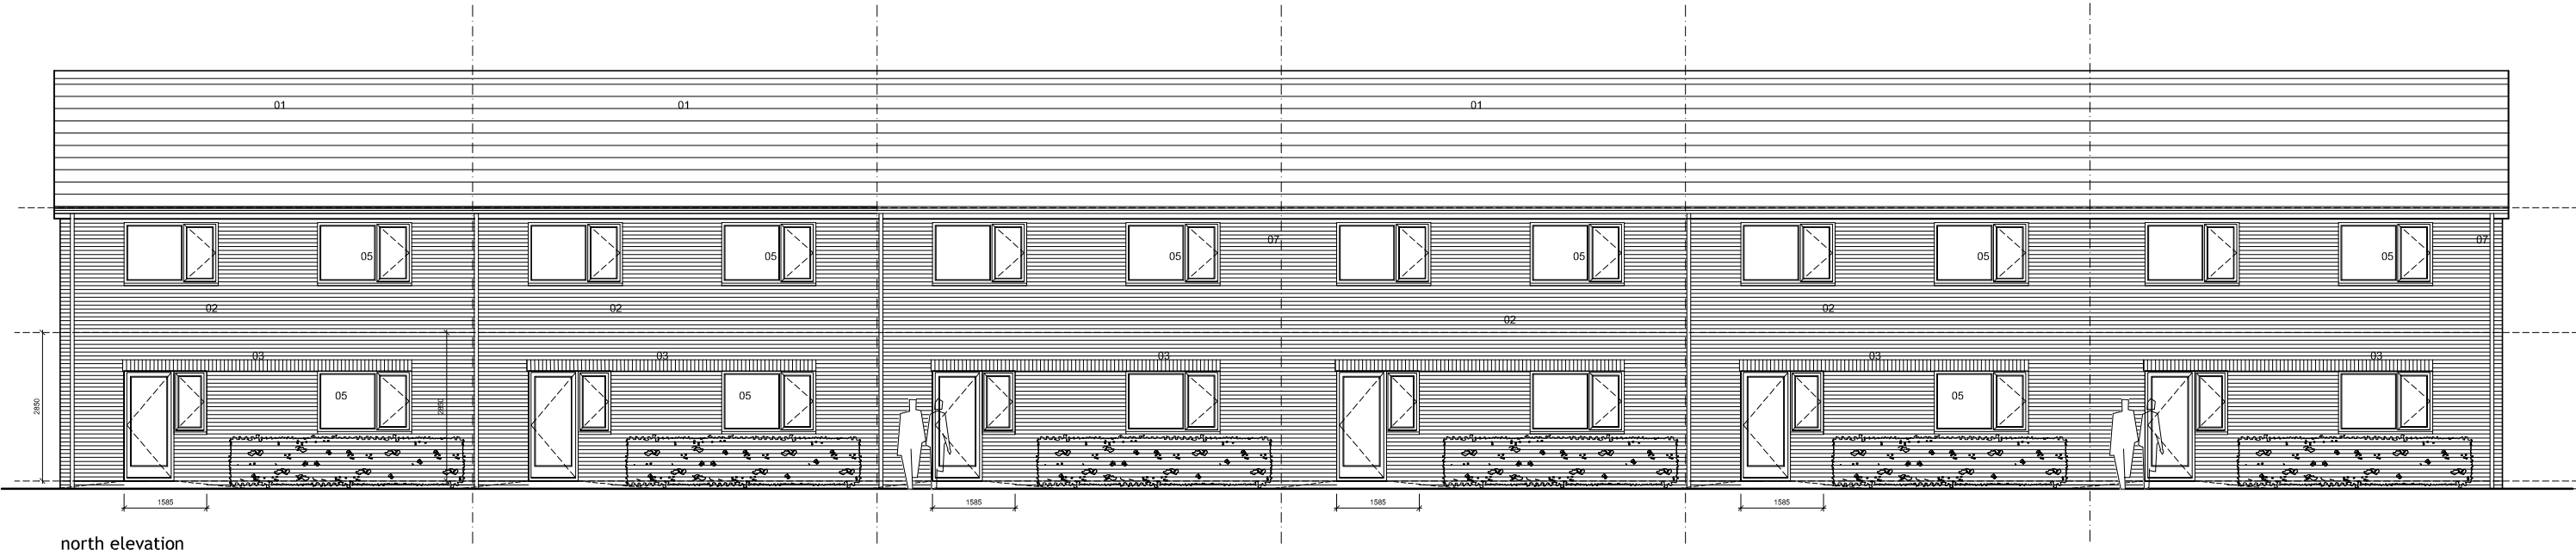

- KEY
- 01 Smooth plain concrete roof tile
 - 02 Red blend facing brick
 - 03 Facing brick soldier course
 - 04 Timber bin store
 - 05 White uPVC windows
 - 06 Black composite Doorset
 - 07 Black uPVC rainwater goods
 - 08 Standard velux rooflights
 - 09 Through coloured white render

A3		Level 2 architects	
Project Lyneham, Whiston			
Title Cottage Flats Elevations			
Scale	1:125	Drawing	418-1-PLN-012
		Rev	B
PLANNING APPLICATION			