


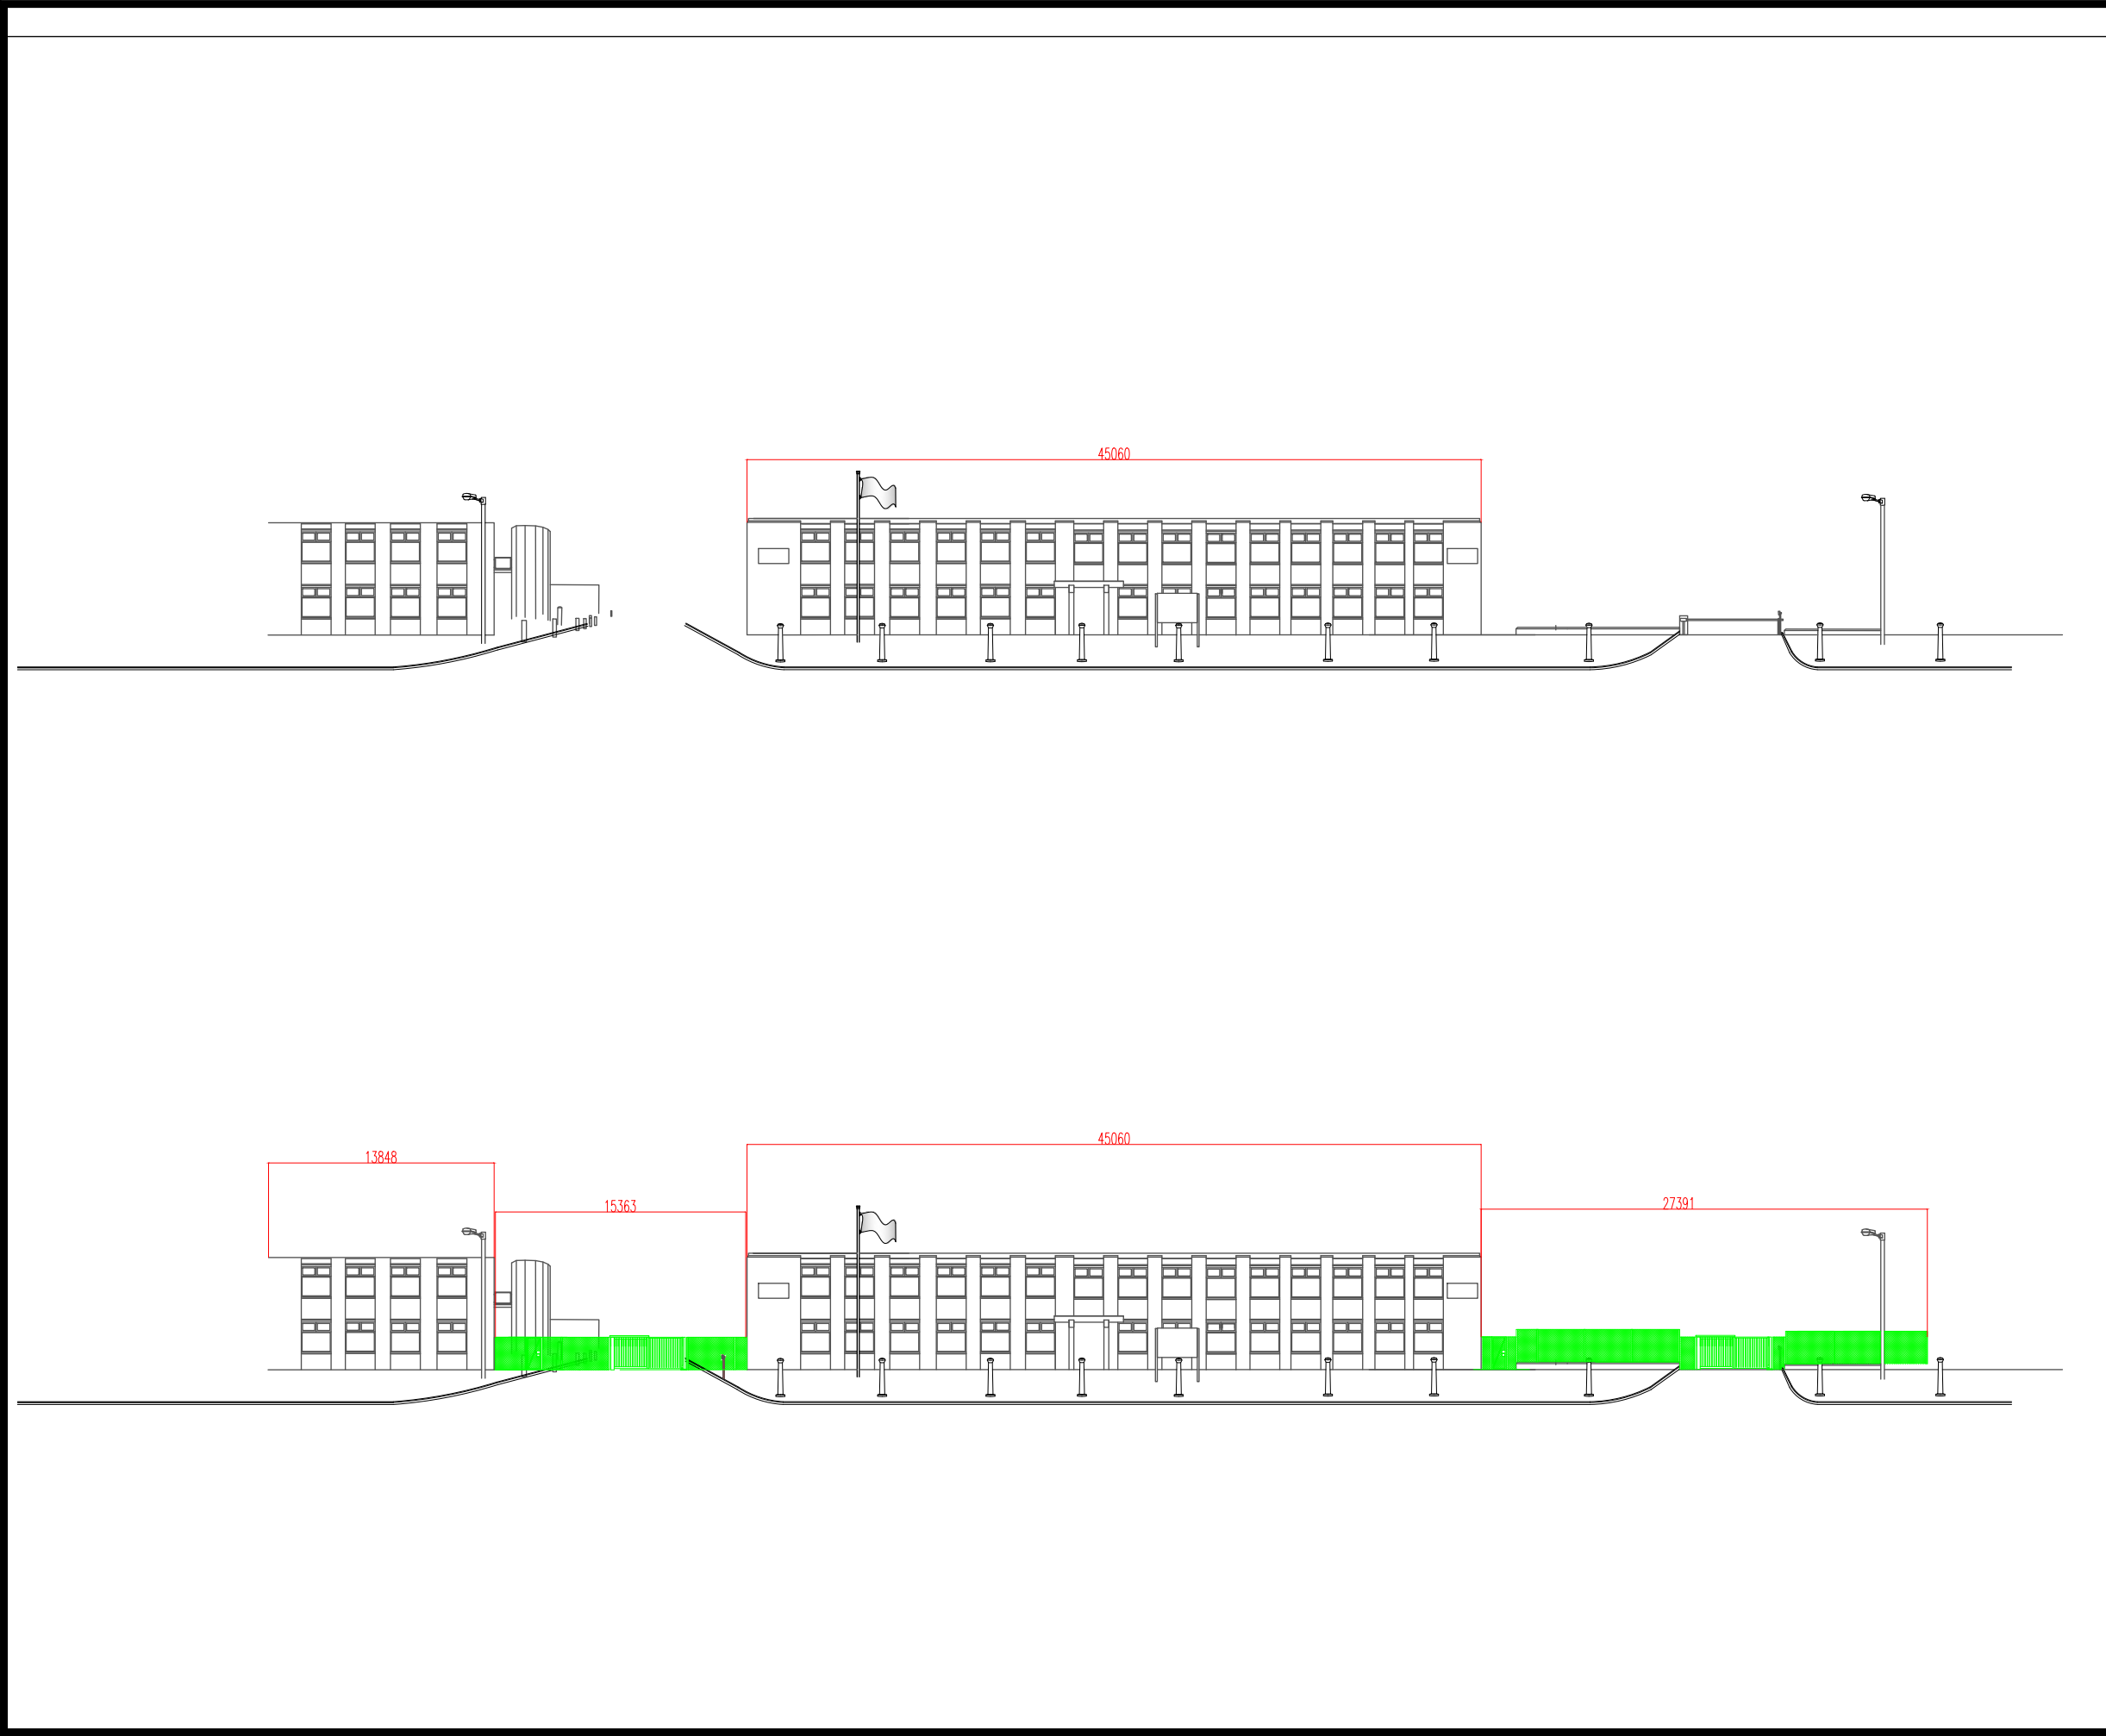

ALL DIMENSIONS IN MILLIMETRES UNLESS OTHERWISE STATED

DO NOT SCALE

Rev.	Description	Date
REVISIONS		



MERSEYSIDE POLICE & CRIME COMMISSIONER

ESTATES & FACILITIES MANAGEMENT DEPT.

Merseyside Police Headquarters

Canning Place Liverpool L1 8JX

Location:

Title: **Vehicular Security Gates**

Project Ref:

Drawn:	Scale:
Date:	Size:

Drg. No: **052C/G/B/T/026** Rev: -