
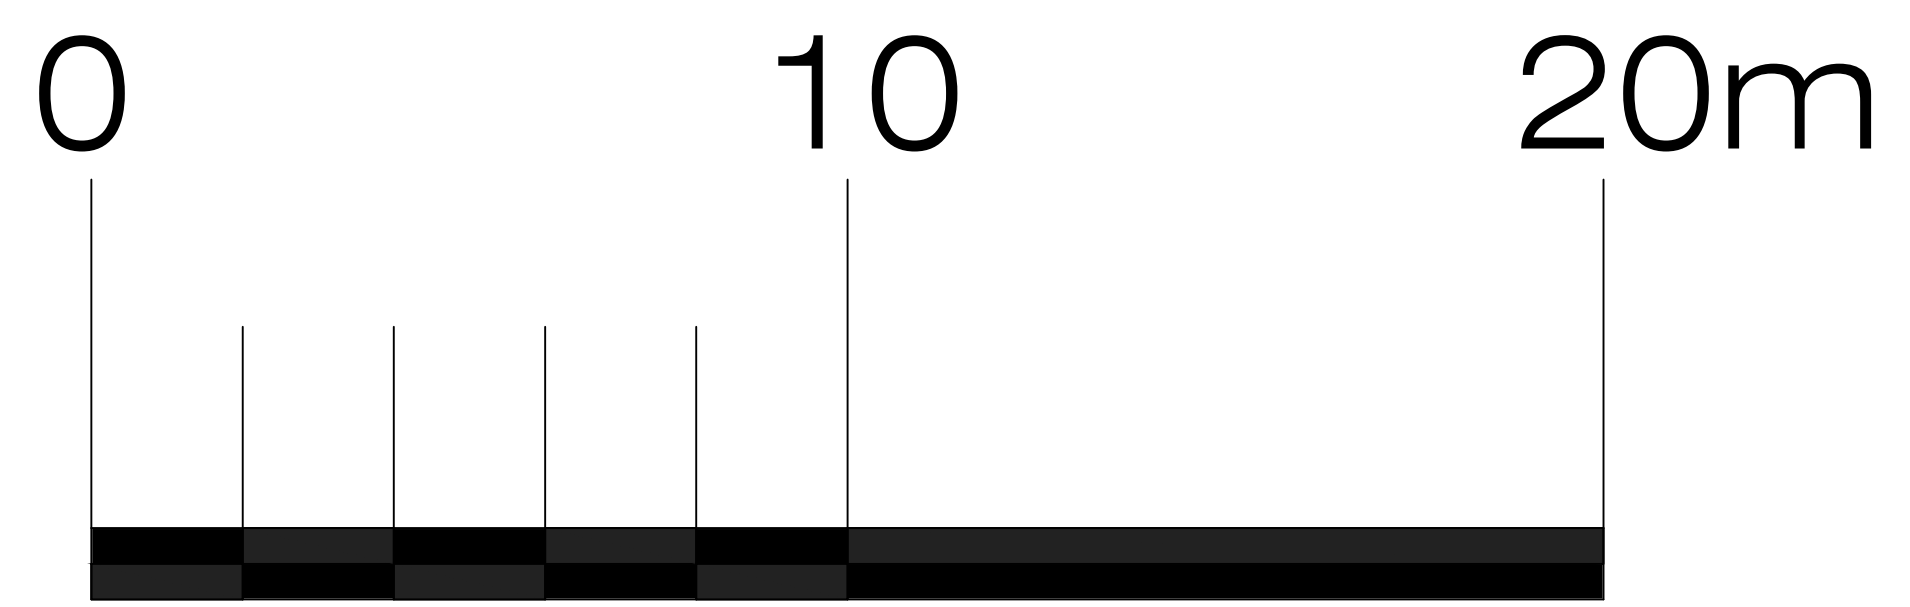


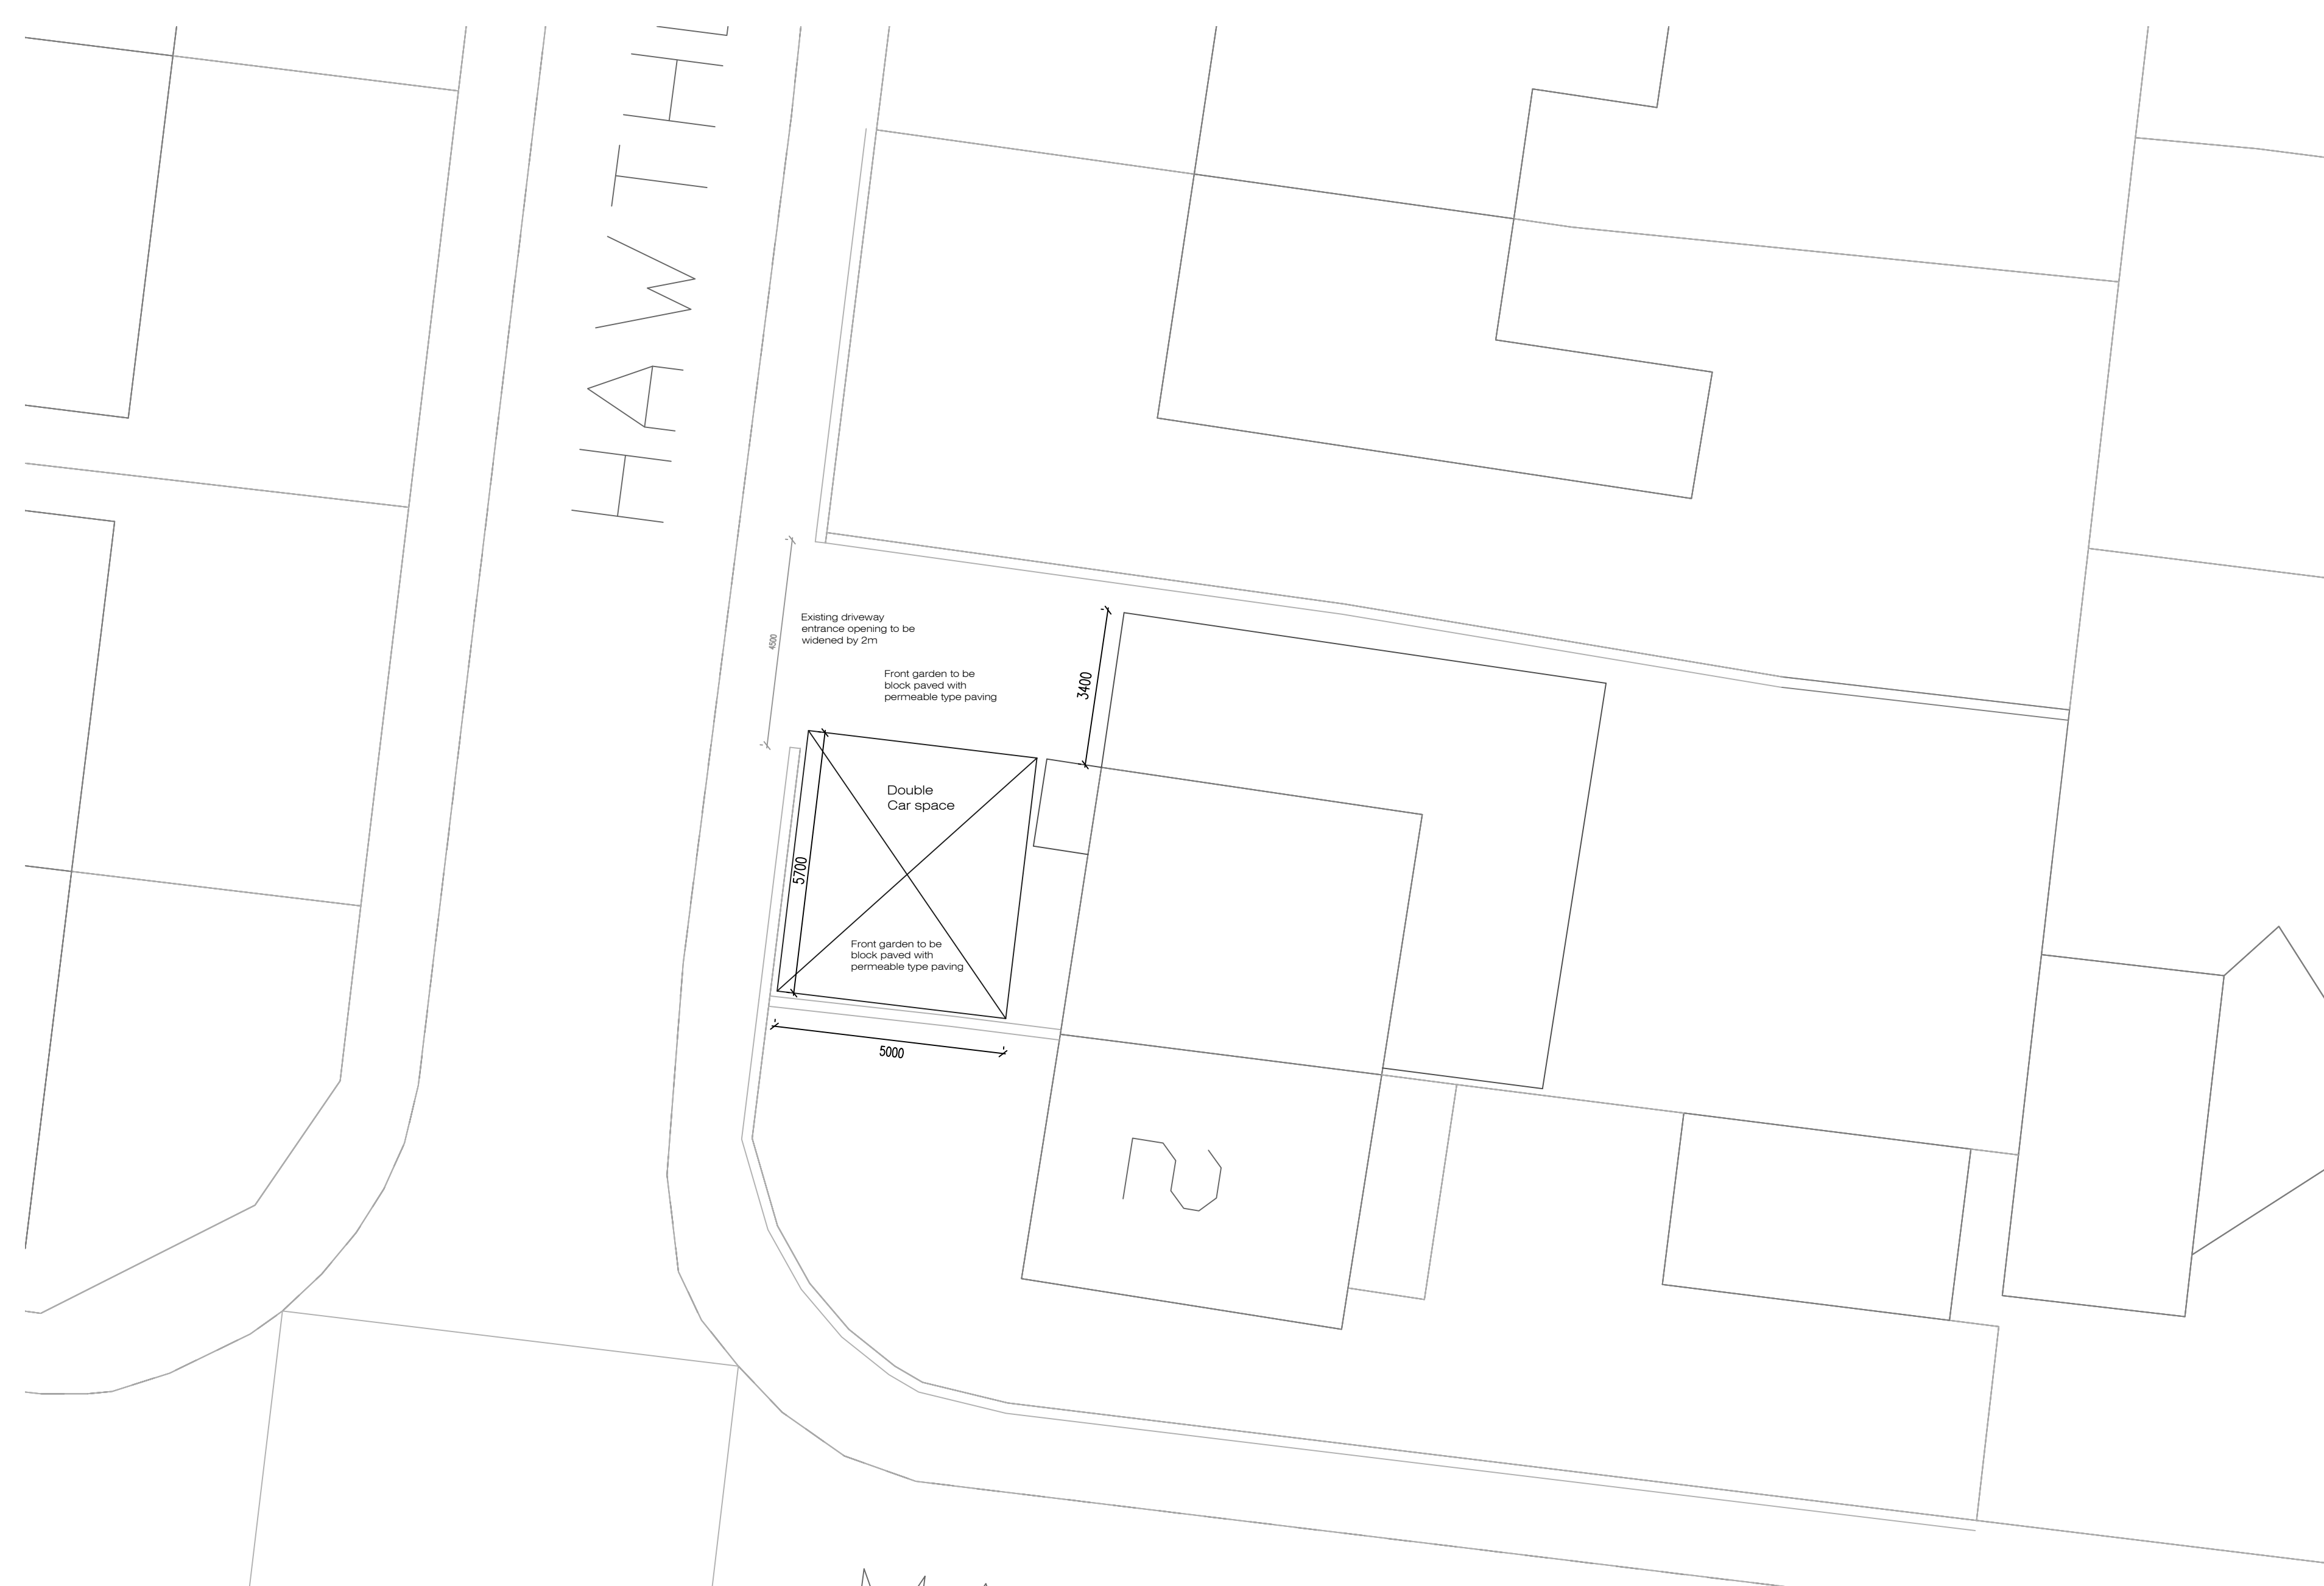

Address				
4 Hawthorne Road, L34				
Job Title				
Two storey extension to side with single to rear				
Drawing title				
Proposed site layout				
Chkd	Appvd	date	scale	Dwg No.
		Aug '24	1:100 @ A1	004