


REV	DESCRIPTION	DATE	DRAWN
P01	Levels confirmation - engineer	12.09.23	PT
P02	Height of acoustic fence	05.12.23	PT

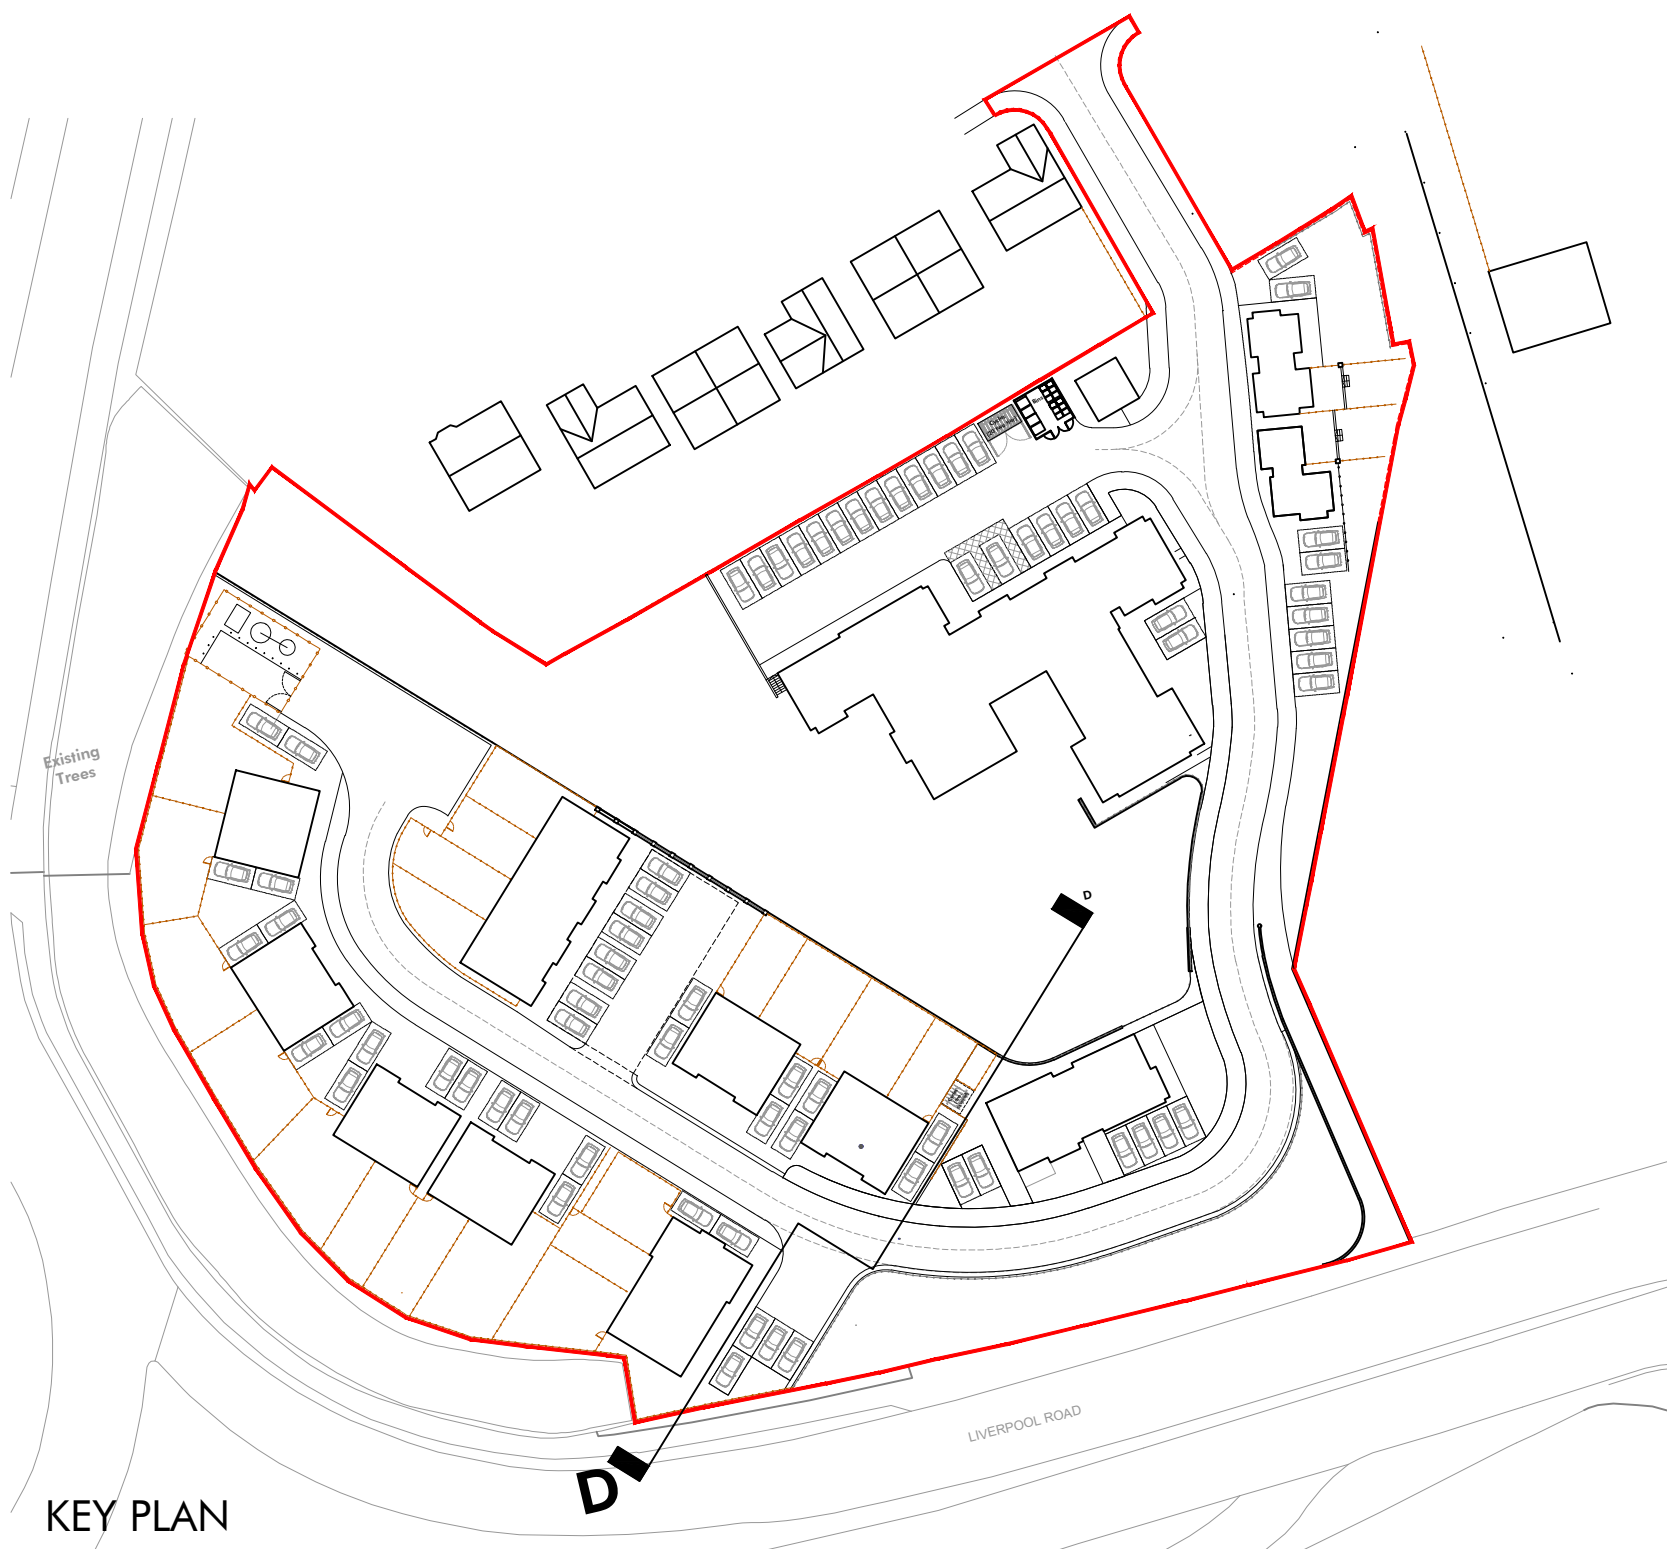

KEY PLAN



DYE HOUSE, PRESCOT

PROPOSED SITE SECTION D-D

Group D Architects Ltd
4 St Paul's Sq
Liverpool
L3 9SJ
T: 0151 542 5027

DWG: GDD2020-GDA-ZZ-XX-DR-A-2540-P02
DATE: 18.08.2022
SCALE: 1:100 @ A1 DRAWN: PT