





PROPOSED SECTION G-G

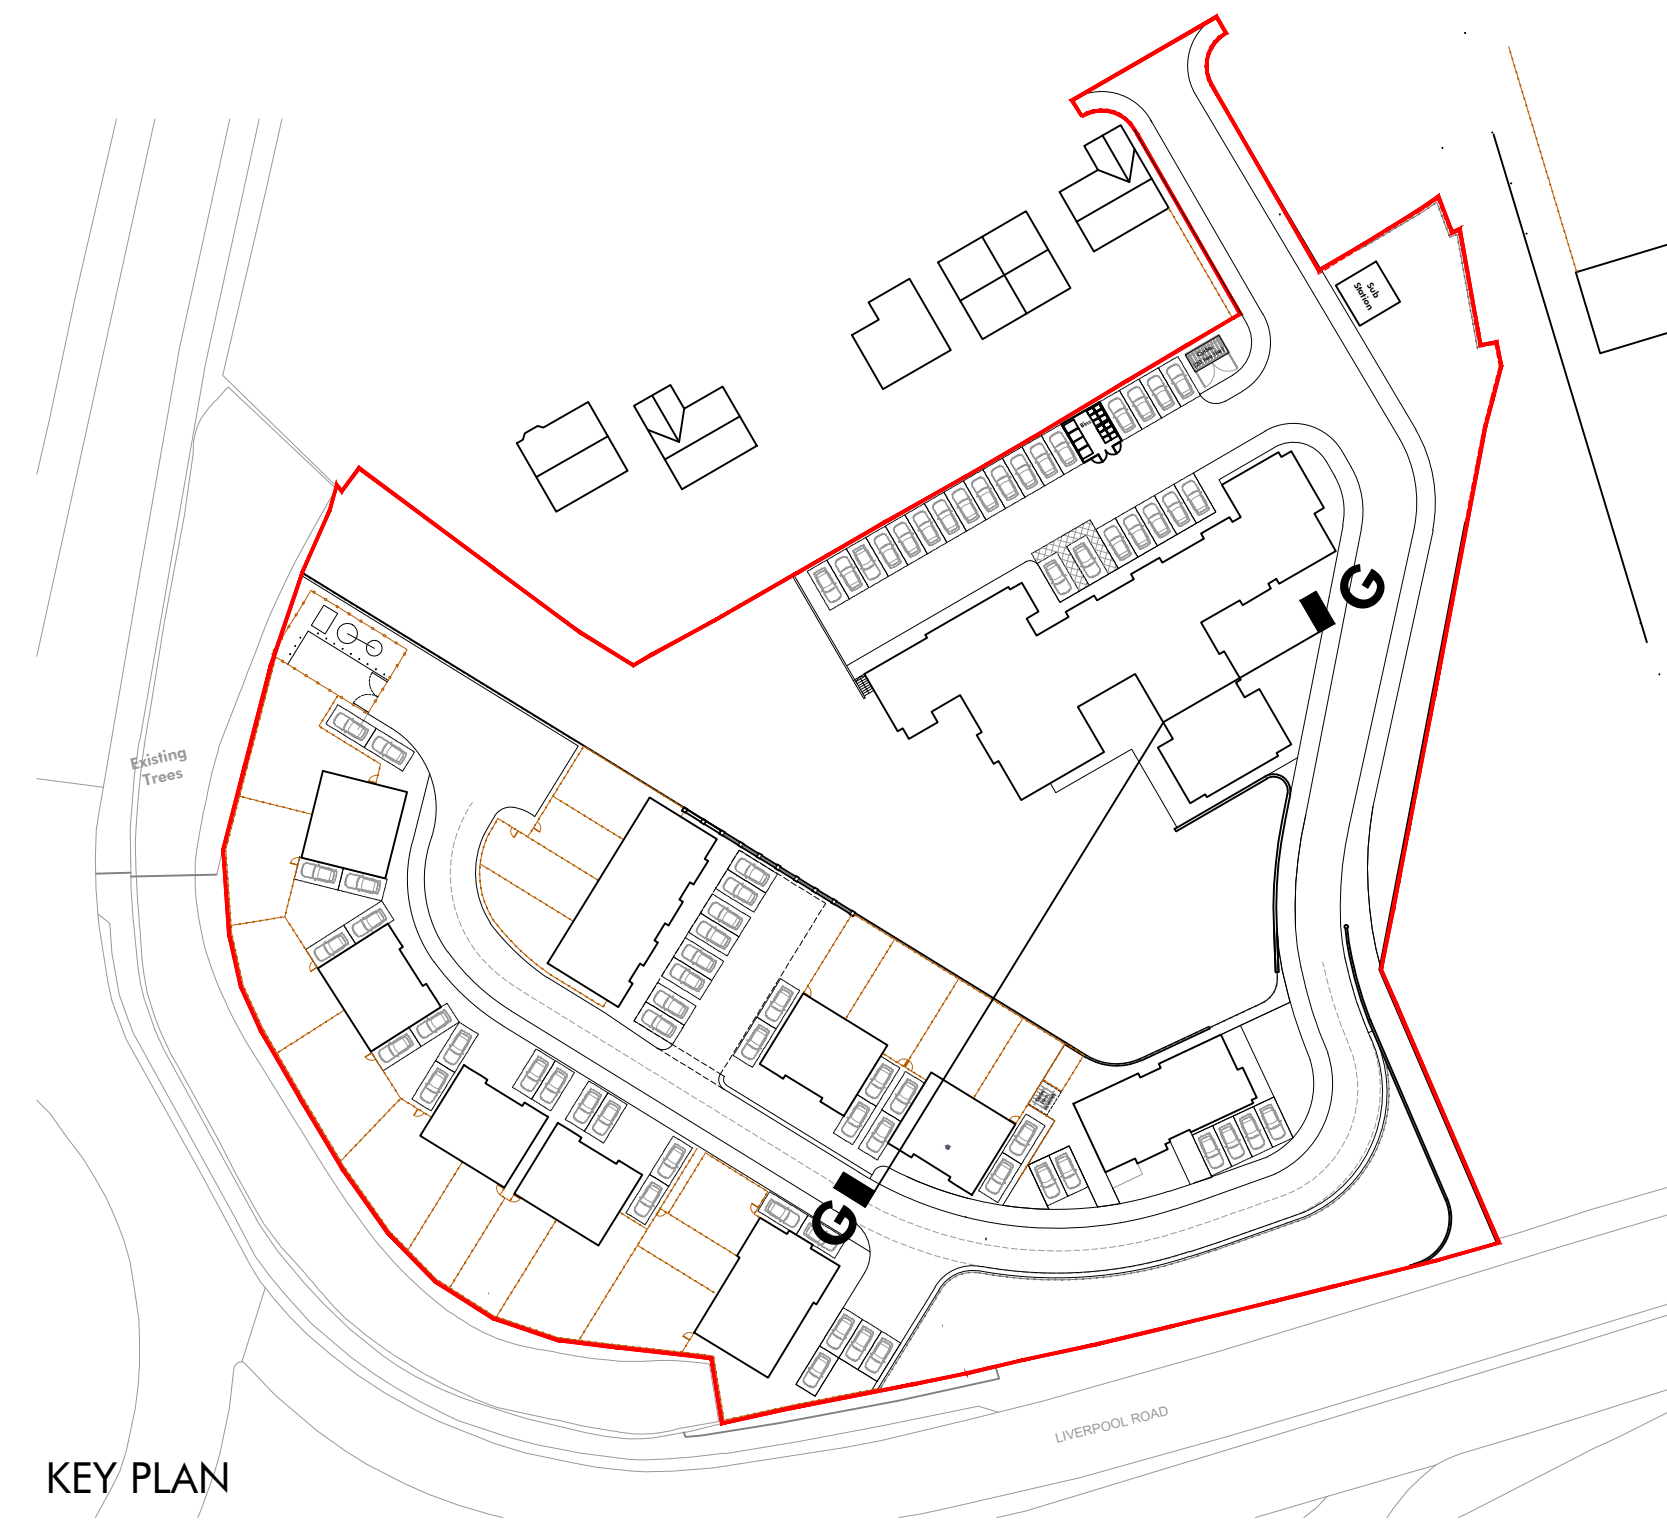

NOTE

TO BE READ IN CONJUNCTION WITH ACCOMPANYING PLANNING STAGE DRAWINGS

ALL TREES DEPICTED INDICATIVELY. REFER TO ARBORICULTURAL INFORMATION

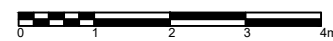

Group D Architects Ltd
4 St Paul's Sq
Liverpool
L3 9SJ
T: 0151 542 5027

DYE HOUSE

PROPOSED SITE SECTION G-G

DWG: GDD2020-GDA-ZZ-XX-DR-A-2570-P01
DATE: 10.11.23
SCALE: 1:100 @ A1 DRAWN: PT