


REV	DESCRIPTION	DATE	DRAWN
*	..	00-00-00	..

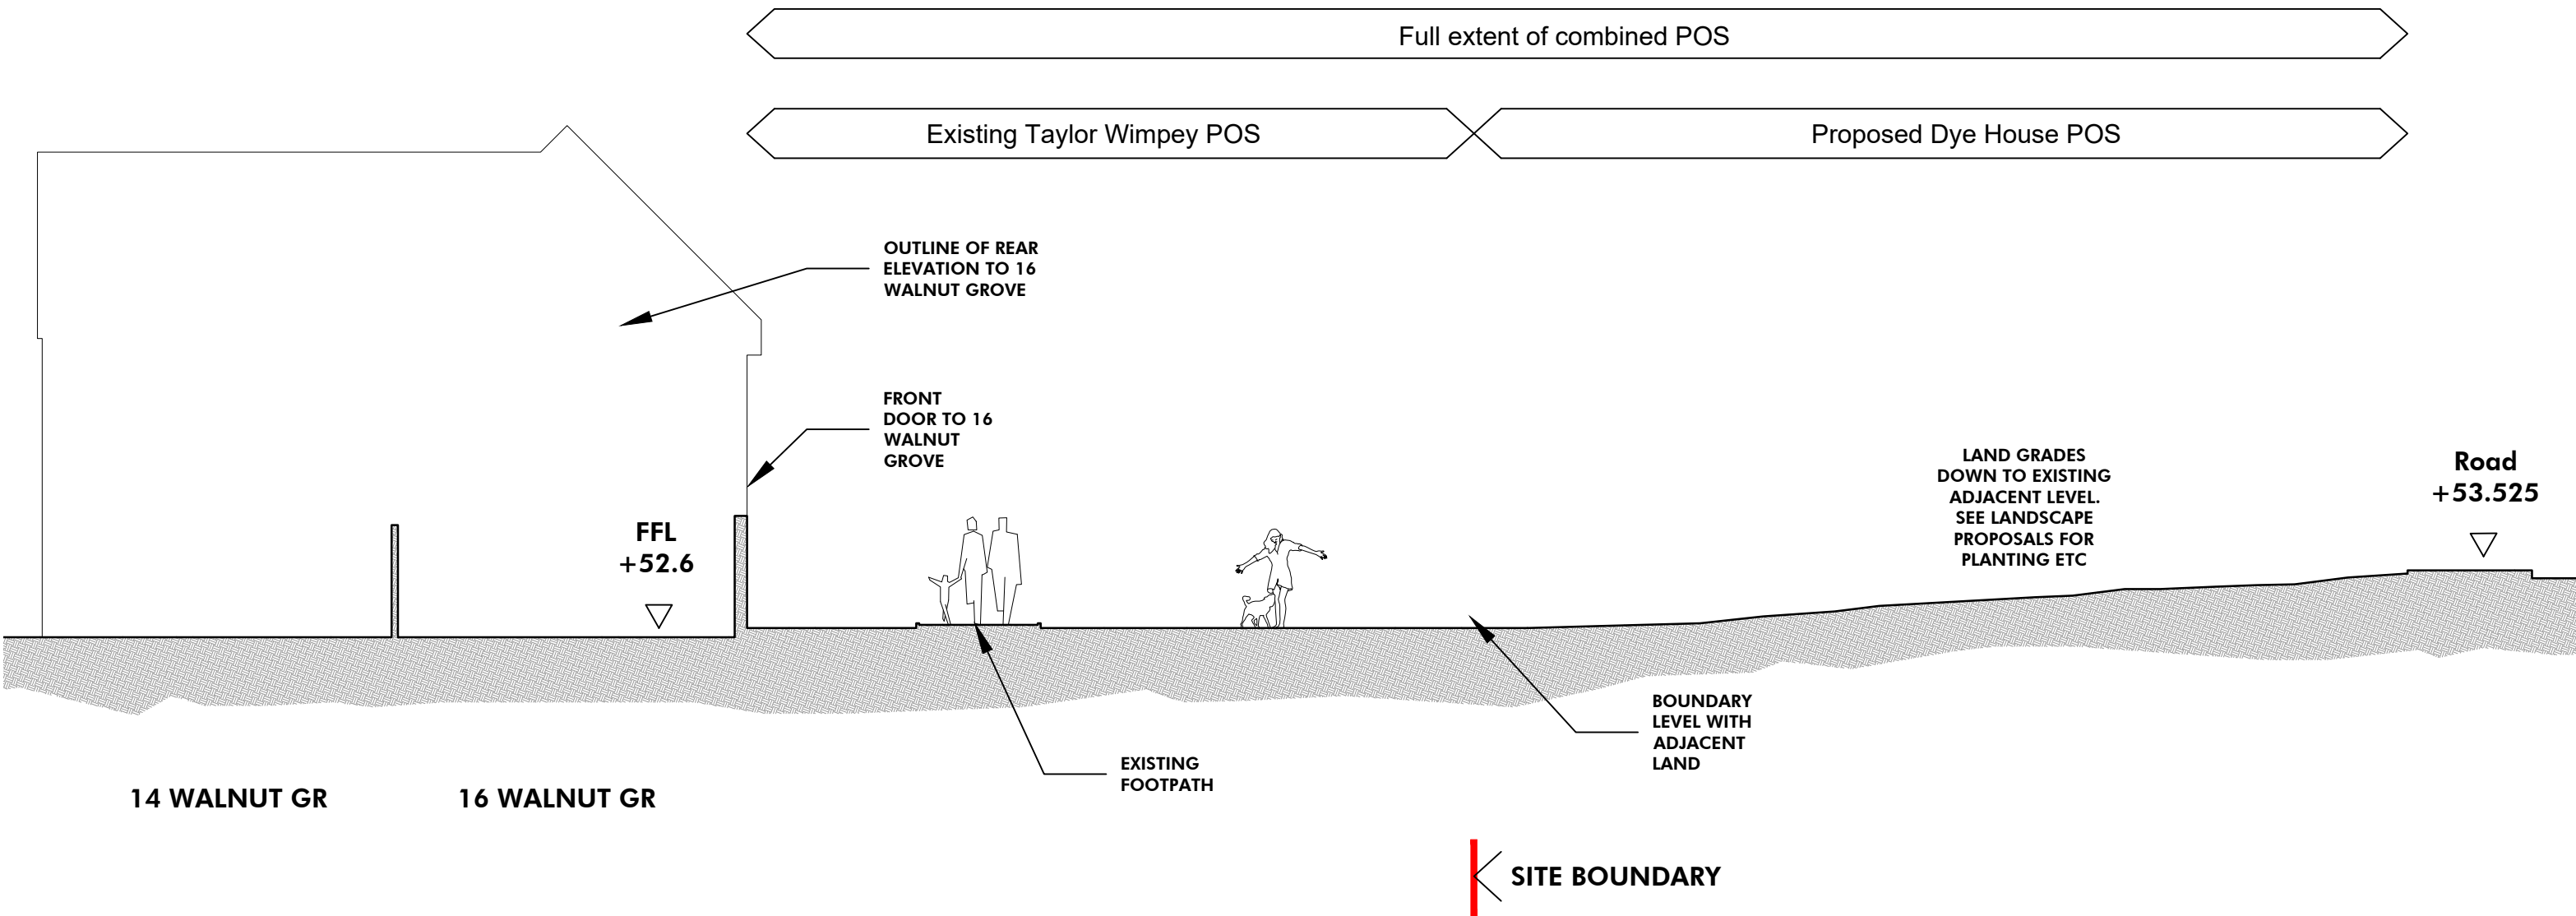

DYE HOUSE

PROPOSED SECTION K-K

Group D Architects Ltd
4 St Paul's Sq
Liverpool
L3 9SJ
T: 0151 542 5027

DWG: GDD2020-GDA-ZZ-XX-DR-A-2588
DATE: 15.12.23
SCALE: 1:100 @ A3 DRAWN: PT