



REV	DESCRIPTION	DATE	DRAWN
P01	Coloured	09-09-22	PT
P02	Plot 33-34	04-12-23	PT

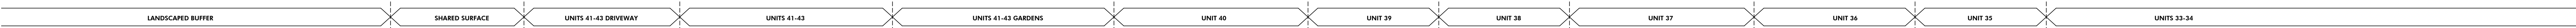


STREET SCENE 1

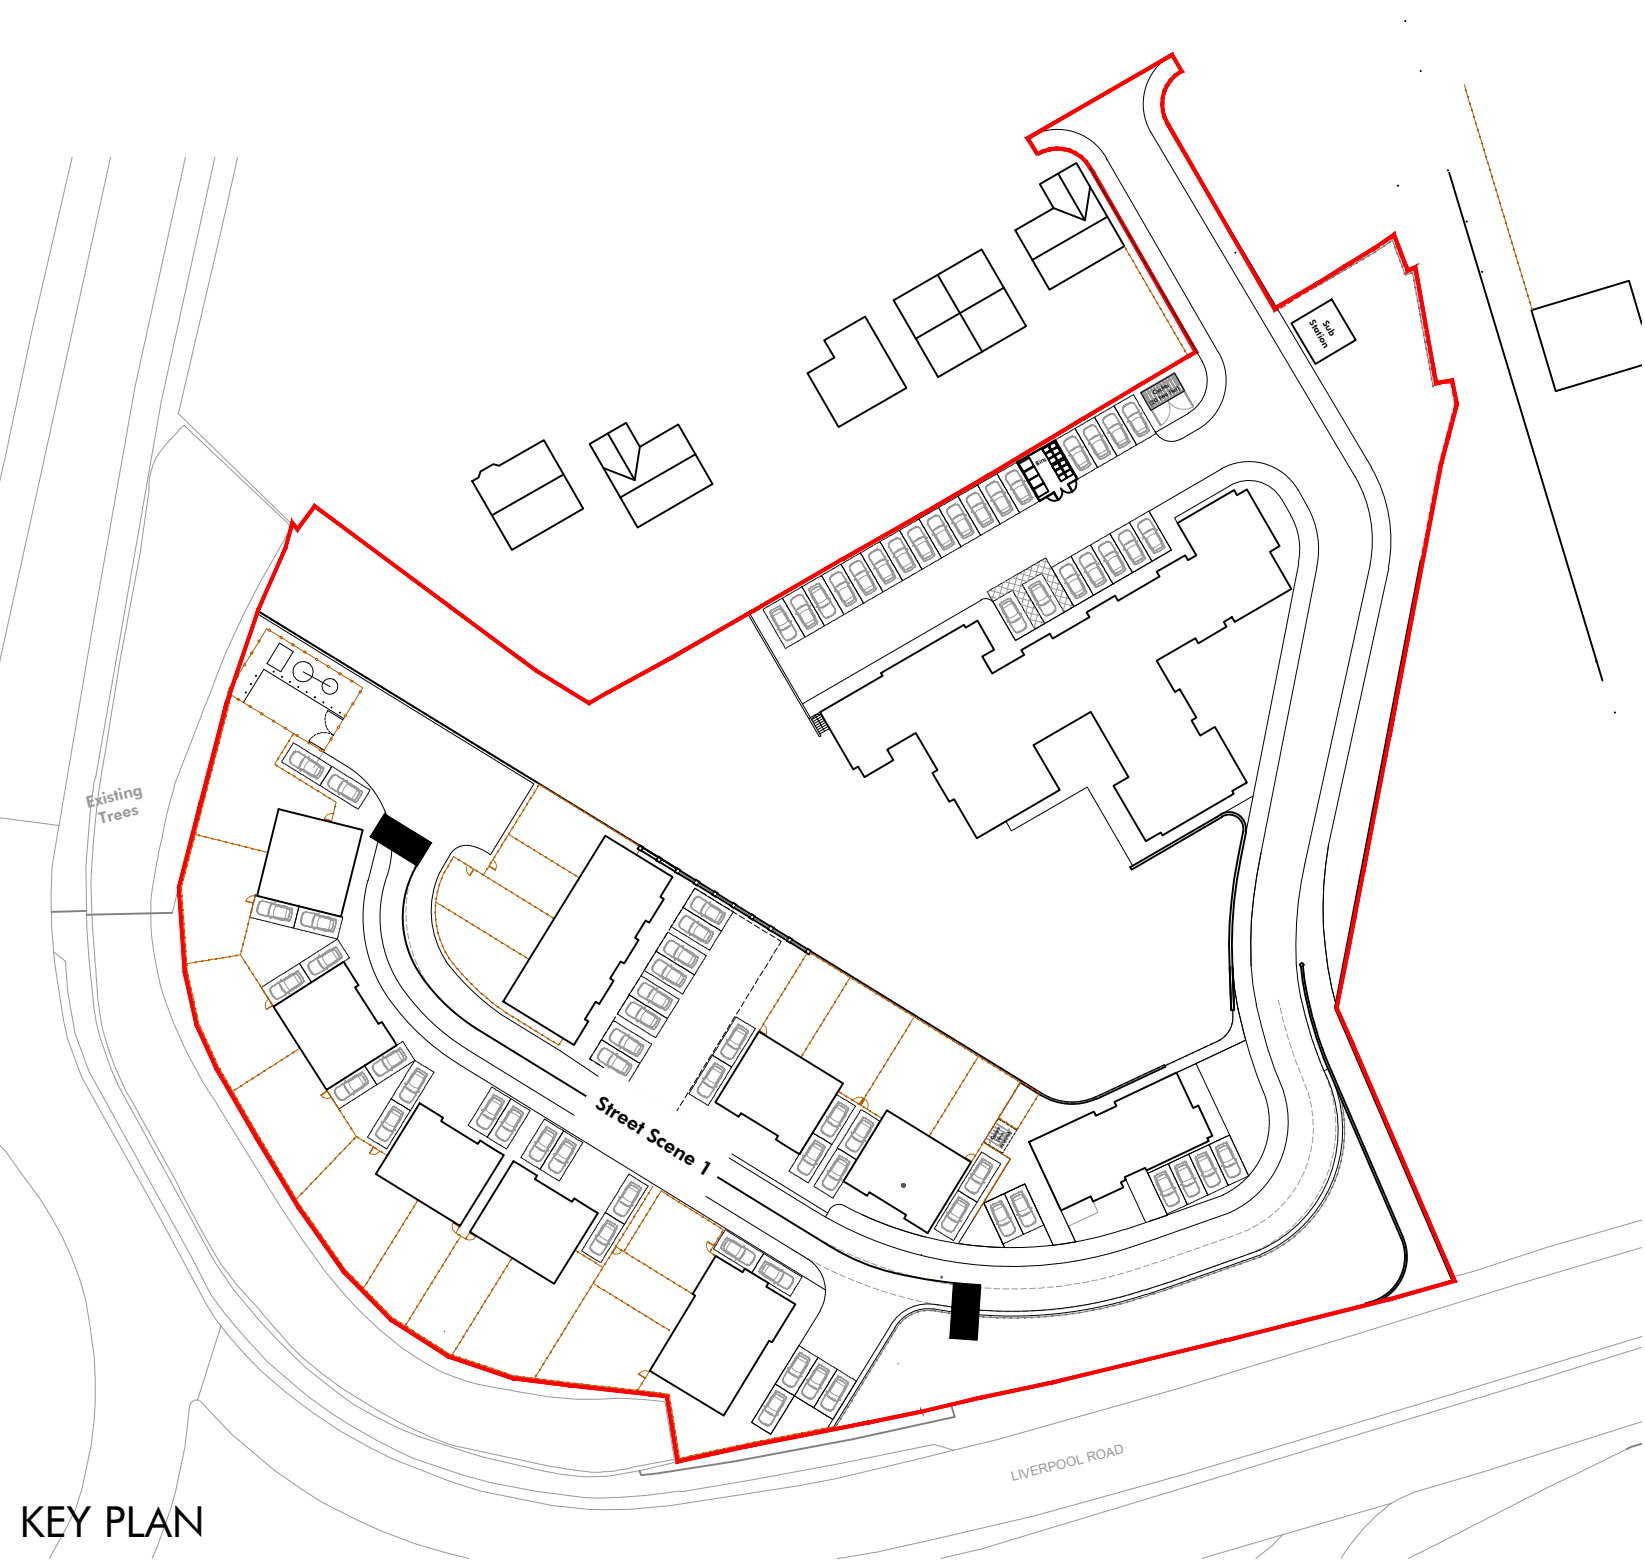

KEY PLAN

NOTE
TO BE READ IN CONJUNCTION WITH ACCOMPANYING PLANNING STAGE DRAWINGS
ALL TREES DEPICTED INDICATIVELY. REFER TO ARBORICULTURAL INFORMATION

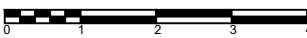

Group D Architects Ltd
4 St Paul's Sq
Liverpool
L3 9SJ
T: 0151 542 5027

DYE HOUSE

STREET SCENE 1

DWG: GDD2020-GDA-ZZ-XX-DR-A-2410-P02
DATE: 17.08.22
SCALE: 1:100 @ A0 DRAWN: PT