

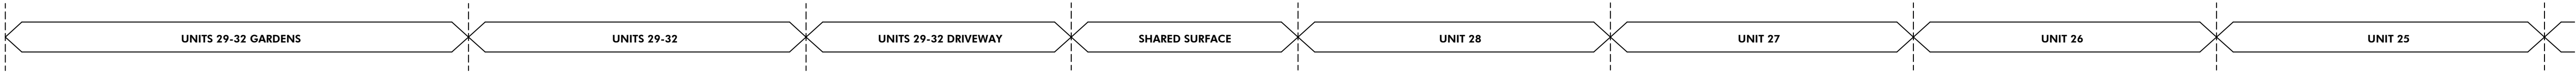


REV	DESCRIPTION	DATE	DRAWN
P01	Levels	14.09.23	PT
P02	Key Plan	14.12.23	PT

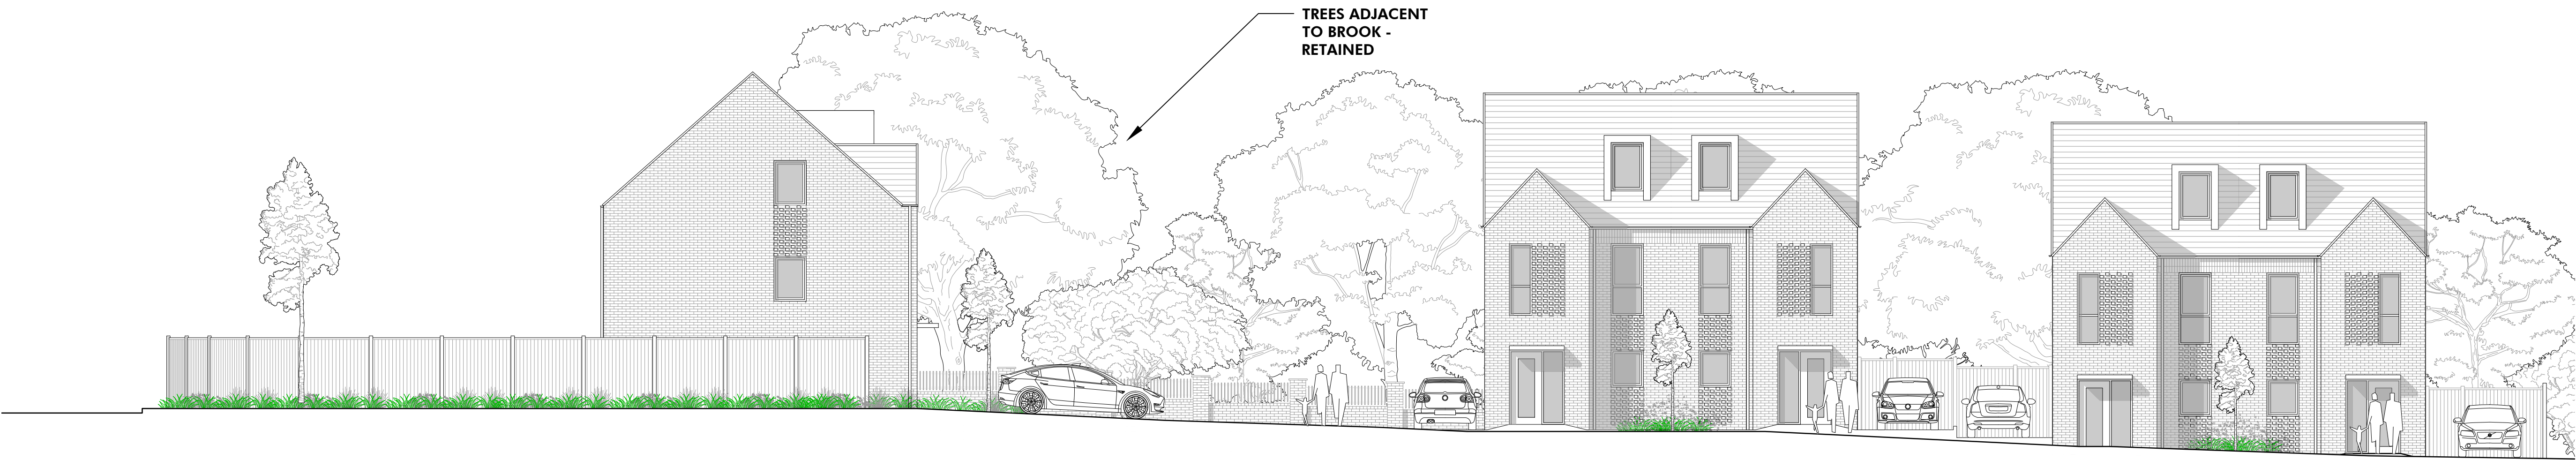

STREET SCENE 3

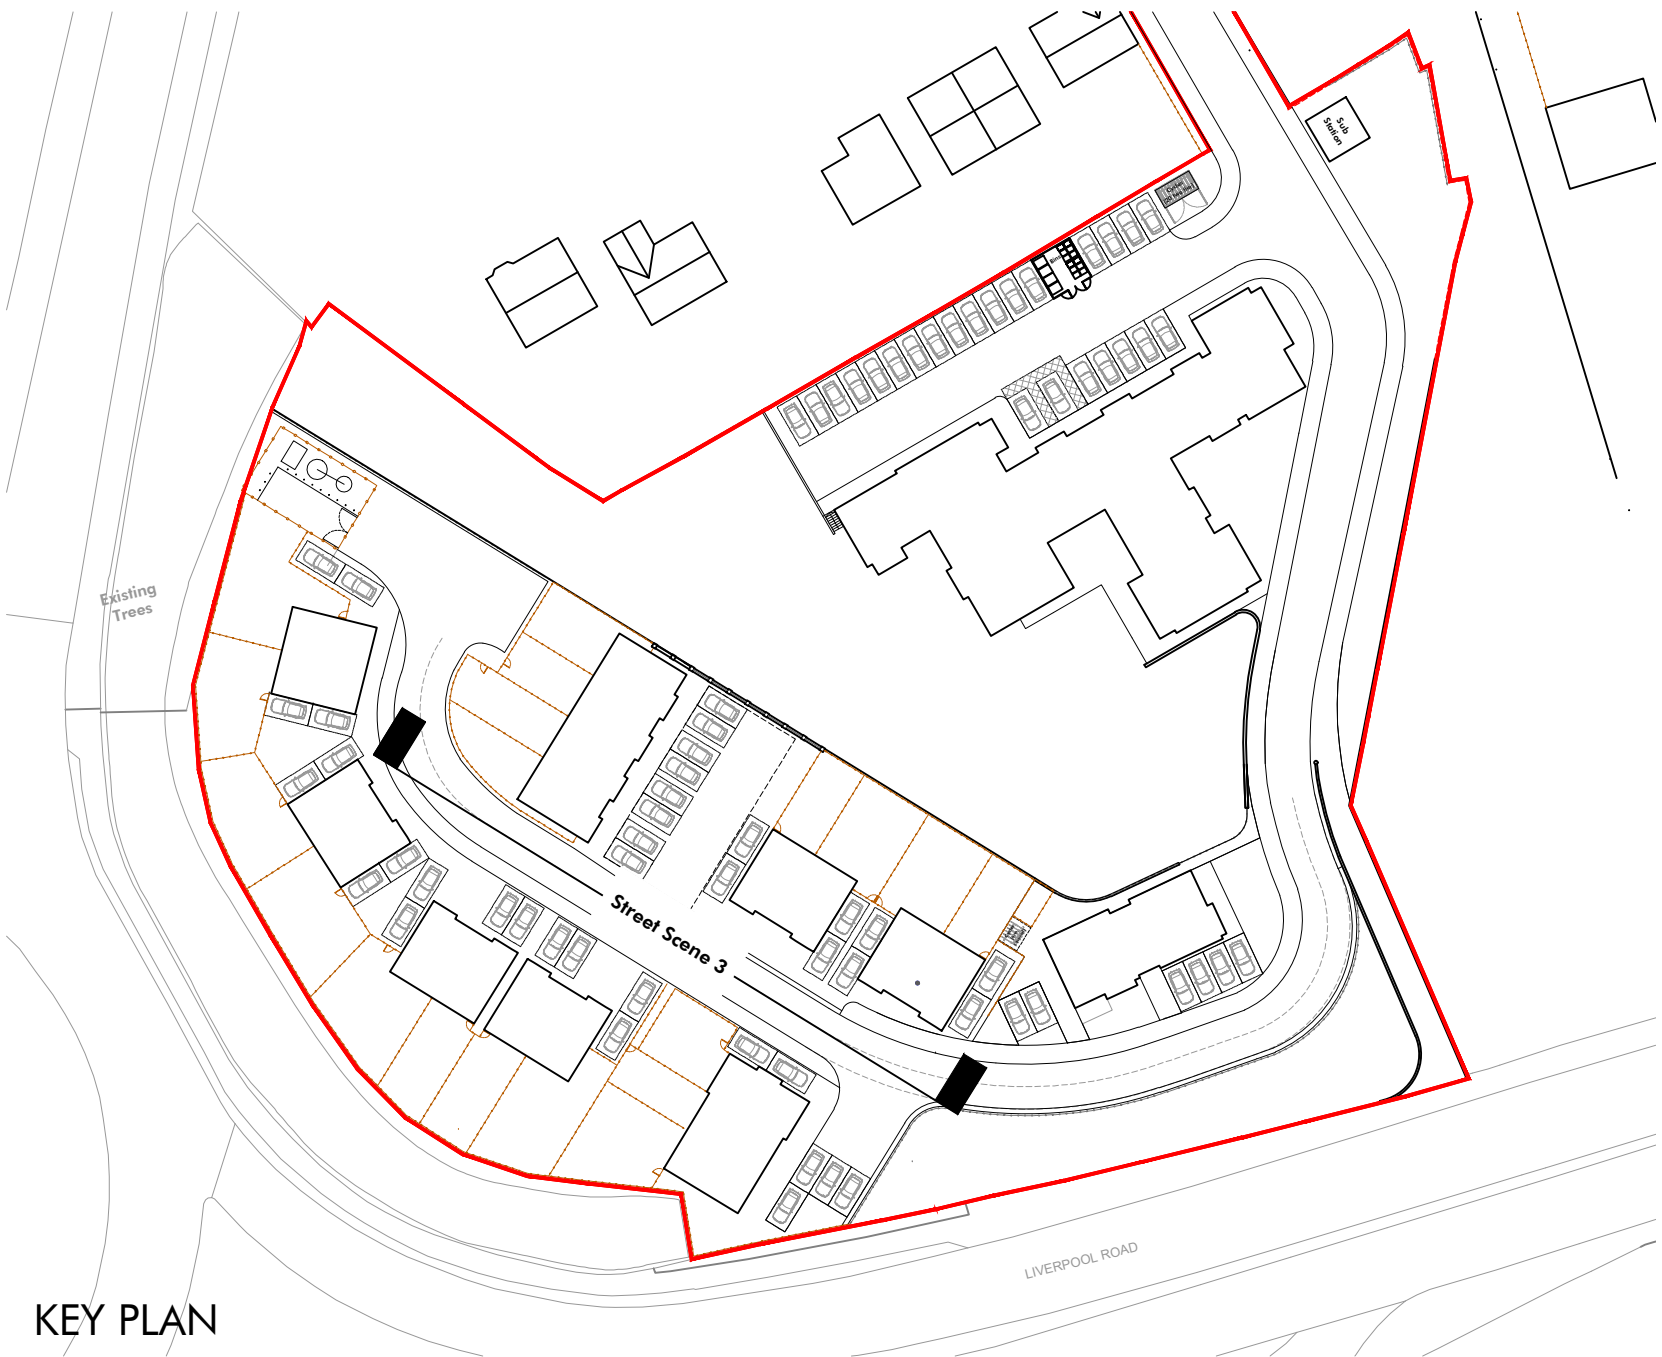

KEY PLAN



Group D Architects Ltd
4 St Paul's Sq
Liverpool
L3 9SJ
T: 0151 542 5027

DYE HOUSE, PRESCOT

STREET SCENE 3

DWG: GDD2020-GDA-ZZ-XX-DR-A-2430-P02
DATE: 17.08.22
SCALE: 1:100 @ A1 DRAWN: PT