
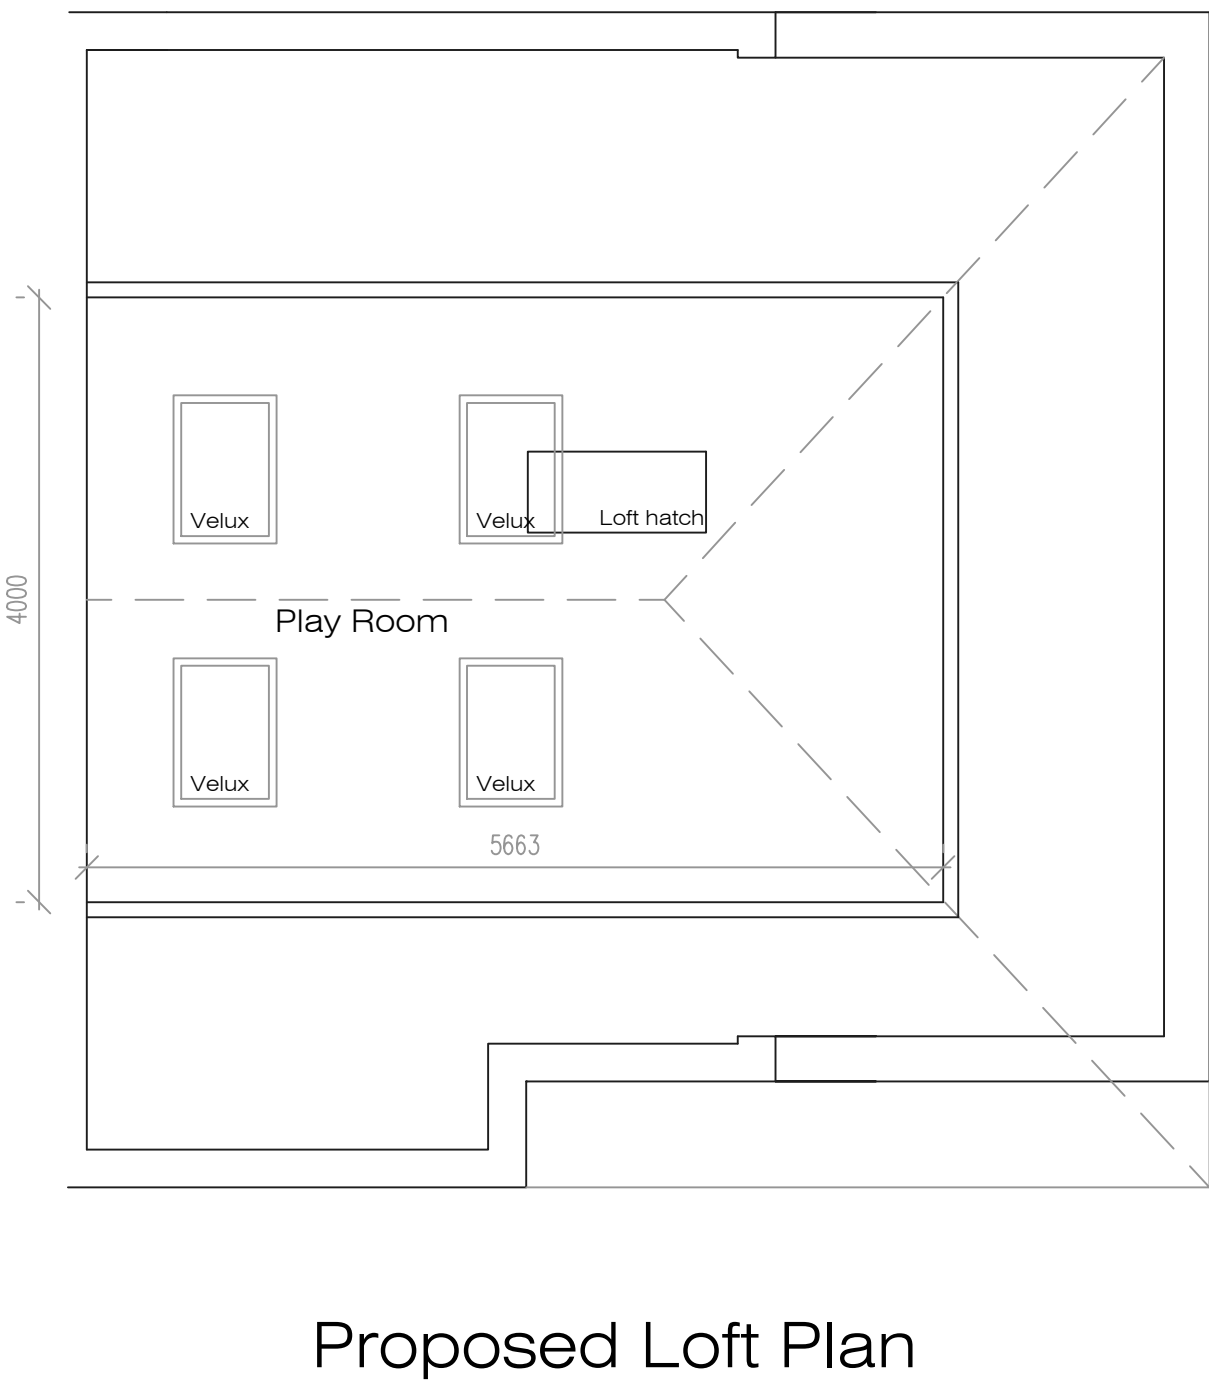
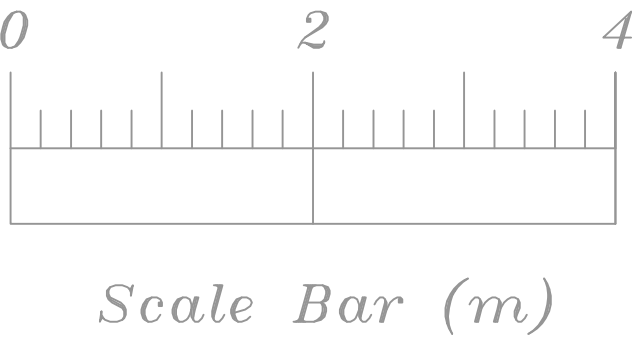
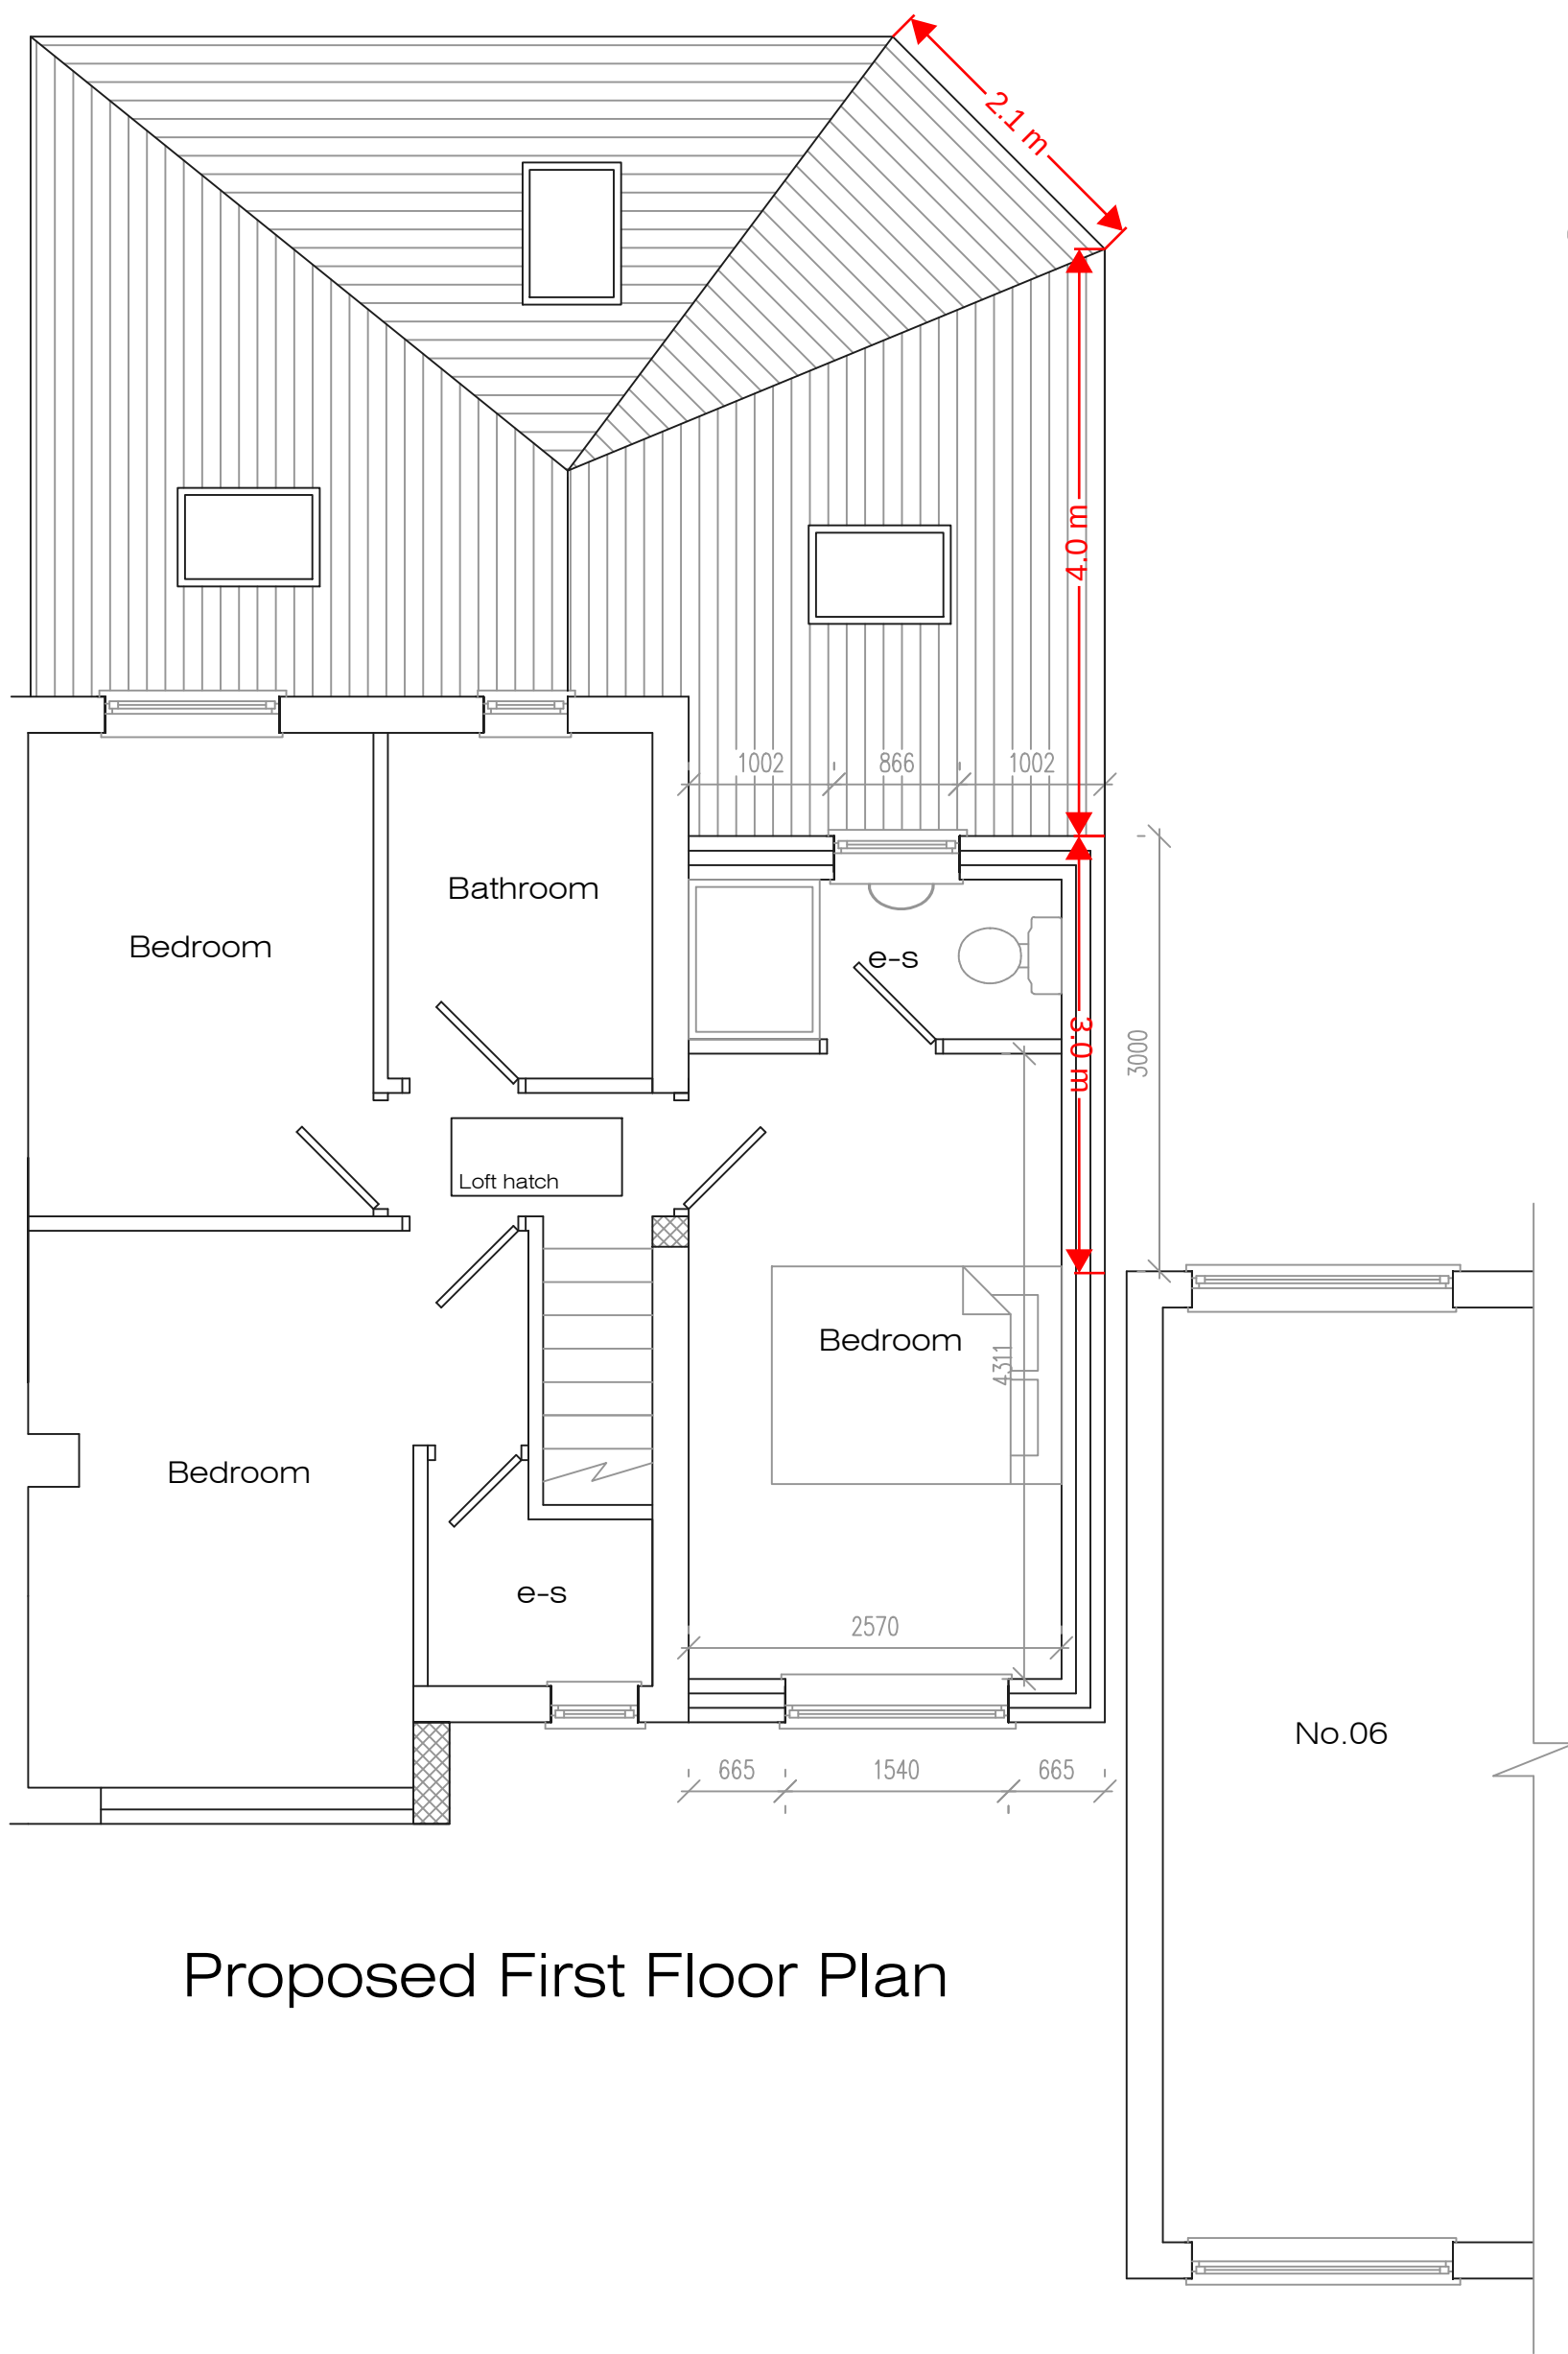
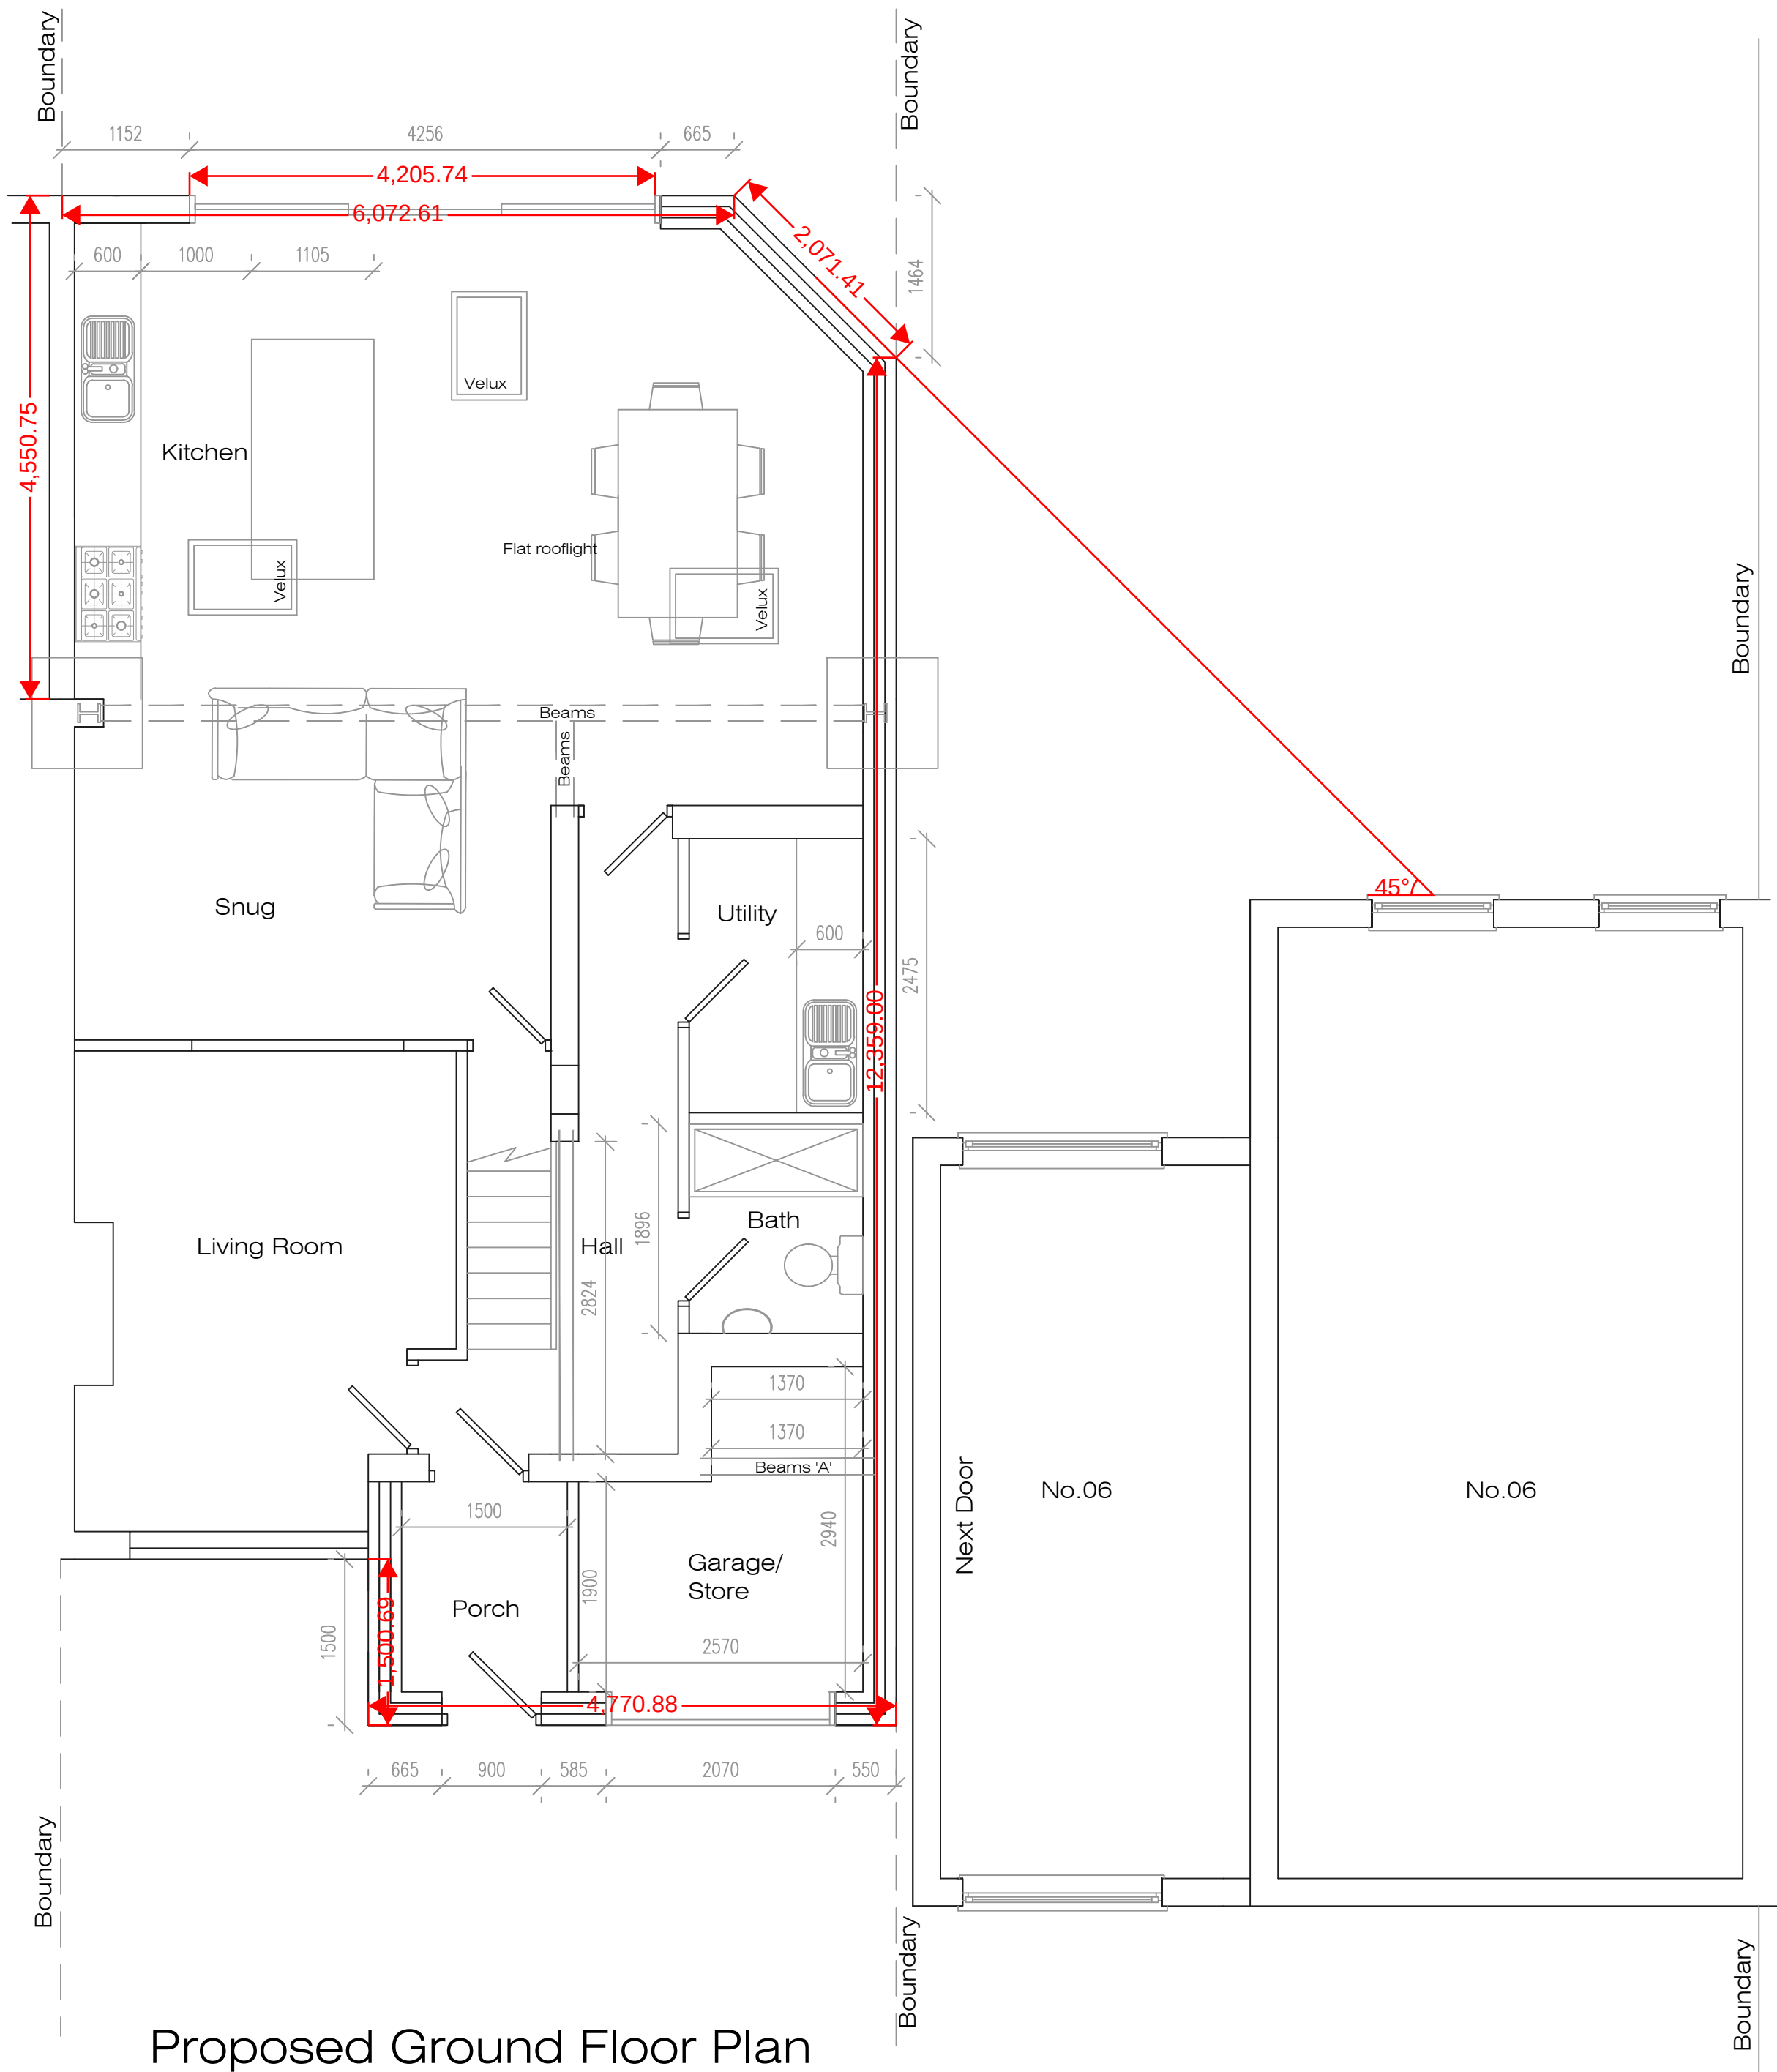


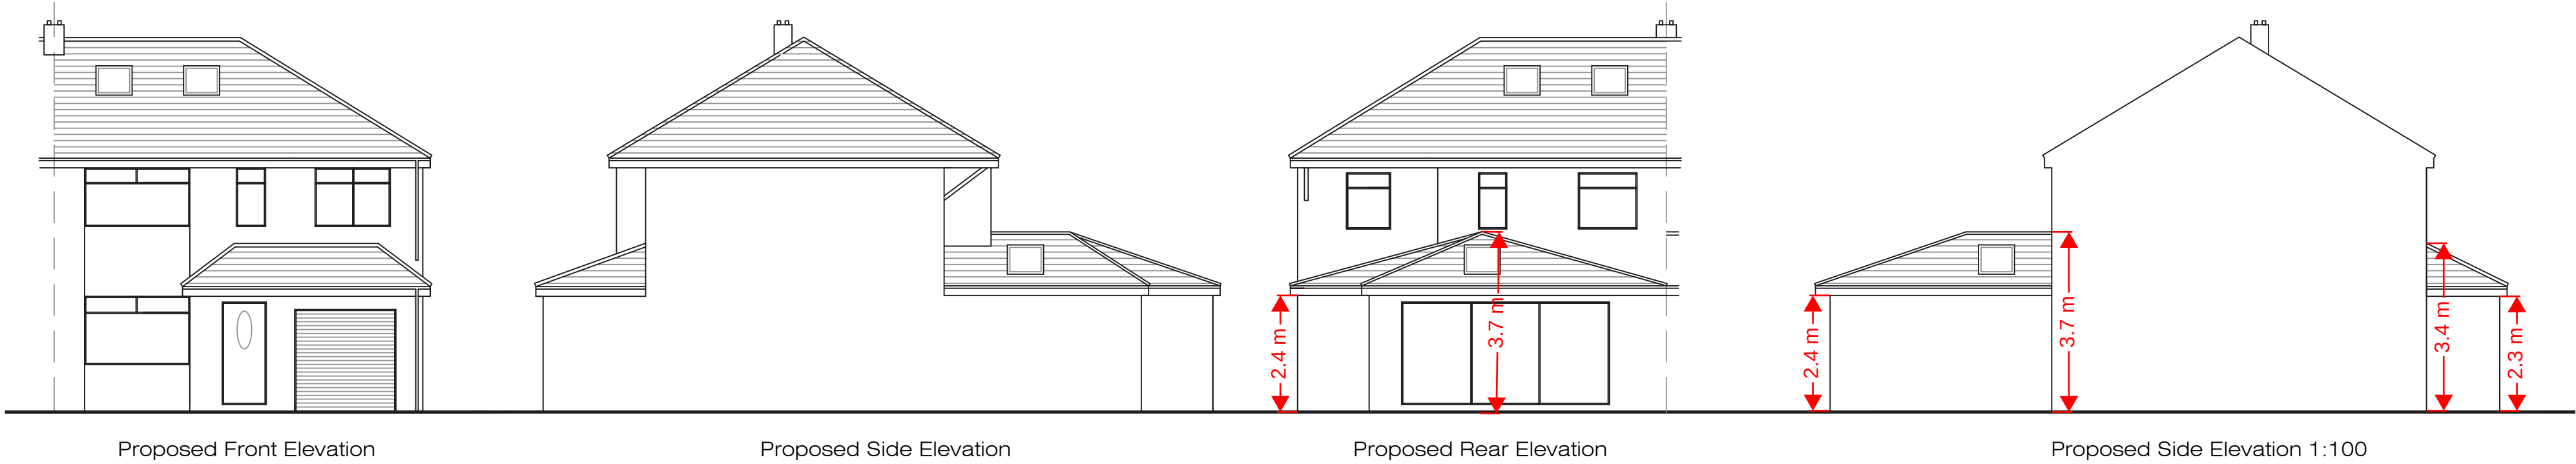

Address				
7 Pottery Close, L35				
Job Title				
Two storey extension to side				
Drawing title				
Proposed Plans				
Chkd	Appvd	date	scale	dwg no.
		Sep '22	1:50/1:100 @ A1	002