


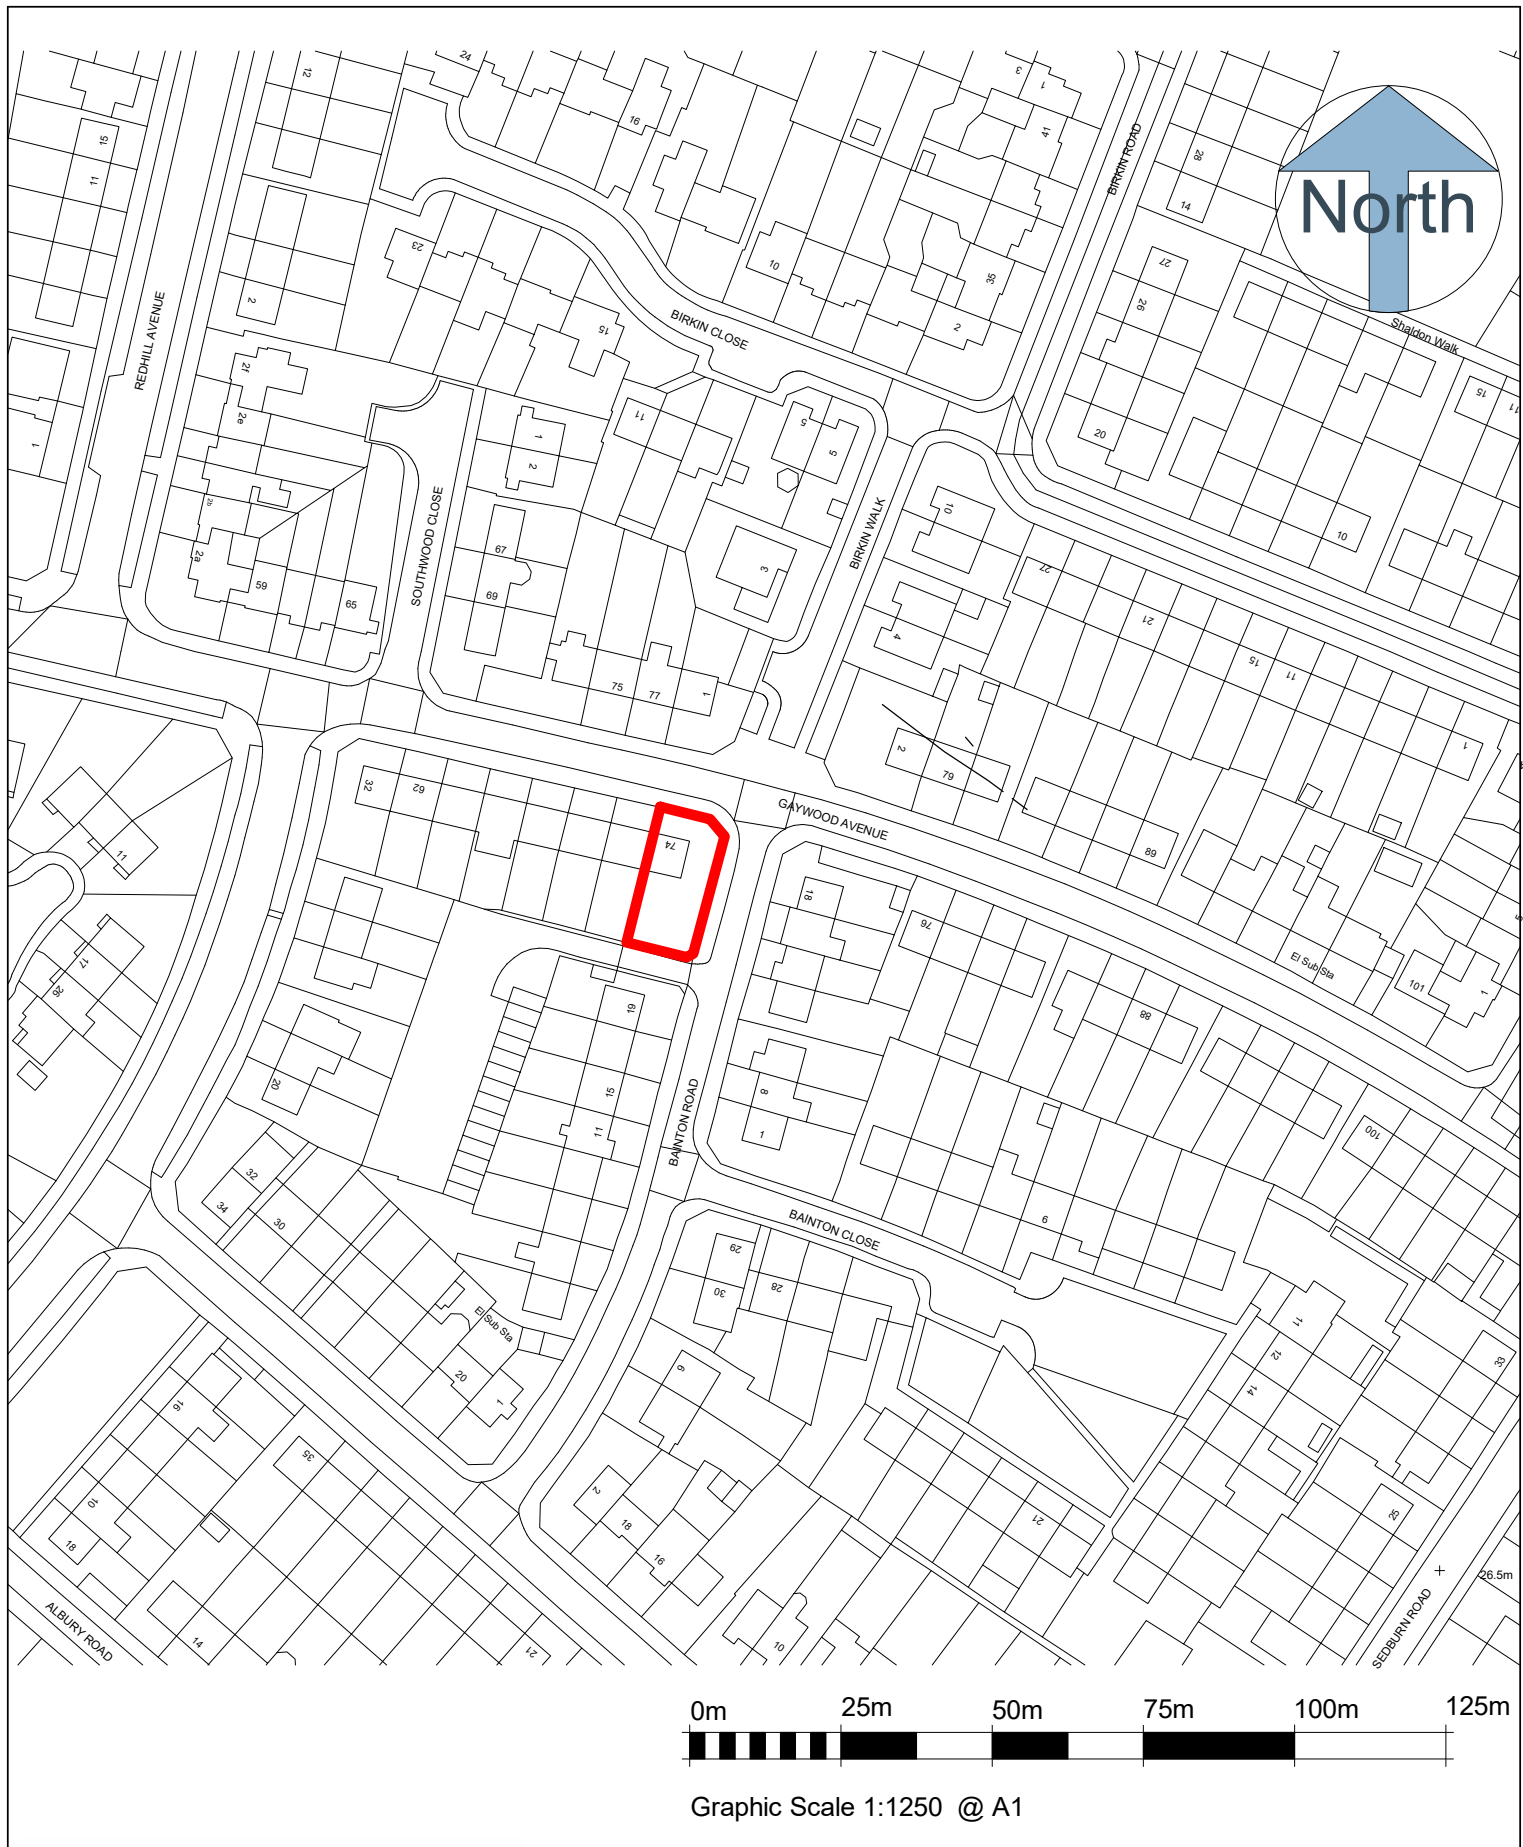

Architecture • Design • Planning

116 Duke Street, Liverpool L1 5JW

T: 07825 777 059

E: projects@keltecconsultancy.com

www.keltecconsultancy.com

CLIENT:
Damian Kirk & Collette Cahill

SHEET TITLE:
Location Plan

PROJECT ADDRESS:
74 Gaywood Avenue, Kirkby L32 7PQ

DATE
09/2023

PROJECT NUMBER:
CC-GA_1049

SCALE: (@ A4)
1 : 1250

MODELLED BY:
Design Team

DRAWING NUMBER:
01_CD-GA_001