


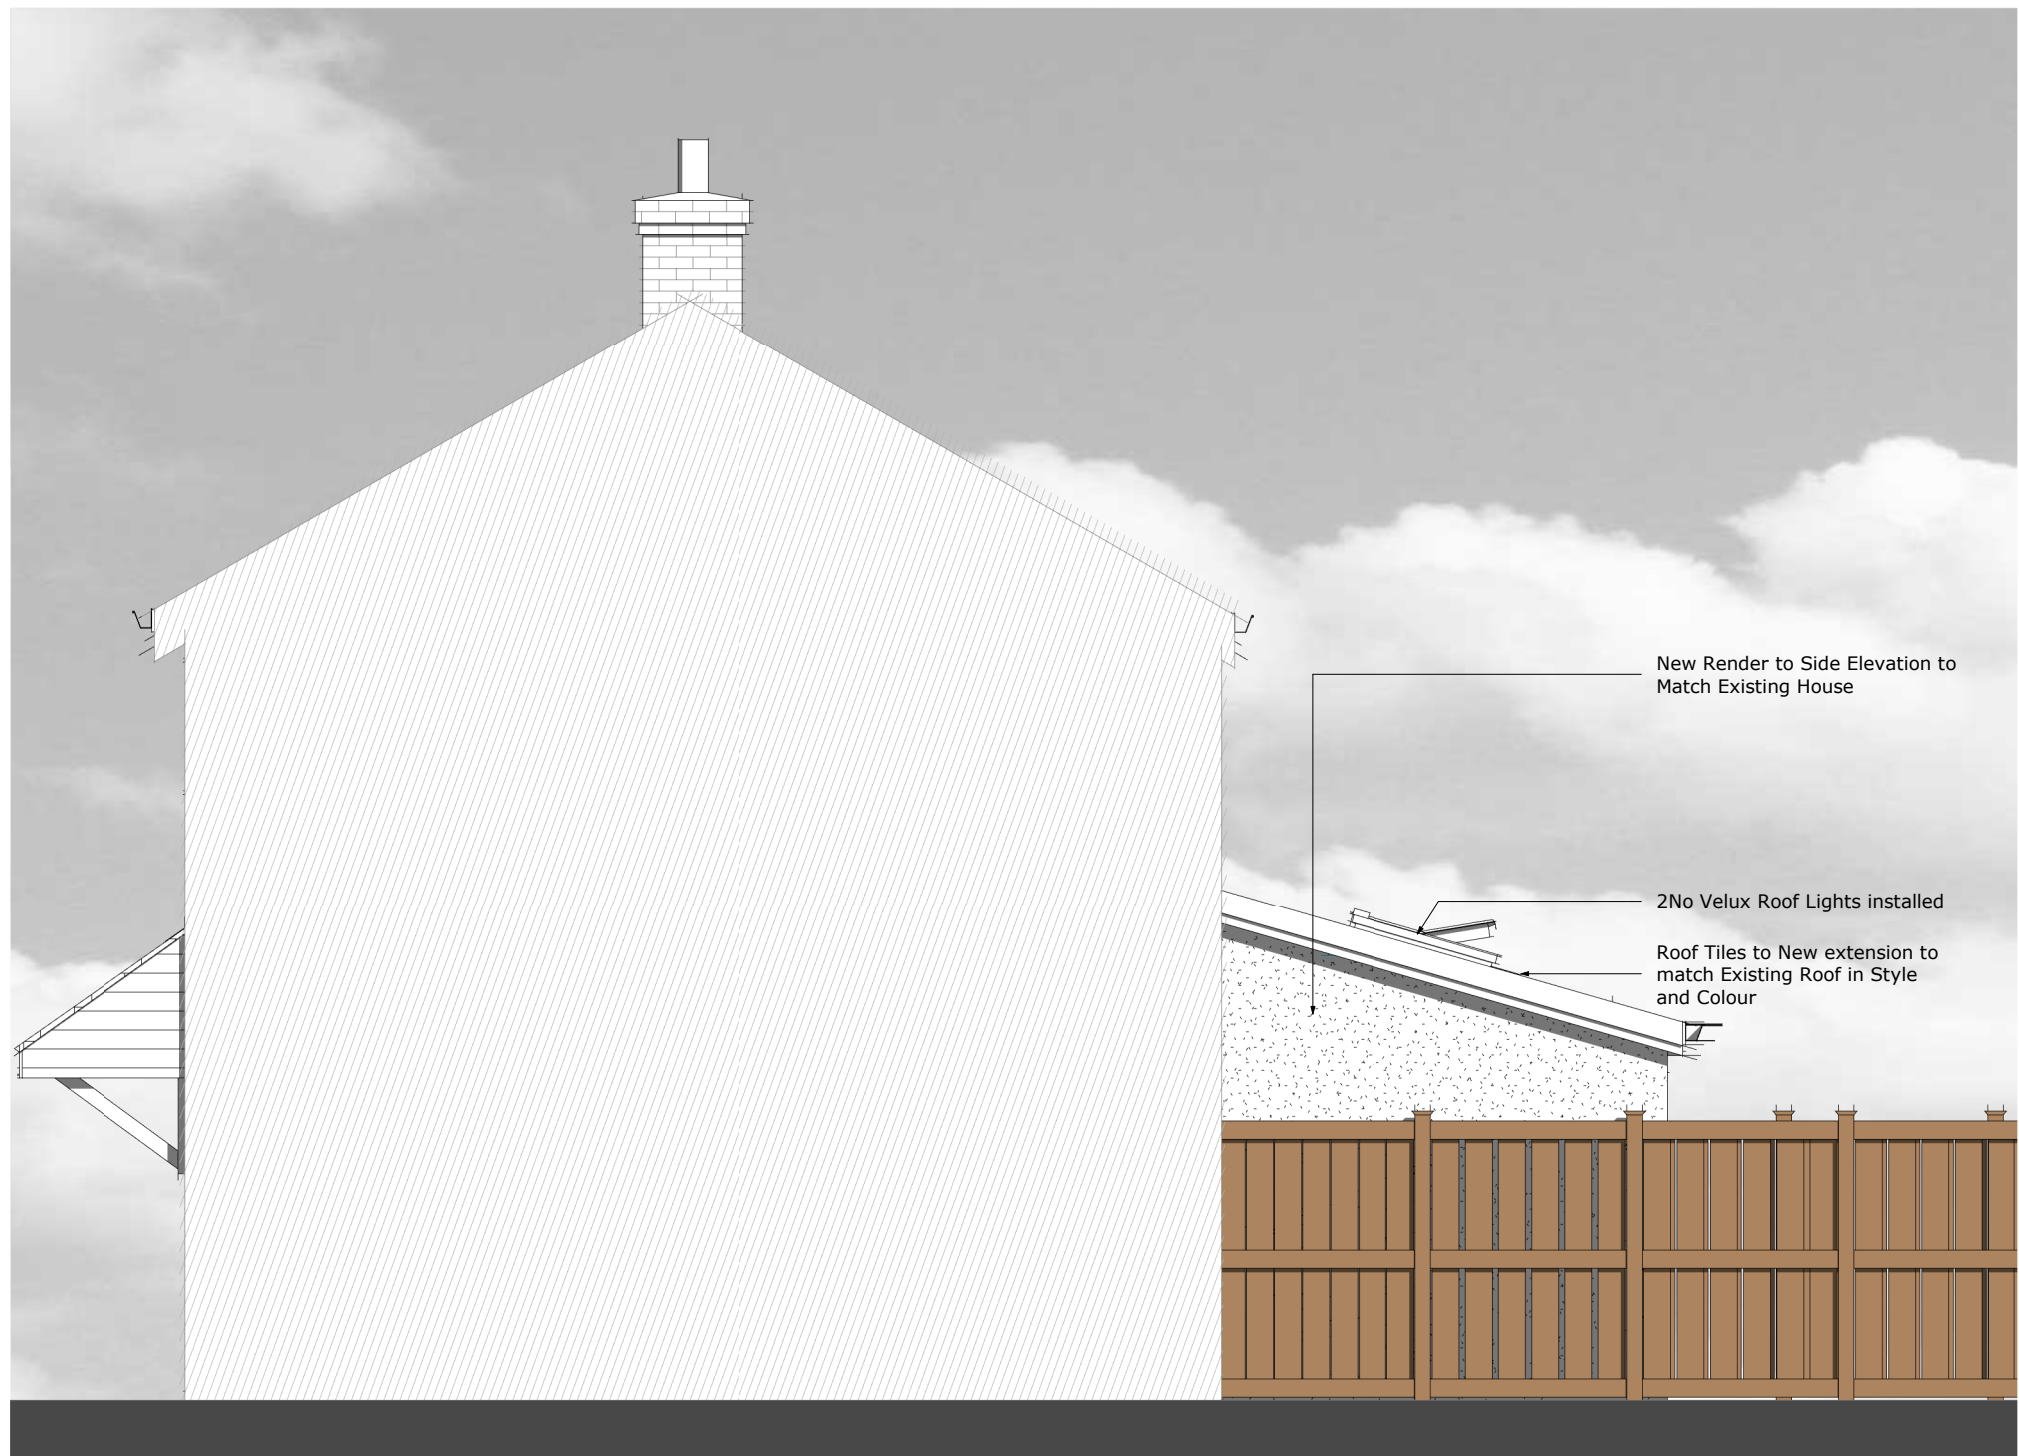

02 Proposed Side Elevation as Viewed from No 72



Graphic Scale 1:50 @ A3

No.	Description	Date
This Drawing is the property of Keltec Consultancy Ltd and must not be copied or otherwise reproduced. Do not scale from this drawing. All dimensions are to be checked on site prior to commencing work on site. Any discrepancy found between information given on this drawing and that given elsewhere or recorded on site shall be notified immediately to the office in writing.		

CLIENT NAME: Damian Kirk & Collette Cahill

PROJECT ADDRESS: 74 Gaywood Avenue, Kirkby L32 7PQ

MODELLED BY: Designer

PHASE:

SHEET TITLE: Proposed Side Elevation As Viewed From No 72

PROJECT NUMBER: CC-GA_1049

DATE: 09/2023

REV:

DRAWING NUMBER:
06_CD-GA_002

SCALE: 1 : 50