



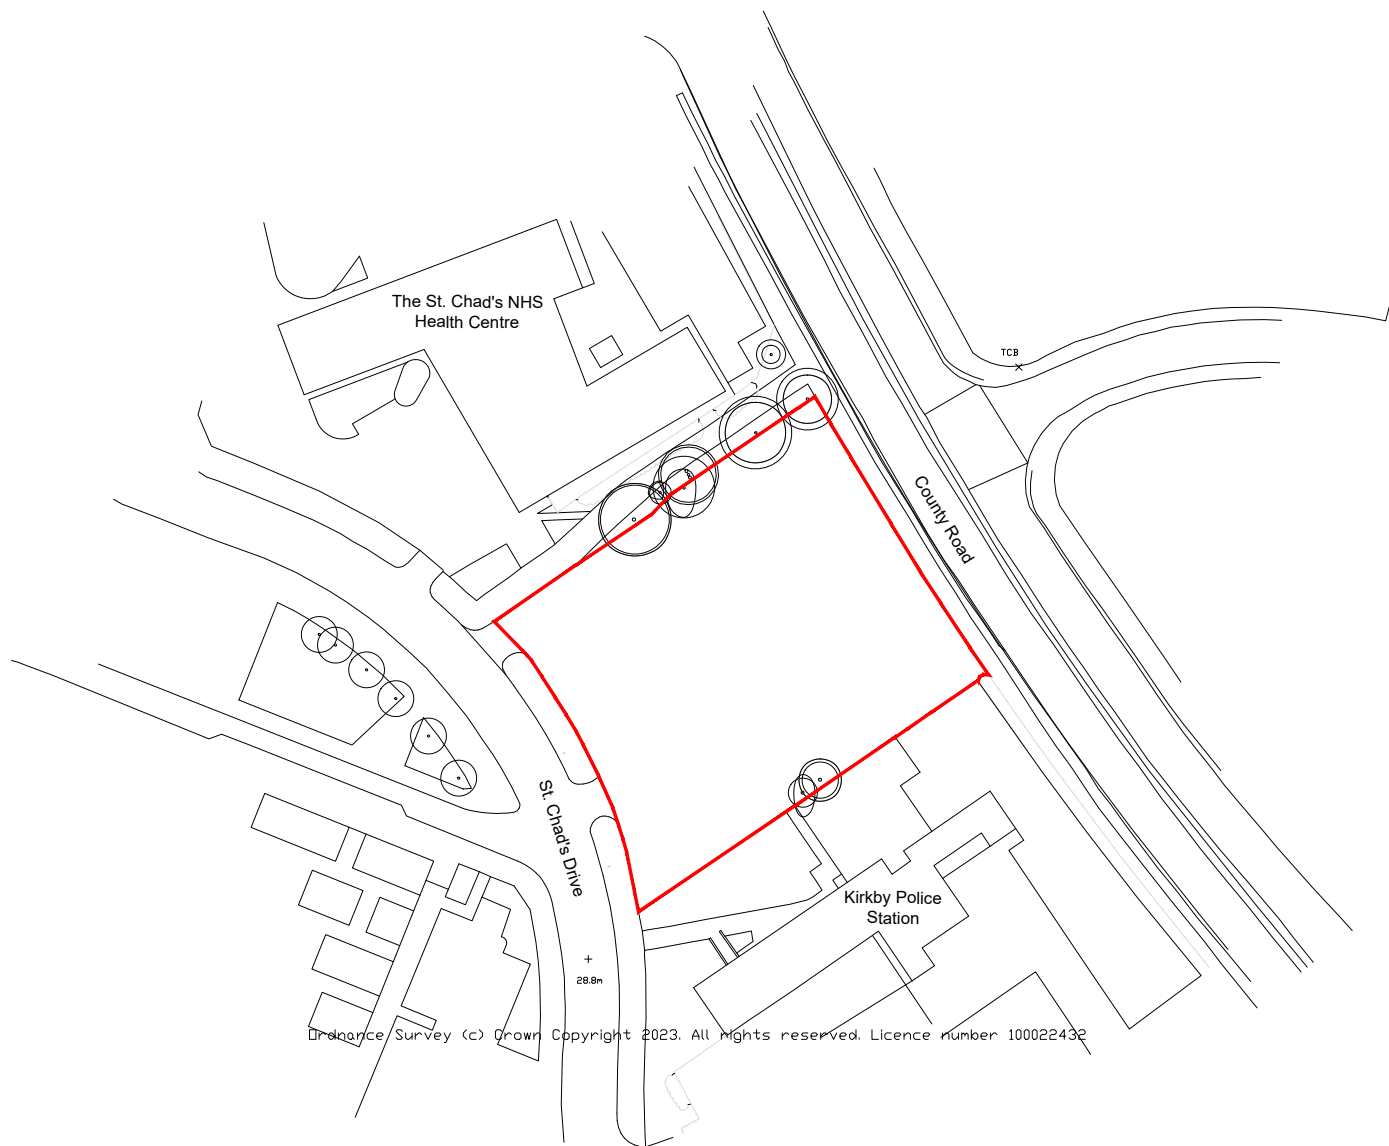

Drainage Survey (c) Crown Copyright 2023. All rights reserved. Licence number 100022432

1000
01

Location Plan
Scale 1:1250

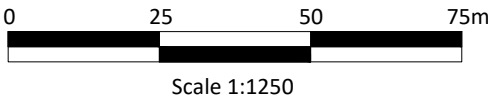

- Notes:
- All drawings are subject to Planning and Building Control consent.
 - The details shown are for design intent purposes only and are subject to further design development with suppliers and sub-contractors
 - Proposals subject to consultation and approval from Local Authority Building Control or an Approved Inspector
 - All setting out dimensions should be checked on-site prior to construction and any discrepancies and/or omissions should be reported to the Architect immediately



Rev. Date Details

Drawn Chkd

P2 27.03.24 Red line boundary amended

Rev. Date Details

MP MP

Drawn Chkd

Drawn By: KT
Date: 17.11.23
Checked By: MA
Date: 17.11.23
Project No: 23046
Scale: 1:1250 @A3
Dwg No: 1000
Rev: P2

Issued for:
PLANNING ISSUE
Project/Client: Project Evolve RL Scheme, St Chad's Drive
Drawing: Location Plan
Kirkby, McCarthy Stone

BrightSPACE
architects

27 Glasshouse Studios, Fryern Court Road, Fordingbridge, Hampshire, SP6 1QX
T: (01425) 655806
www.brightspacearchitects.com
© Brightspace Architects Ltd. Contractors must work only to figured dimensions which are to be checked on site.
Registered Office - 27 Glasshouse Studios, Fryern Court Road, Fordingbridge, Hants, SP6 1QX. Registered Number - 07990908