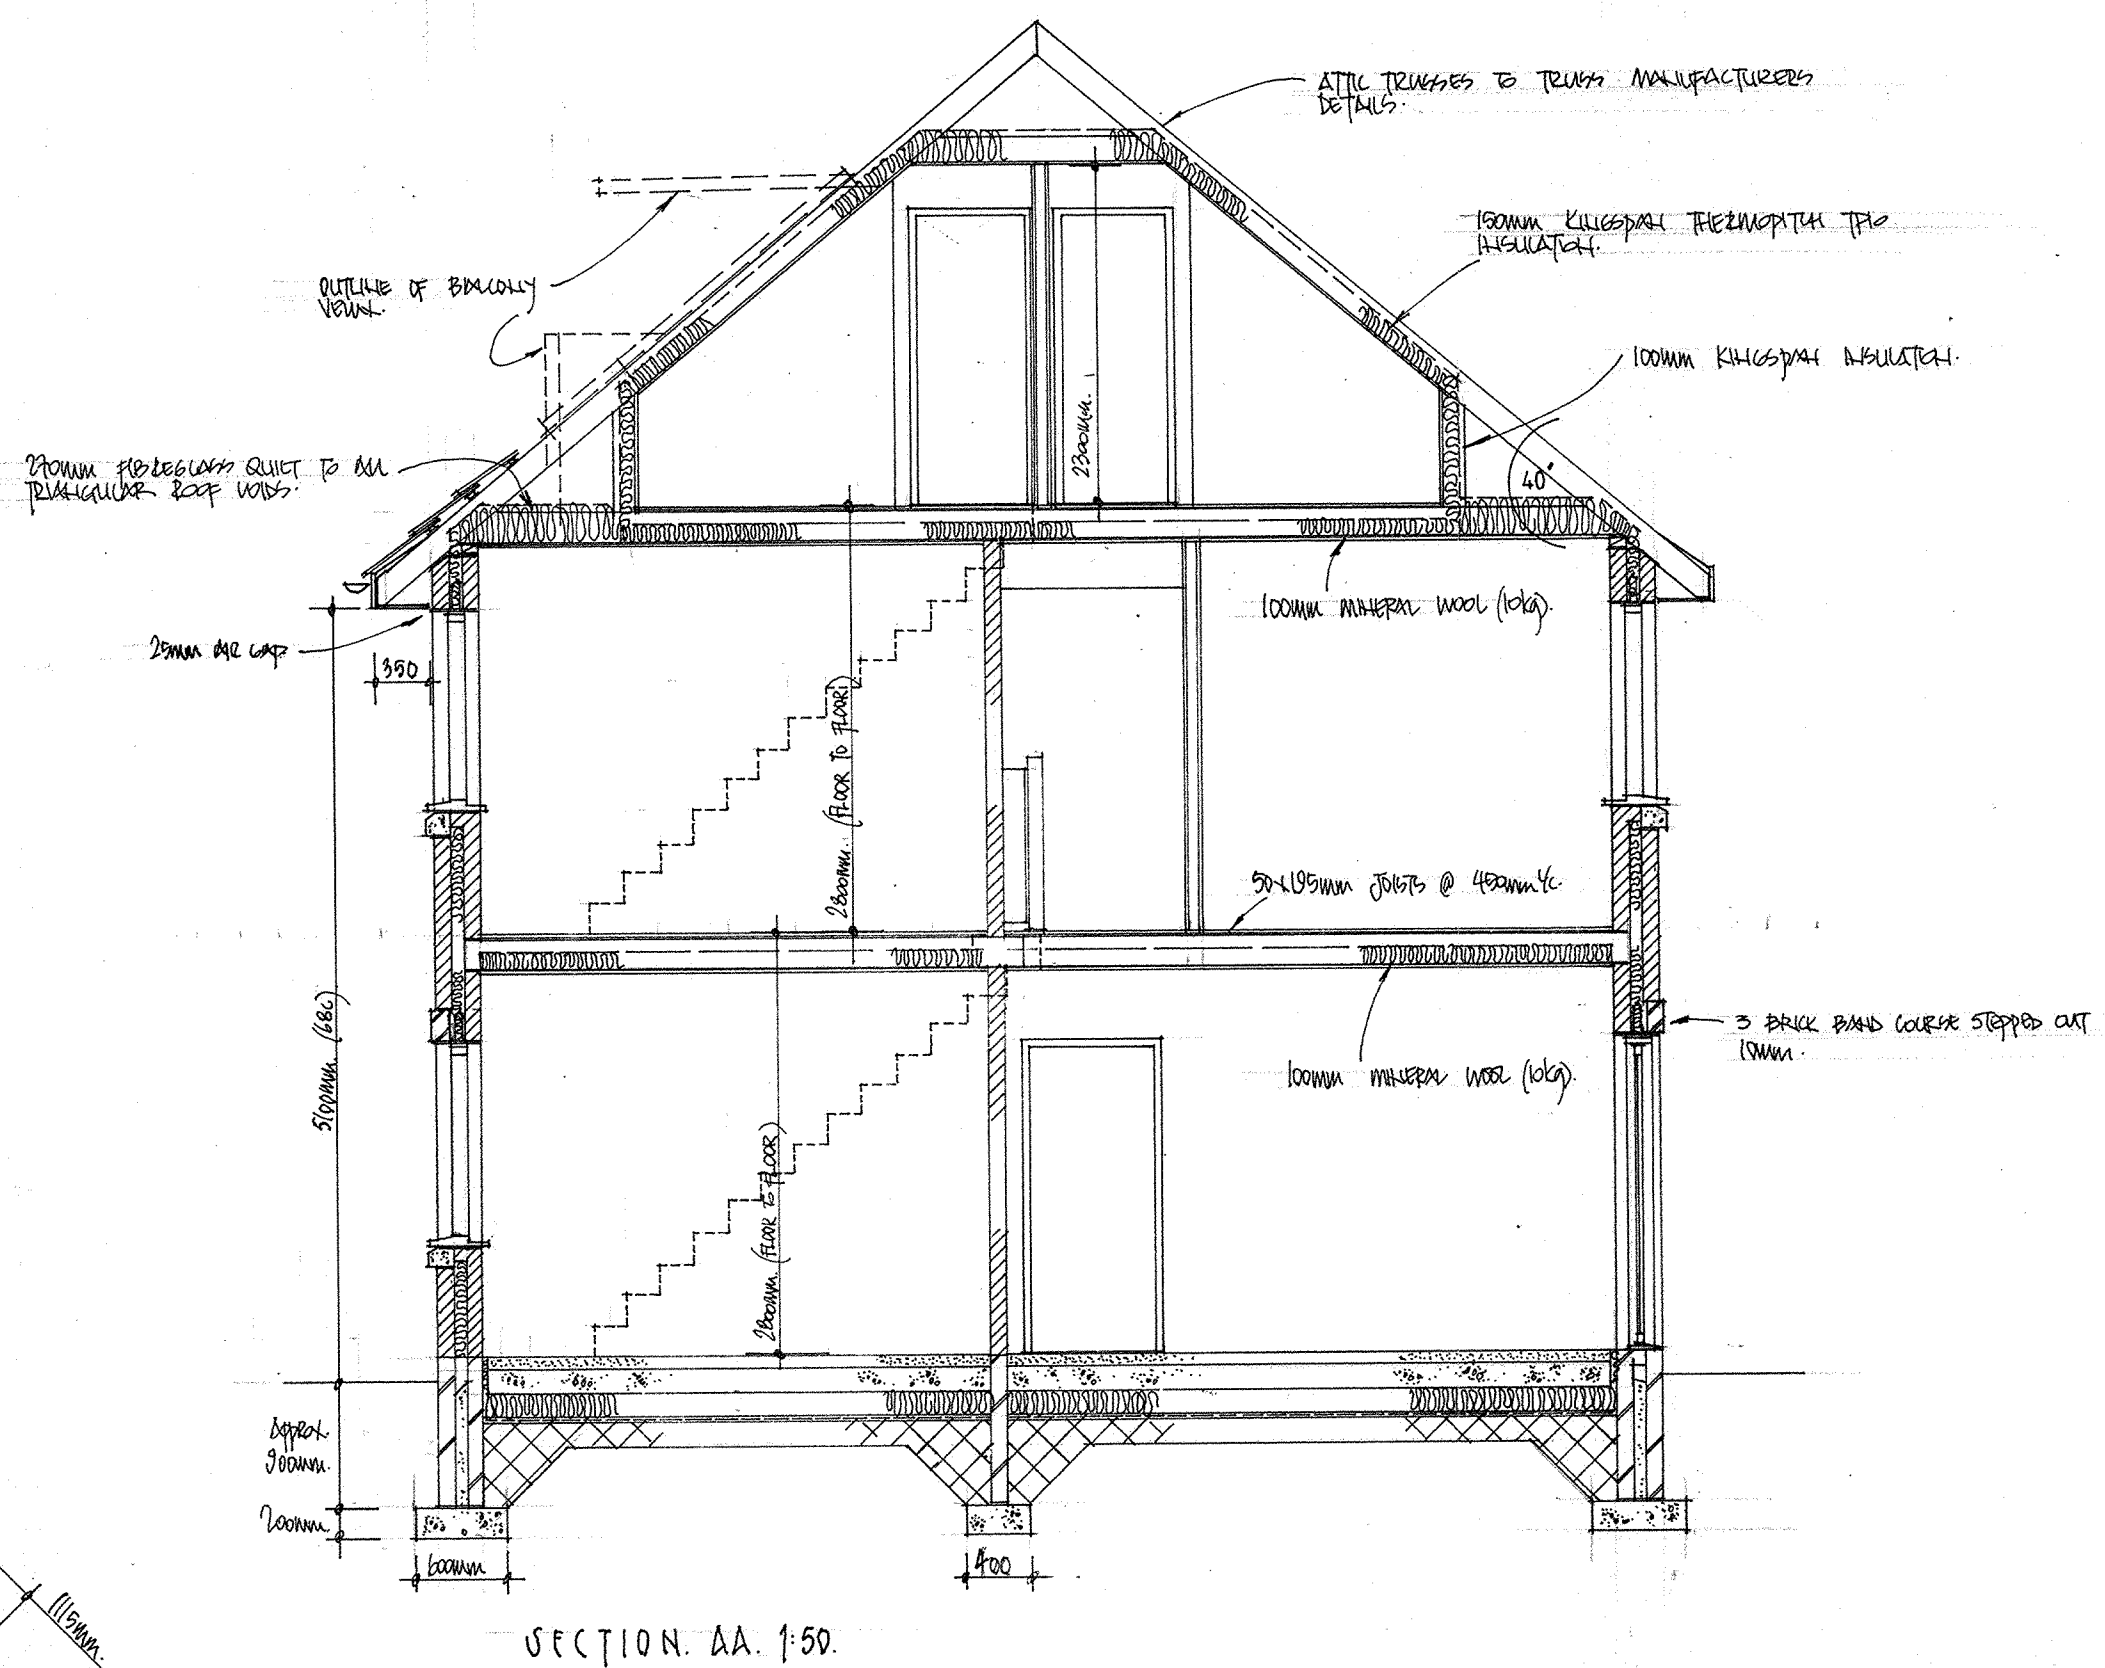
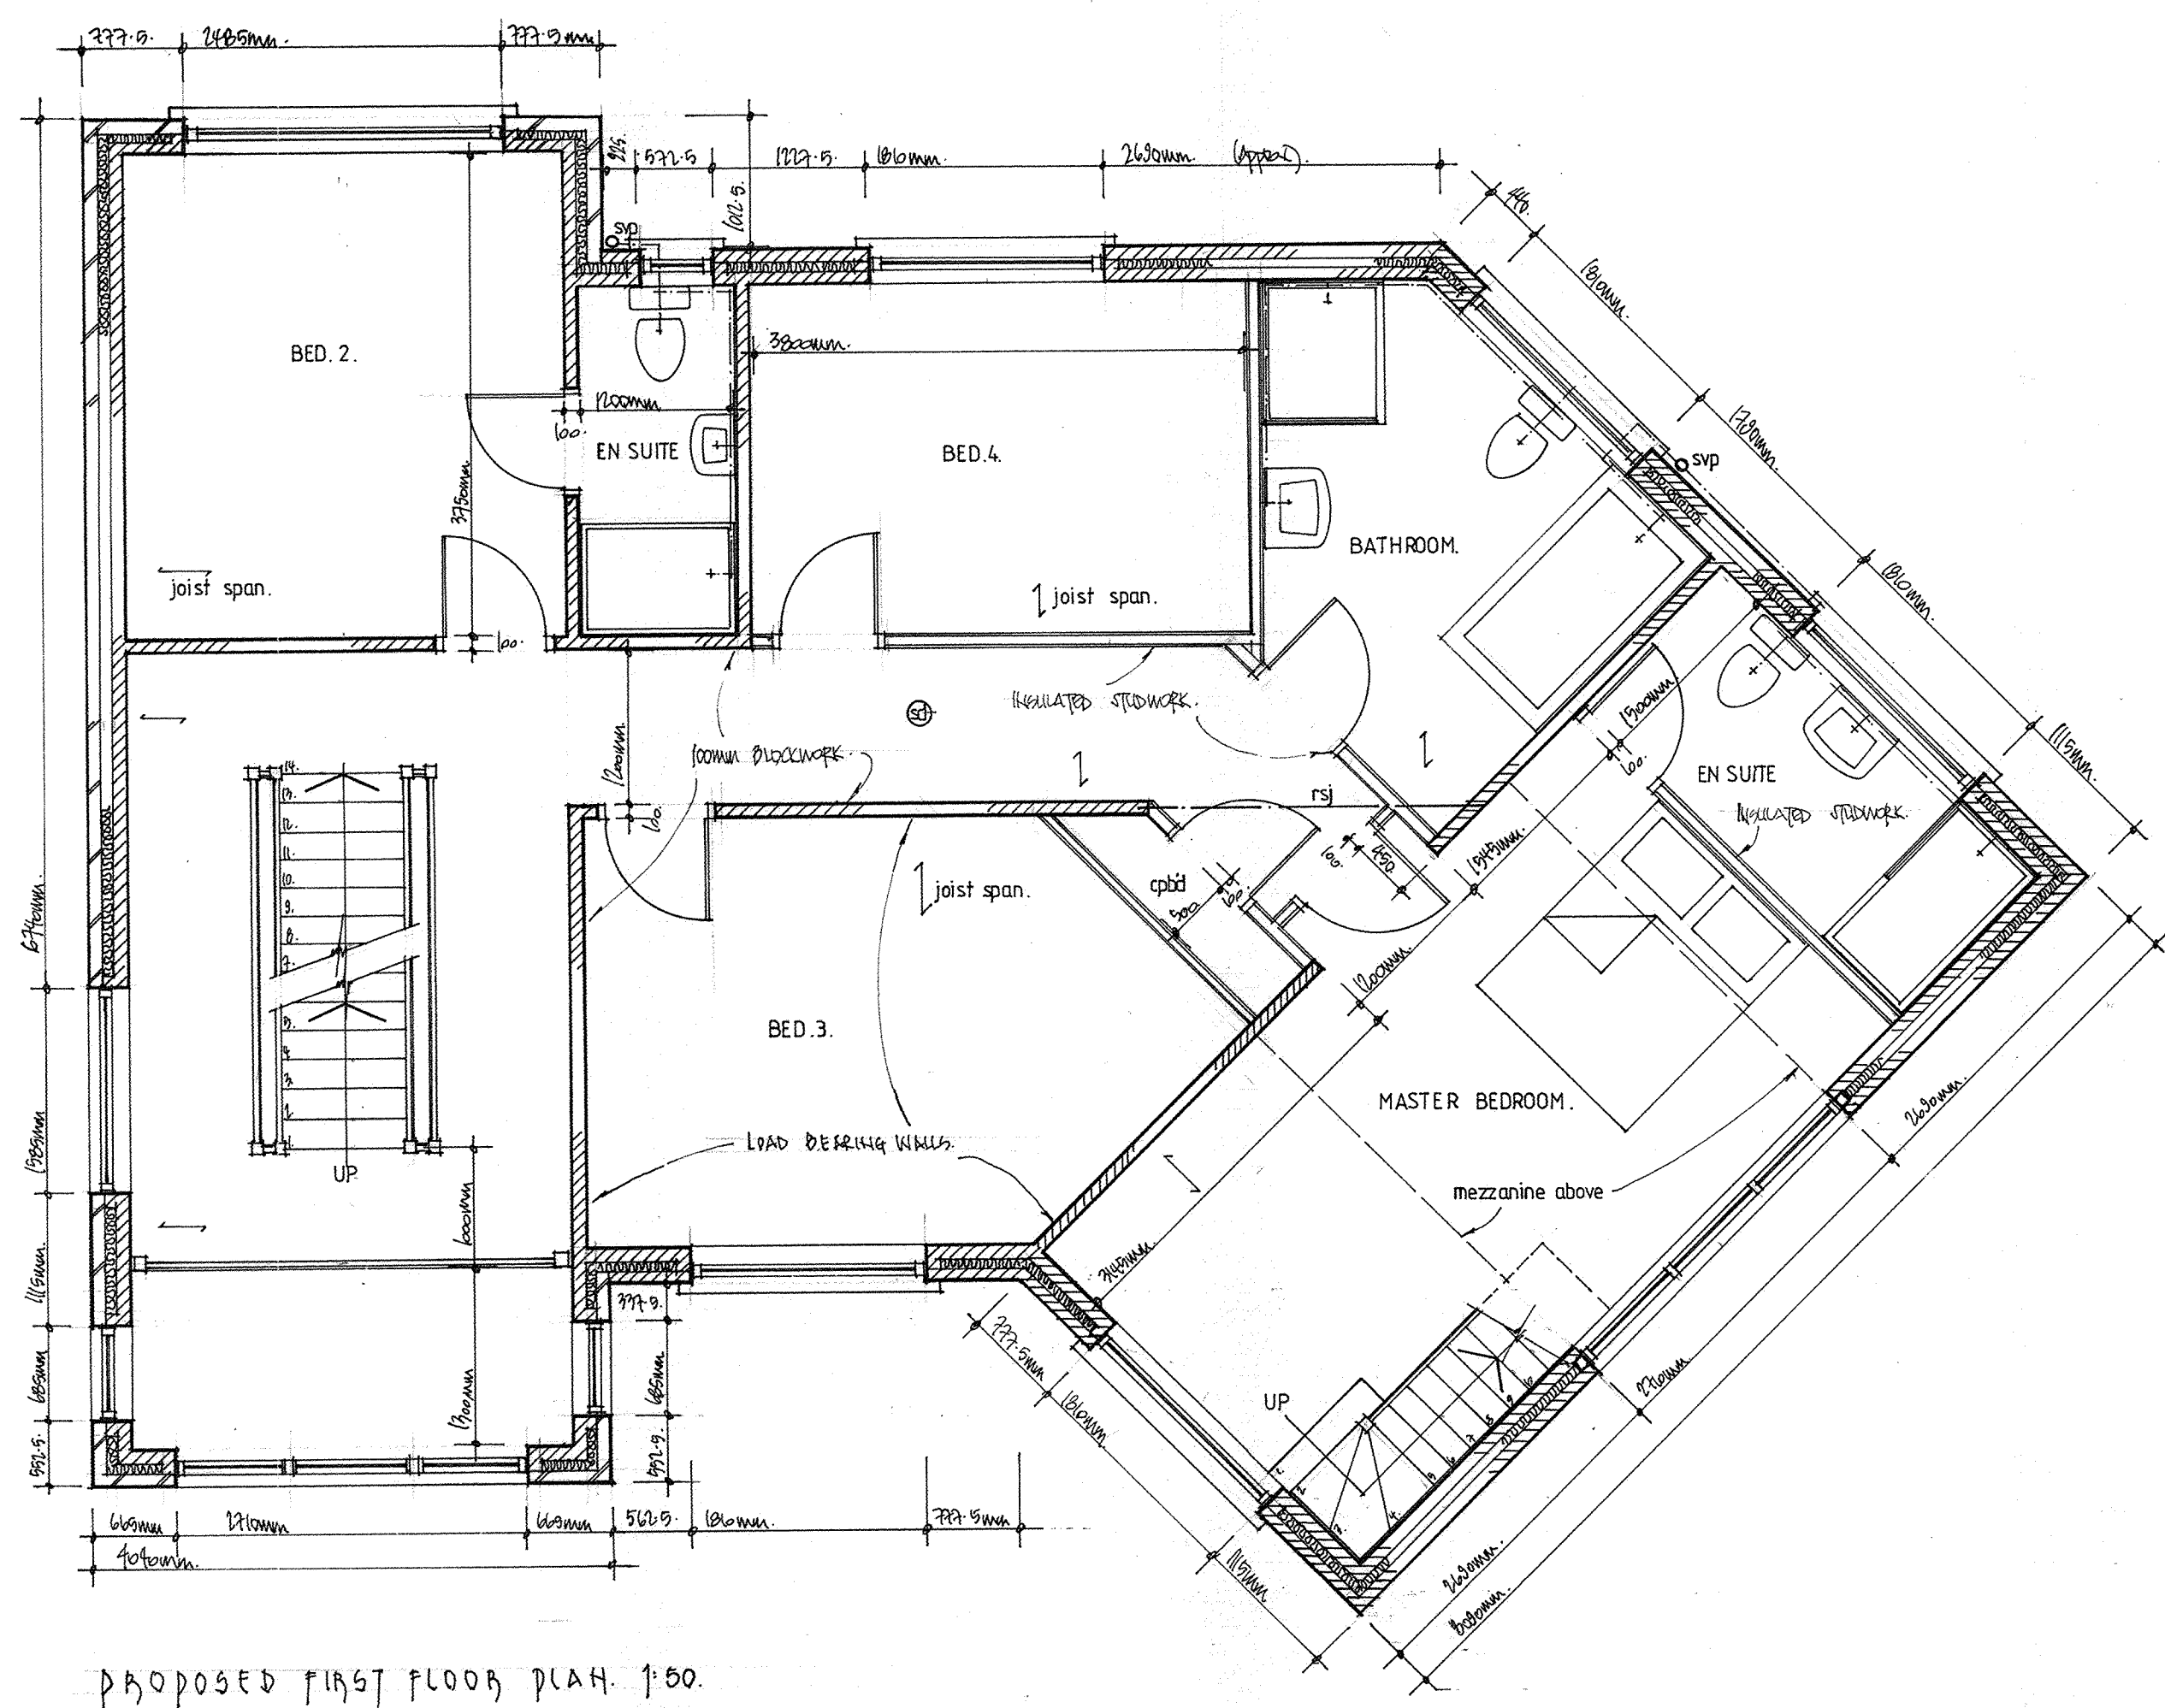
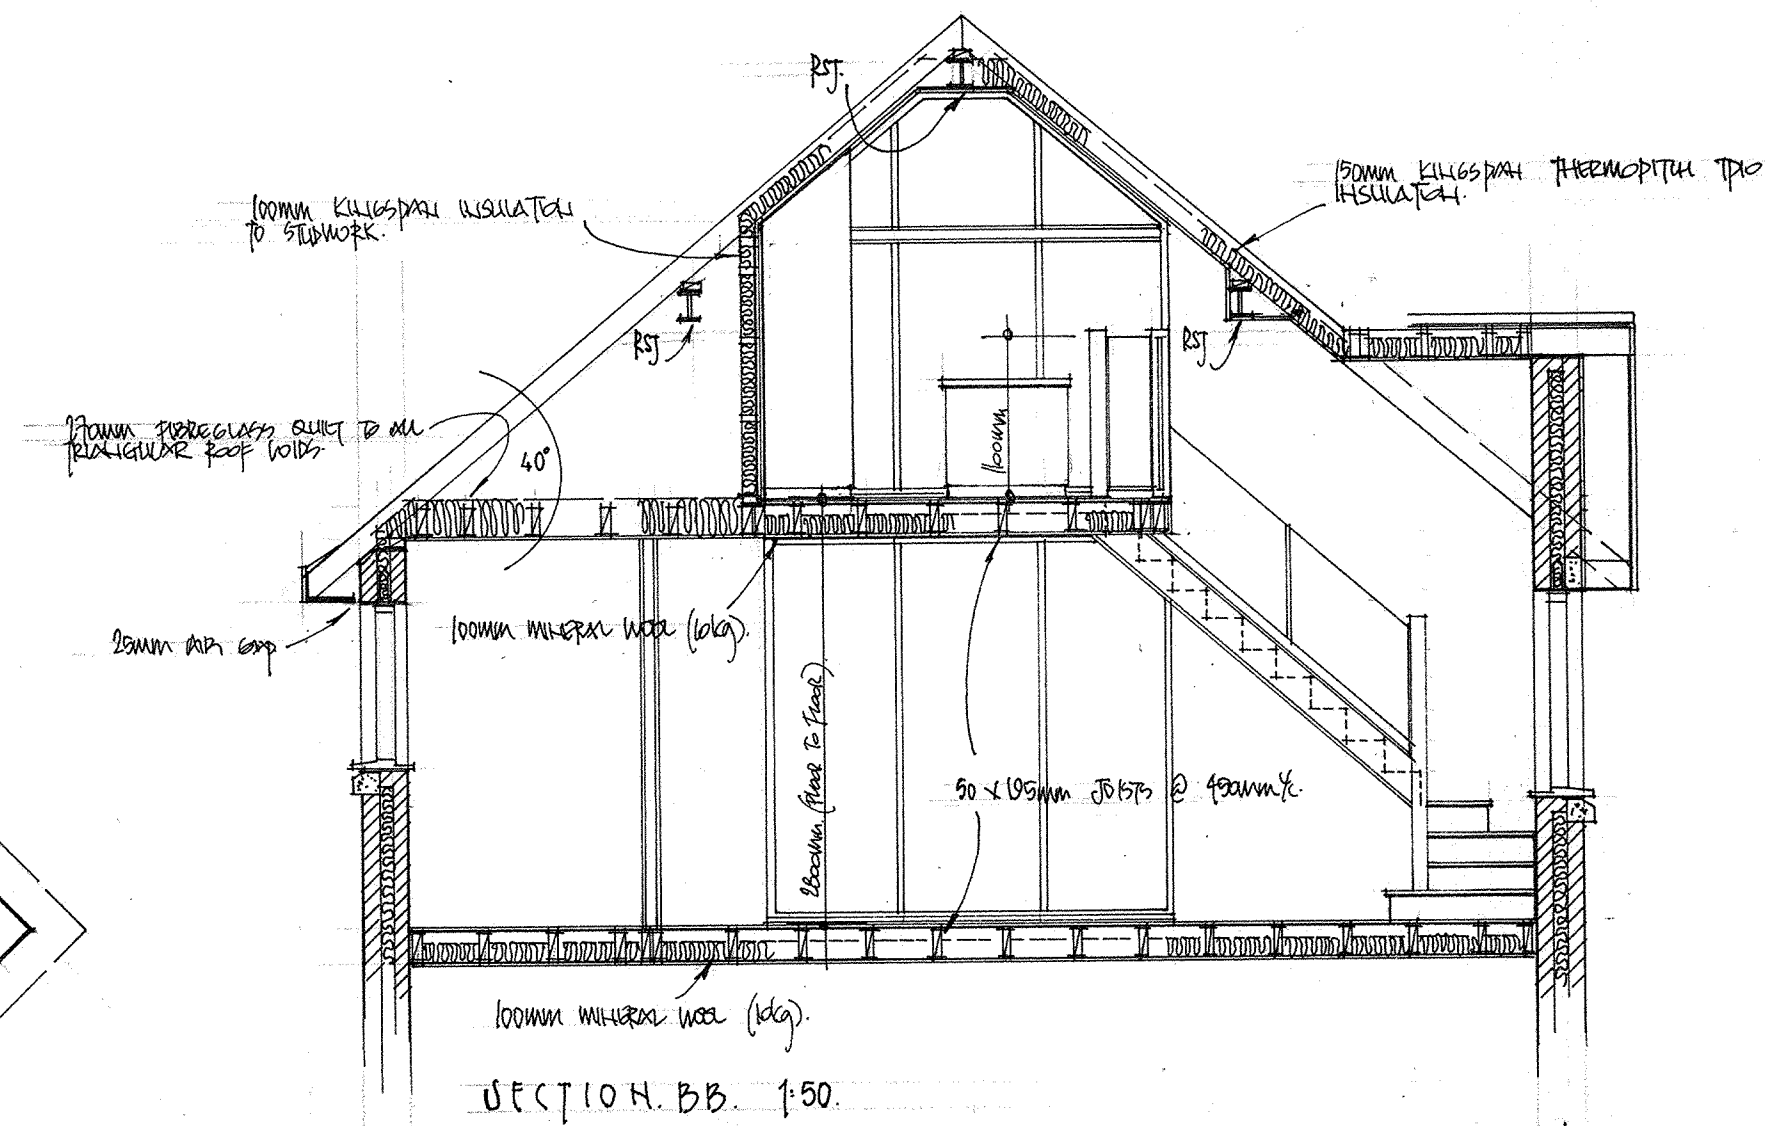
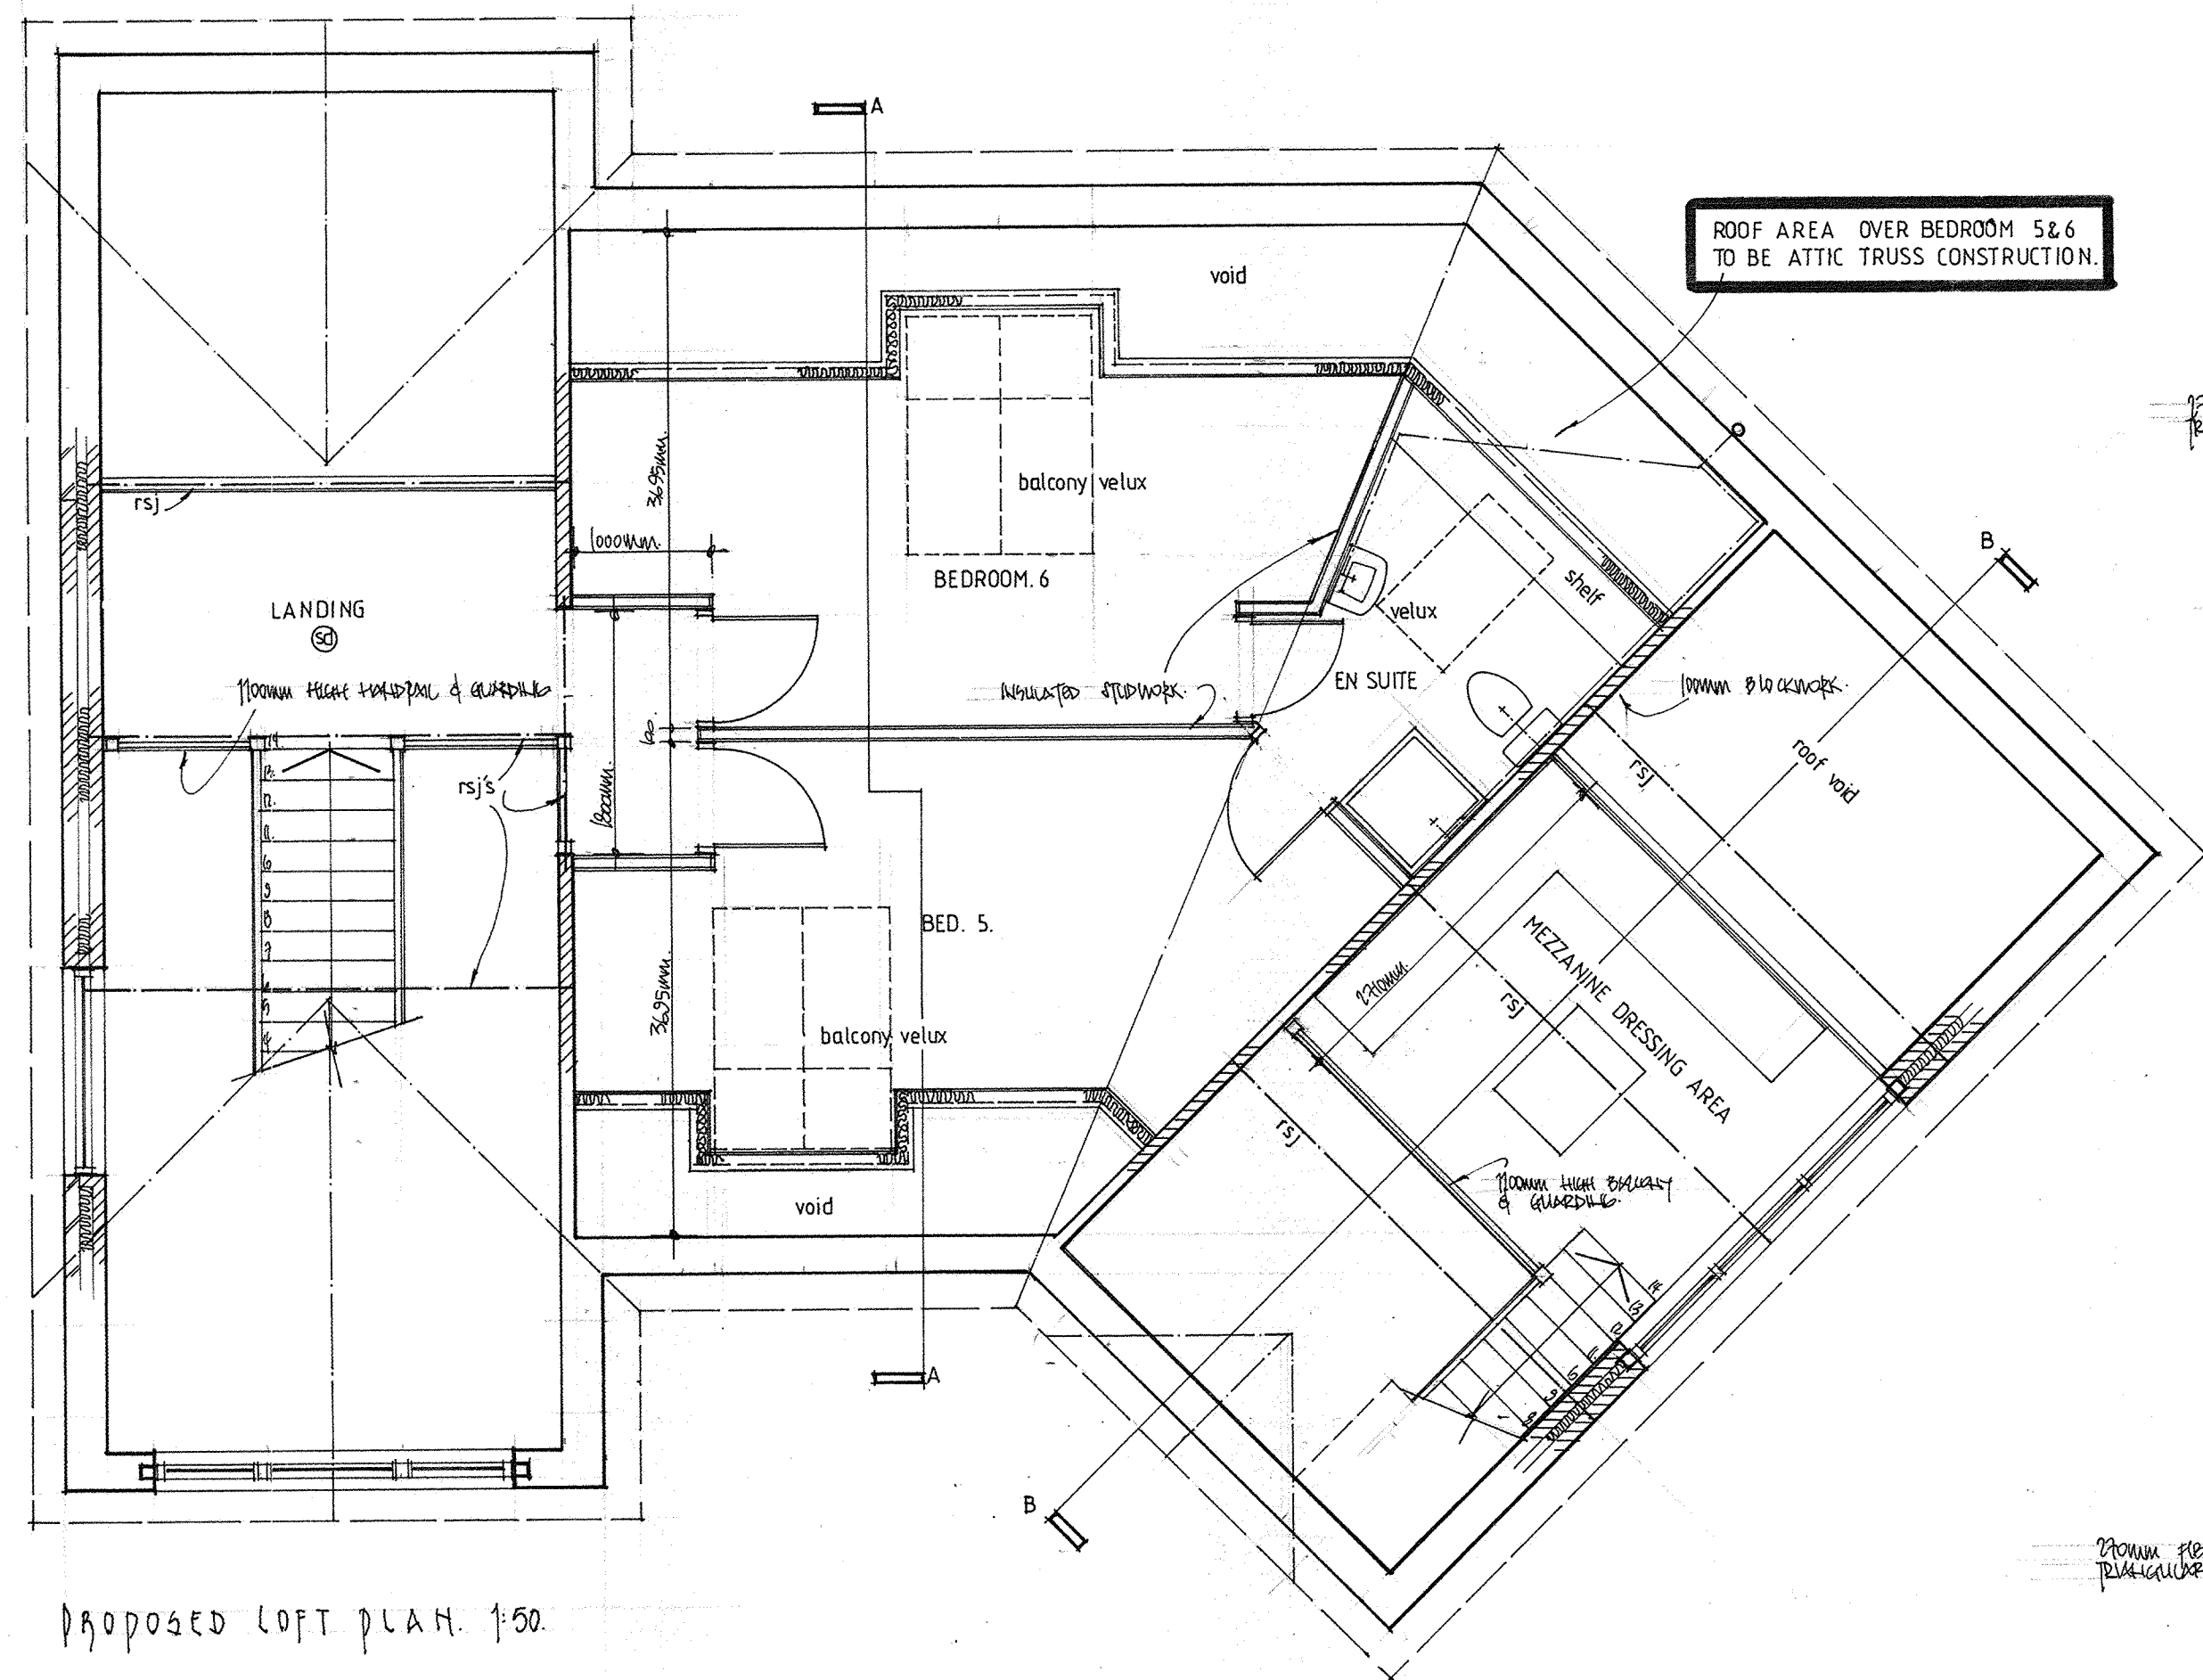


ALL DIMENSIONS TO BE CHECKED ON SITE.
ALL ELEMENTS OF STRUCTURE TO BE SHOWN.
PLEASE RECONSTRUCT.

REVISION	AMENDMENT	DATE
CLIENT BRENDAN CAIN		
DRAWING TITLE NEW DWELLING TO LAND AT: MILLBROOK MANOR KNOWSLEY LANE KNOWSLEY L34 0JH		
PROPOSED FIRST FLOOR & LOFT PLANS & SECTION		
SCALE 1:50.	DRAWING No. 02	REV.
DATE December 2021.		