
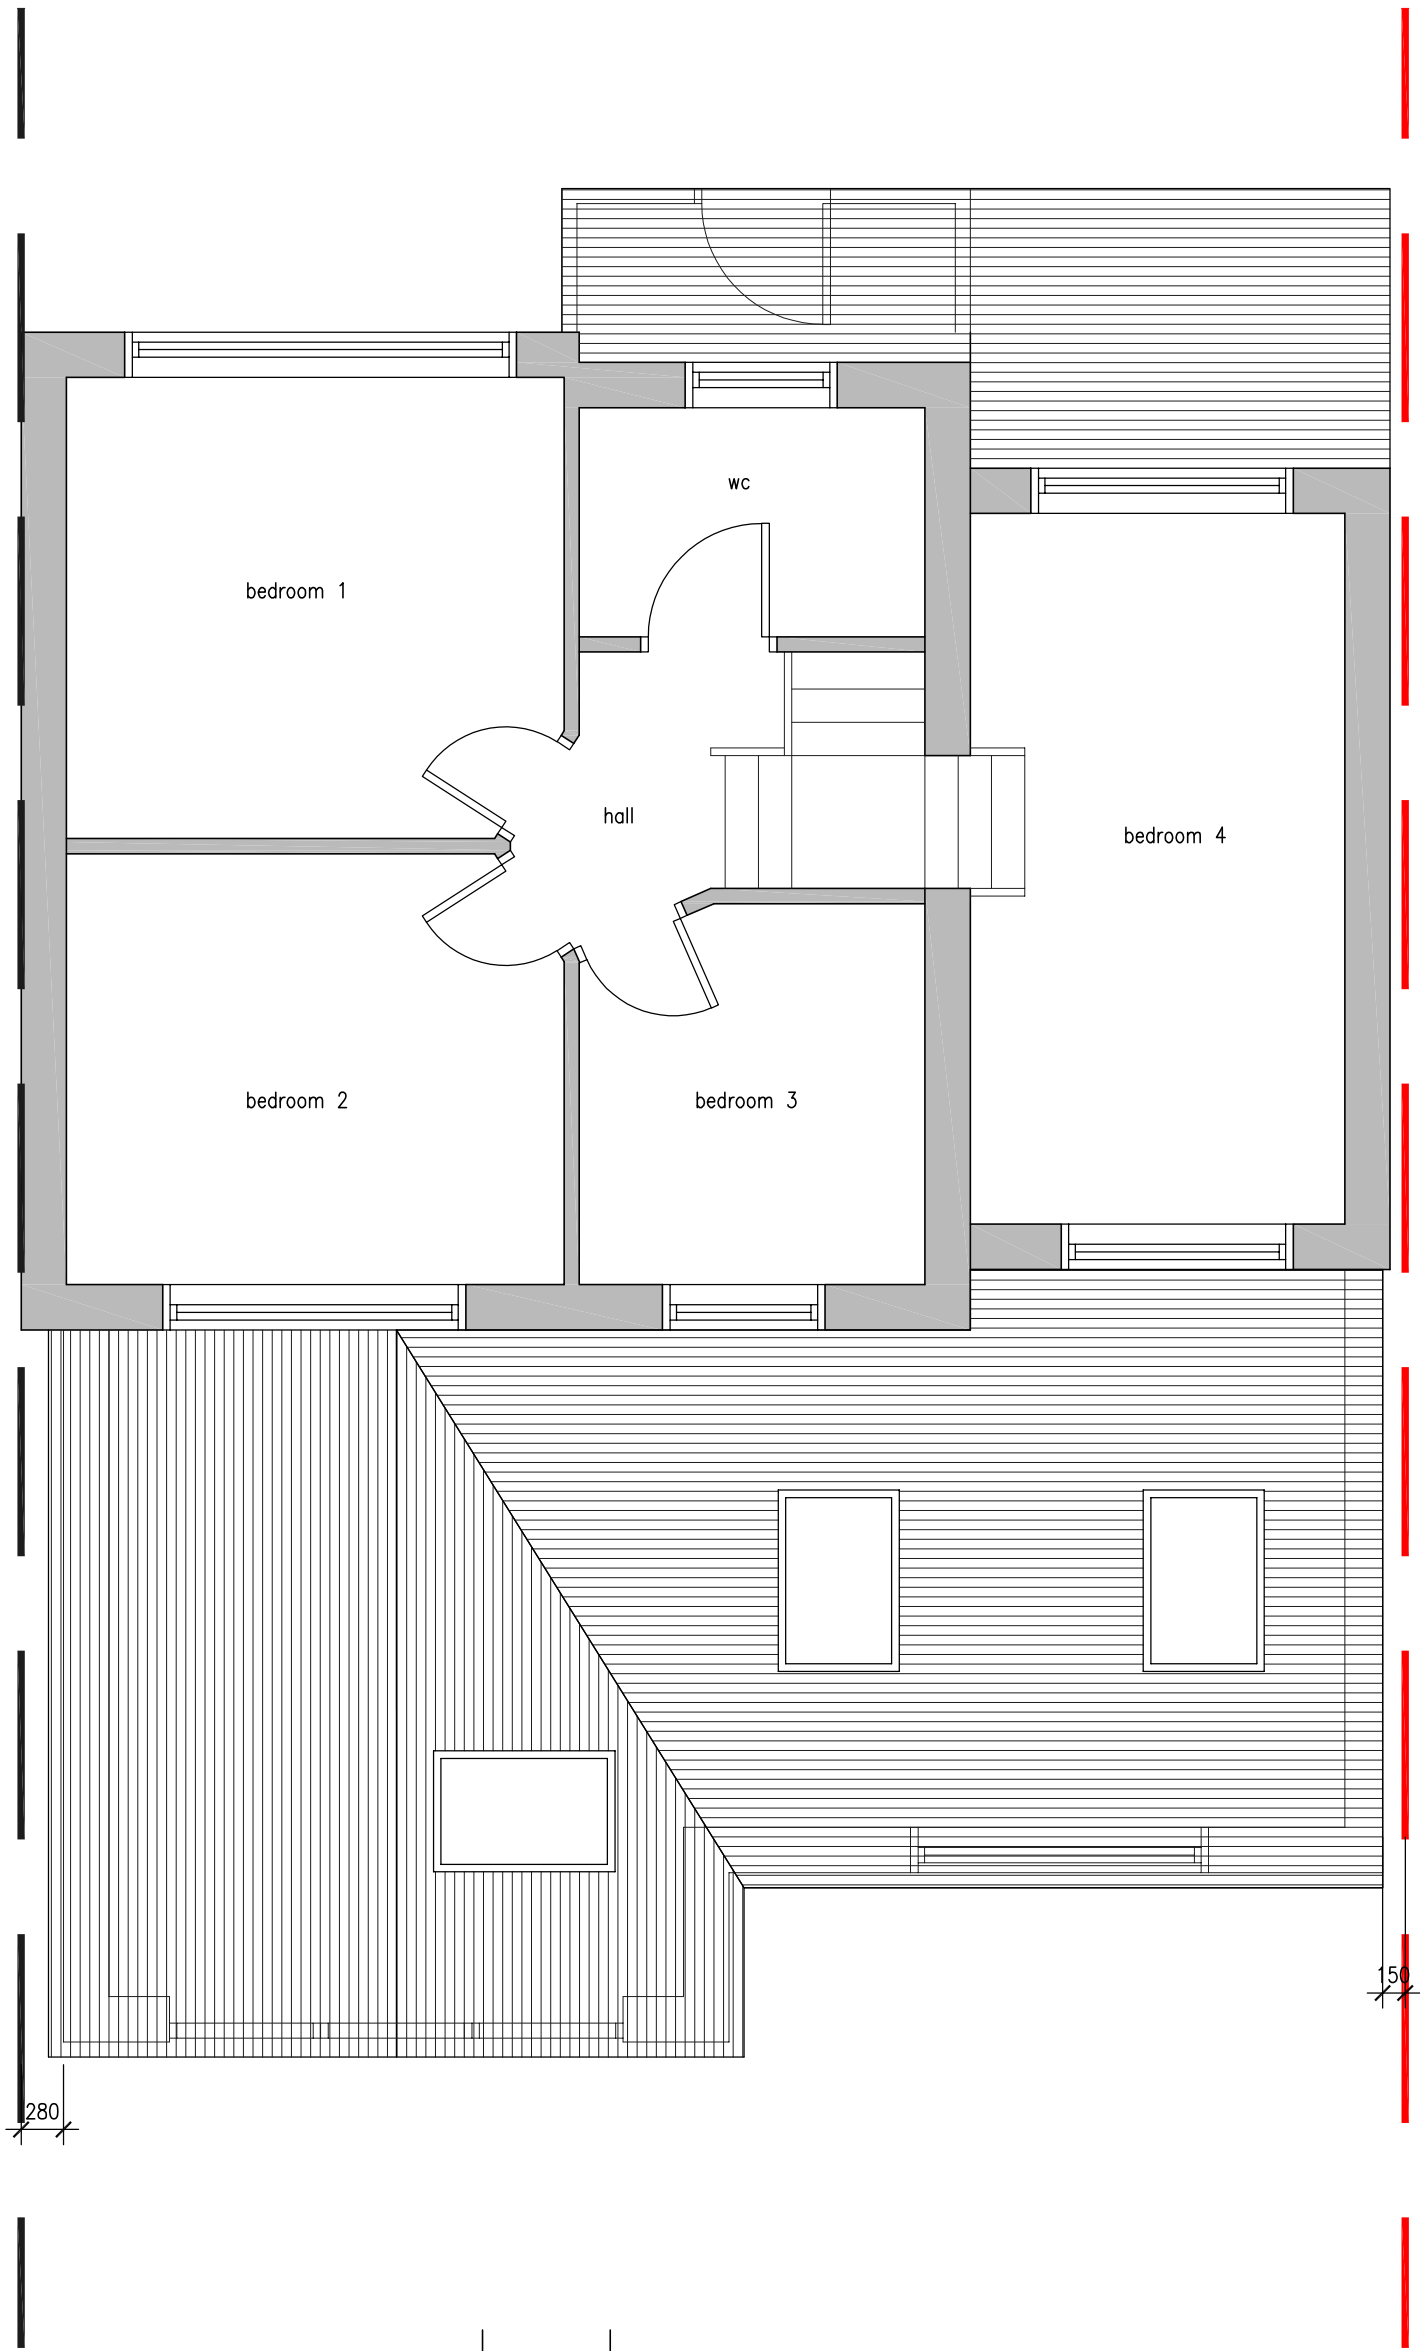


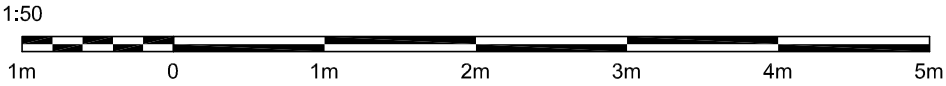

C	CM	DRAWING UPDATED TO SUIT PLANNER COMMENTS	06.05.2021
B	CM	DRAWING UPDATED TO SUIT PLANNER COMMENTS	04.05.2021
A	CM	EXTENSION STEPPED IN 150MM OFF BOUNDARY	09.03.2021
Rev	Initial	Amendment	Date

CHRIS MITCHELL 20 HOLMWOOD DRIVE, FORMBY L37 1PQ Tel. 07832272348 E-Mail : CHRIS666MITCH@HOTMAIL.COM		PROJECT PROPOSED EXTENTIONS TO 3 CLIFTONVILLE ROAD, L34 2SX	DETAIL PROPOSED FIRST FLOOR LAYOUT	DATE 06.02.2021	SCALE 1:50@A3
				DRAWN CM	CHK.BY DRG. NUMBER P02